
This drawing and its contents remain the © Copyright of Aberdeen City Council

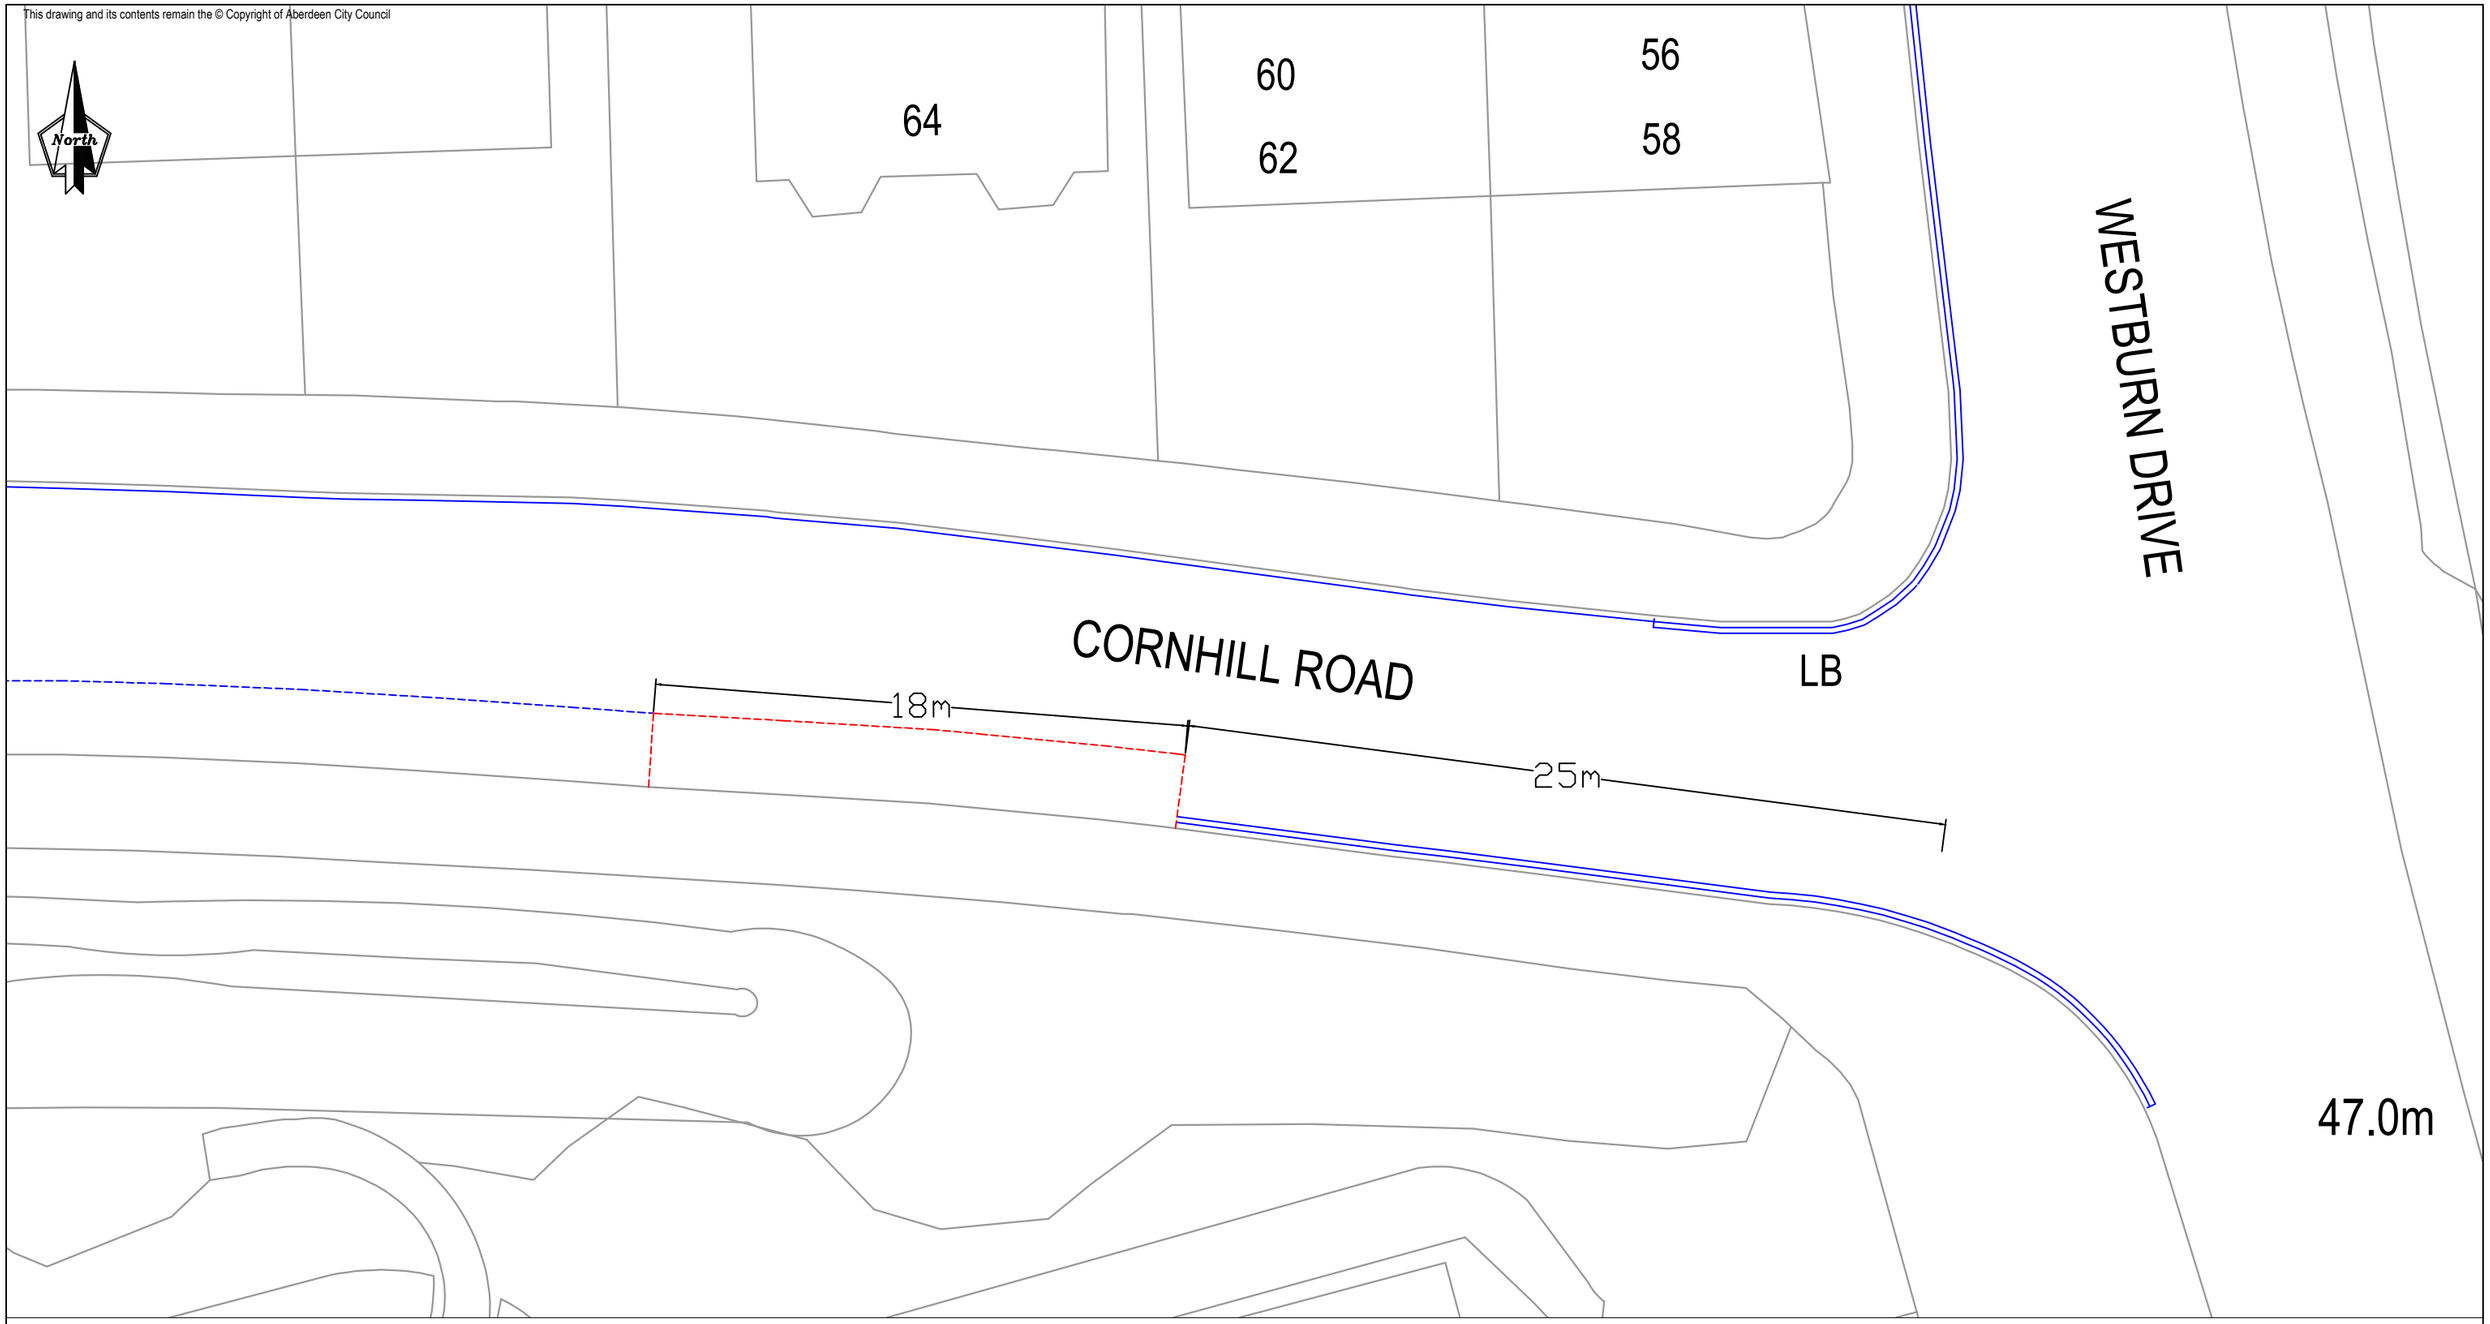

The mapping is reproduced from Ordnance Survey material with the permission of Ordnance Survey on behalf of the Controller of Her Majesty's Stationery Office © Crown copyright. Unauthorised reproduction infringes © Crown copyright and may lead to prosecution or civil proceedings. Aberdeen City Council 100023401 (2025)

KEY

EXISTING SINGLE YELLOW LINES

EXISTING DOUBLE YELLOW LINES

EXISTING RESIDENT PERMIT/PAY BY PHONE_APP MON-FRI 10:00 - 16:00

PROPOSED RESIDENT PERMIT/PAY BY PHONE_APP MON-FRI 10:00 - 16:00

Rev	Date	Details	Orig	Chk'd	App'd
0	xx/xx/25	ISSUED FOR	XX	XX	XX

Client: ABERDEEN CITY COUNCIL

Project: TM-TRO 25_31

City Regeneration and Environment

Traffic Management and Road Safety

Business Hub 4, Ground Floor North, Marischal College, Broad Street, Aberdeen AB10 1AB
General Enquiries Telephone: 01224 069516

Drawing Title

CORNHILL ROAD PROPOSED EXTENSION OF RESIDENT PERMIT/PAY BY PHONE_APP

Originator	Checked	Approved	Date	Project No	Scale	Size
KAB	GM		17.03.25		NTS	A3

Drawing No.	SHT No.	Revision
TM-TRO 25_31		0