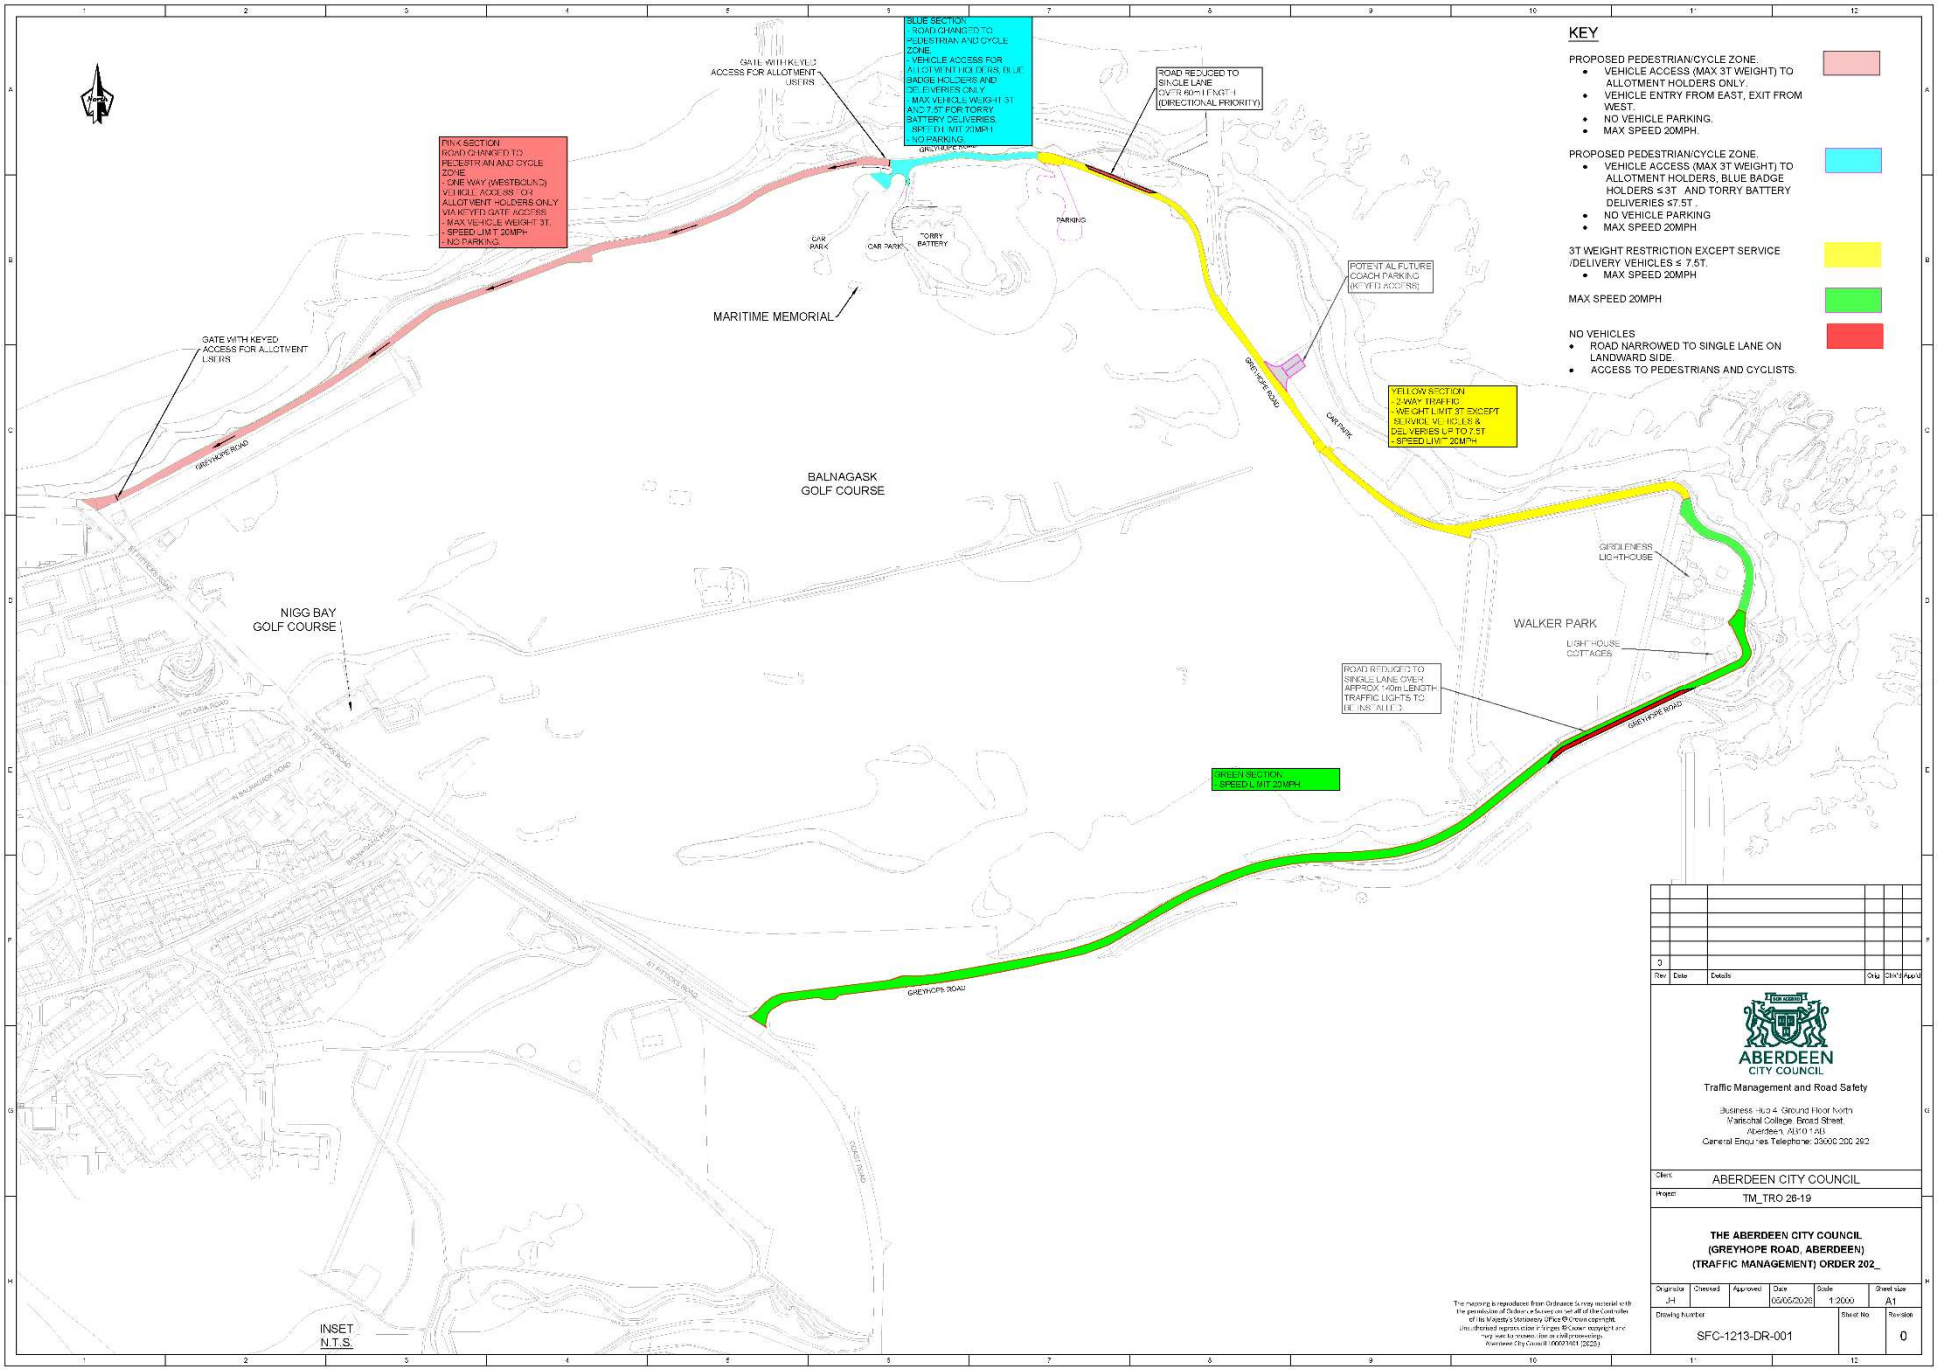

KEY
PROPOSED PEDESTRIAN/CYCLE ZONE.
• VEHICLE ACCESS (MAX 3T WEIGHT) TO ALLOTMENT HOLDERS ONLY.
• VEHICLE ENTRY FROM EAST, EXIT FROM WEST.
• NO VEHICLE PARKING.
• MAX SPEED 20MPH.
PROPOSED PEDESTRIAN/CYCLE ZONE.
• VEHICLE ACCESS (MAX 3T WEIGHT) TO ALLOTMENT HOLDERS, BLUE BADGE HOLDERS ≤3T AND TORRY BATTERY DELIVERIES ≤7.5T..
• NO VEHICLE PARKING
• MAX SPEED 20MPH
3T WEIGHT RESTRICTION EXCEPT SERVICE /DELIVERY VEHICLES ≤ 7.5T.
• MAX SPEED 20MPH
MAX SPEED 20MPH
NO VEHICLES
• ROAD NARROWED TO SINGLE LANE ON LANDWARD SIDE.
• ACCESS TO PEDESTRIANS AND CYCLISTS.
PINK SECTION
ROAD CHANGED TO PEDESTRIAN AND CYCLE ZONE
- ONE WAY (WESTBOUND)
VEHICLE ACCESS FOR ALLOTMENT HOLDERS ONLY VIA KEYED GATE ACCESS
- MAX VEHICLE WEIGHT 3T.
- SPEED LIMIT 20MPH
- NO PARKING
BLUE SECTION
- ROAD CHANGED TO PEDESTRIAN AND CYCLE ZONE.
- VEHICLE ACCESS FOR ALLOTMENT HOLDERS, BLUE BADGE HOLDERS AND DELIVERIES ONLY
- MAX VEHICLE WEIGHT 3T AND 7.5T FOR TORRY BATTERY DELIVERIES.
- SPEED LIMIT 20MPH
- NO PARKING
GATE WITH KEYED ACCESS FOR ALLOTMENT USERS
GATE WITH KEYED ACCESS FOR ALLOTMENT USERS
ROAD REDUCED TO SINGLE LANE OVER 60m LENGTH (DIRECTIONAL PRIORITY)
POTENTIAL FUTURE COACH PARKING (KEYED ACCESS)
YELLOW SECTION
- 2-WAY TRAFFIC
- WEIGHT LIMIT 3T EXCEPT SERVICE VEHICLES & DELIVERIES UP TO 7.5T
- SPEED LIMIT 20MPH
ROAD REDUCED TO SINGLE LANE OVER APPROX 140m LENGTH. TRAFFIC LIGHTS TO BE INSTALLED
GREEN SECTION
- SPEED LIMIT 20MPH
MARITIME MEMORIAL
BALNAGASK GOLF COURSE
NIGG BAY GOLF COURSE
WALKER PARK
GIRDLENESS LIGHTHOUSE
LIGHTHOUSE COTTAGES
CAR PARK
TORRY BATTERY
PARKING
GREYHOPE ROAD
ST FITTICKS ROAD
NEWDIGA ROAD
BALNAGASK ROAD
GREYHOPE ROAD
INSET
N.T.S.
ABERDEEN CITY COUNCIL
Traffic Management and Road Safety
Business Hub 4, Ground Floor North
Marischal College, Broad Street,
Aberdeen, AB10 1AB
General Enquiries Telephone: 03000 200 292
Client: ABERDEEN CITY COUNCIL
Project: TM_TRO 26-19
THE ABERDEEN CITY COUNCIL
(GREYHOPE ROAD, ABERDEEN)
(TRAFFIC MANAGEMENT) ORDER 202_
Originator: JH
Checked:
Approved:
Date: 05/05/2026
Scale: 1:2000
Sheet size: A1
Drawing Number: SFC-1213-DR-001
Sheet No:
Revision: 0
Rev | Date | Details | Orig | Chkd | Appvd
0
The mapping is reproduced from Ordnance Survey material with the permission of Ordnance Survey on behalf of the Controller of Her Majesty's Stationery Office © Crown copyright. Unauthorised reproduction infringes Crown copyright and may lead to prosecution or civil proceedings. Aberdeen City Council (100021484) (2025)