
This drawing and its contents remain the © Copyright of Aberdeen City Council

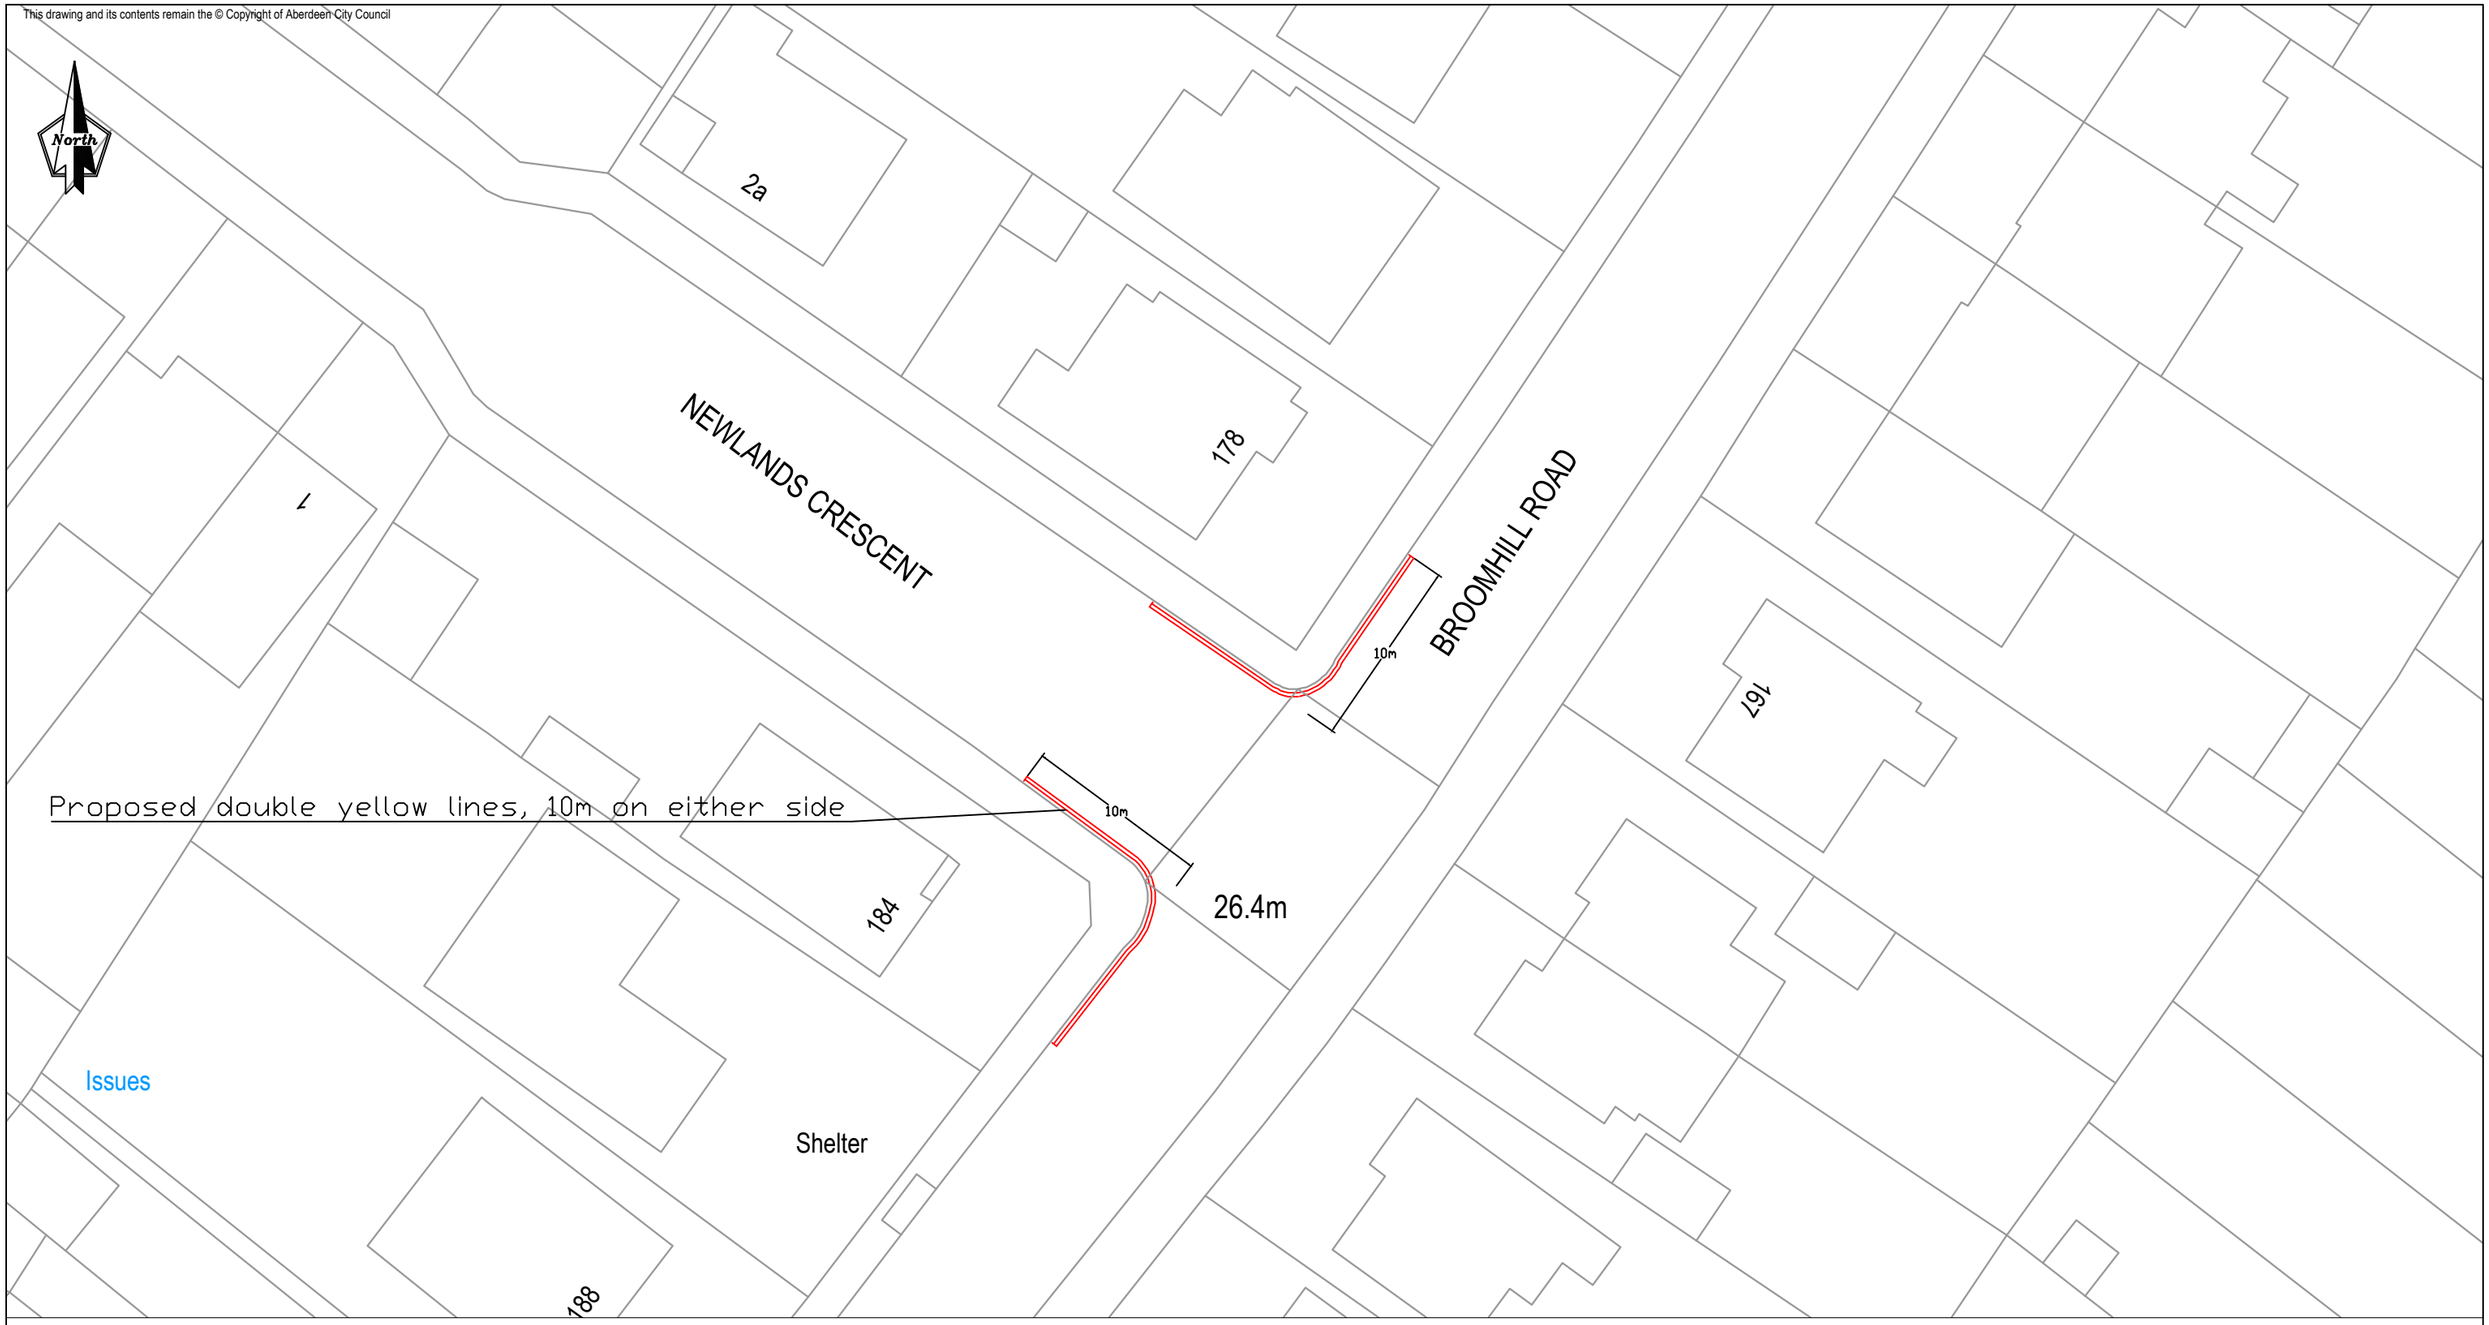

The mapping is reproduced from Ordnance Survey material with the permission of Ordnance Survey on behalf of the Controller of Her Majesty's Stationery Office © Crown copyright. Unauthorised reproduction infringes © Crown copyright and may lead to prosecution or civil proceedings. Aberdeen City Council 100023401 (2025)

KEY

PROPOSED DOUBLE YELLOW LINES

Rev	Date	Details	Orig	Chk'd	App'd
0	xx/xx/25	ISSUED FOR	XX	XX	XX

Client: ABERDEEN CITY COUNCIL

Project: TM-TRO 25_11

City Regeneration and Environment

Traffic Management and Road Safety

Business Hub 4, Ground Floor North, Marischal College,
Broad Street, Aberdeen AB10 1AB
General Enquiries Telephone: 01224 069516

Drawing Title: NEWLANDS CRESCENT - BROOMHILL ROAD
PROPOSED PROHIBITION OF WAITING RESTRICTIONS

Originator	Checked	Approved	Date	Project No	Scale	Size
KAB	VR		13.12.24		NTS	A3

Drawing No.	SHT No.	Revision
TM-TRO 25_11		0