
NOTES:


1. ALL DIMENSIONS ARE IN METRES UNLESS OTHERWISE STATED.
2. THIS DRAWING CONTAINS COLOURED LINES / INFORMATION THAT MAY NOT BE CLEAR IF REPRODUCED IN BLACK & WHITE.


KEY:


- CARRIAGEWAY
- FOOTWAY
- CYCLE TRACK
- SHARED USE PATH
- ISLAND
- RAISED TABLE
- VERGE / LANDSCAPING
- EARTHWORKS
- MAINTENANCE LAY-BY
- TRAMLINE AND LADDER PAVING
- CORDUROY PAVING
- BLISTER TACTILE PAVING (CONTROLLED CROSSING - RED COLOUR)
- BLISTER TACTILE PAVING (UNCONTROLLED CROSSING - BUFF COLOUR)
- SIGNAL POLE
- ROAD MARKING
- BUS SHELTER
- PEDESTRIAN GUARDRAIL
- LIMIT OF WORKS

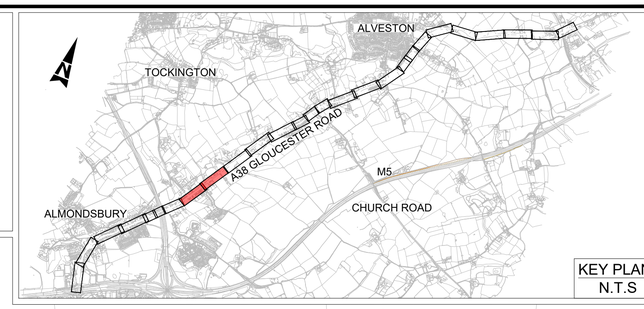


KEY PLAN
N.T.S

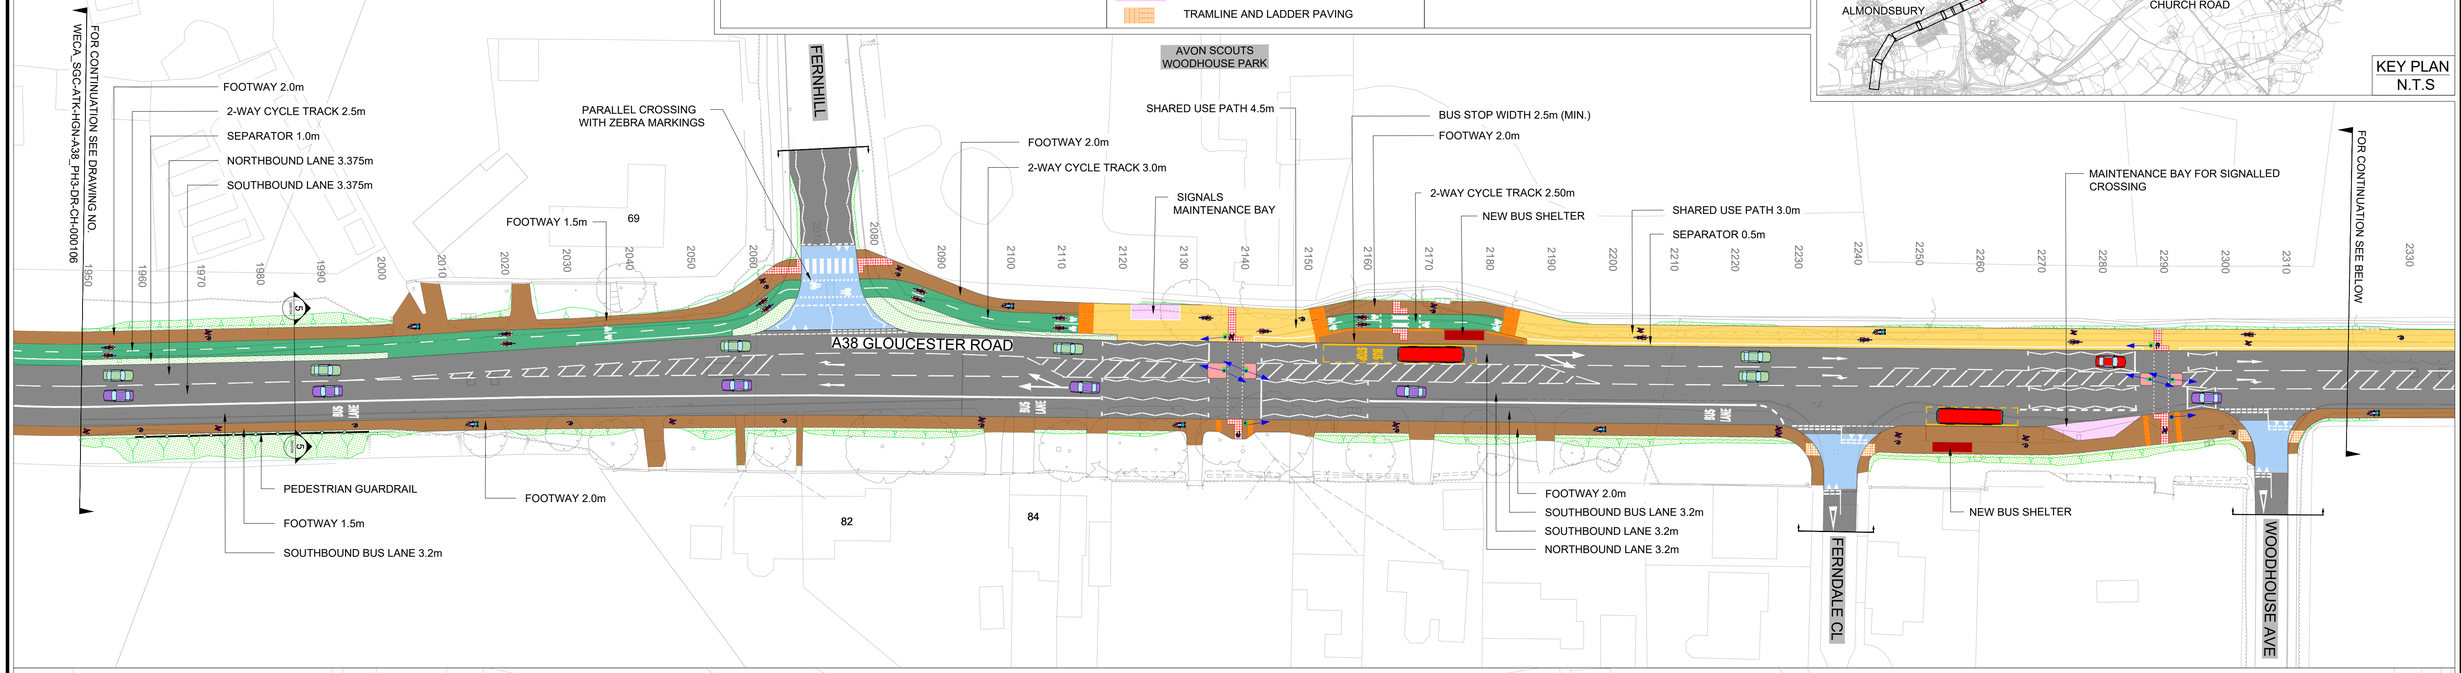

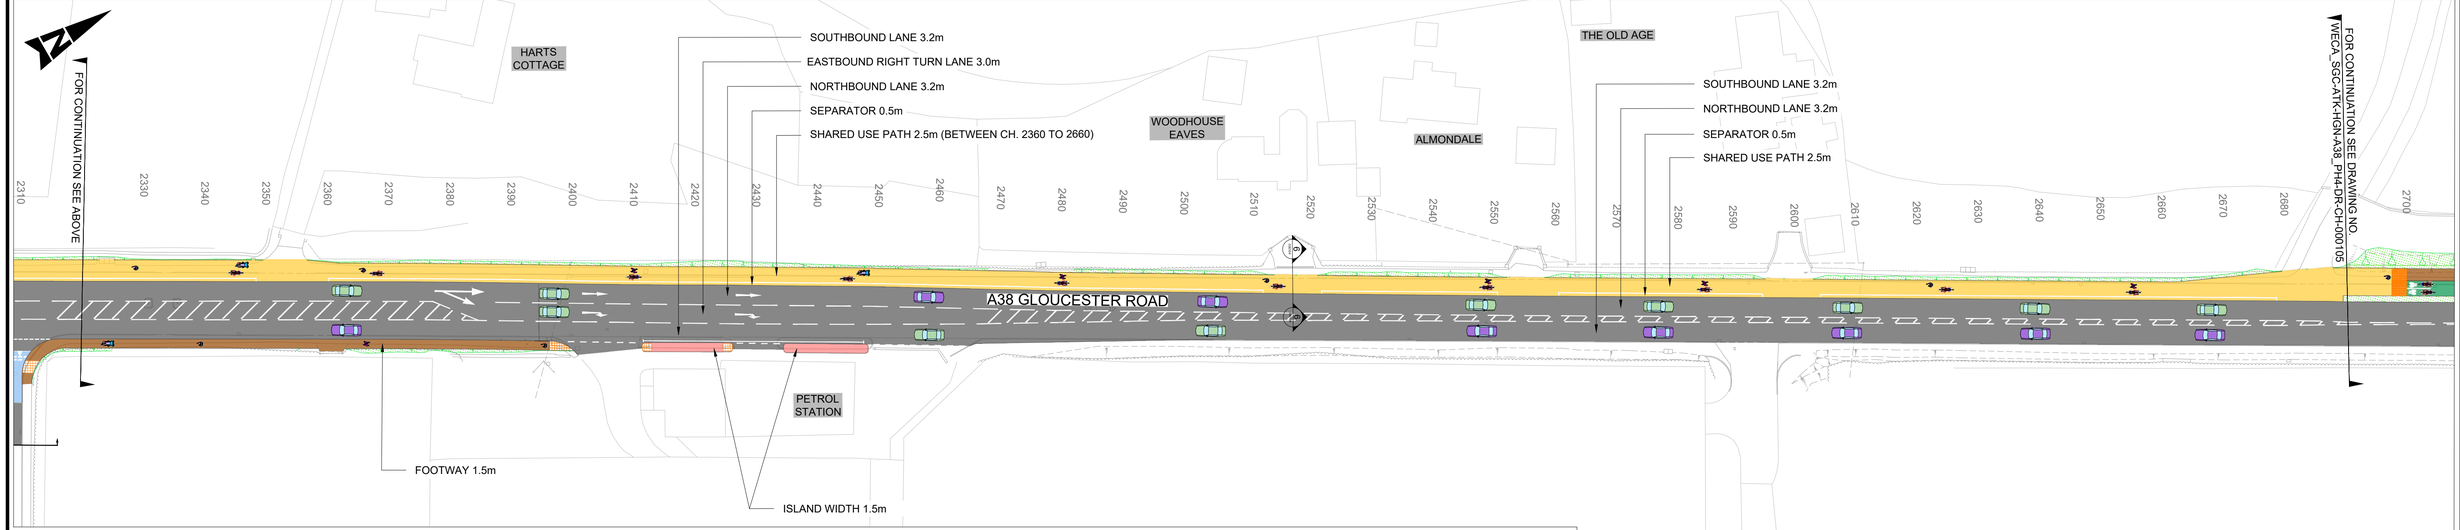

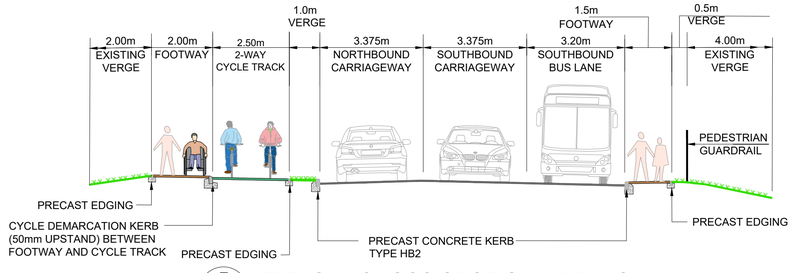

5 000104 TYPICAL CROSS SECTION DETAILS
SCALE 1:100

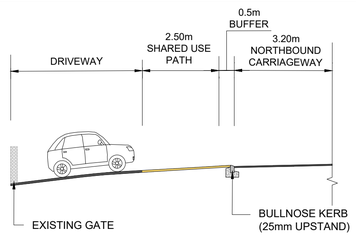

6 000104 CROSS SECTION FOR DRIVEWAY LOCATION
NTS

FOR CONSTRUCTION

SPEED LIMIT 30mph

Scale 1:500
10m 0m 10m 20m 30m

DRAWING NO:- A38_PH4-DR-CH-000104
SCALE : 1:500
REVISION NO. C01

Funded by UK Government

SCHEME DRAWING
HORTHAM LANE JUNCTION TO CHURCH ROAD (SHEET 1 OF 3)
A38 PHASE 4