
This drawing and its contents remain the © Copyright of Aberdeen City Council

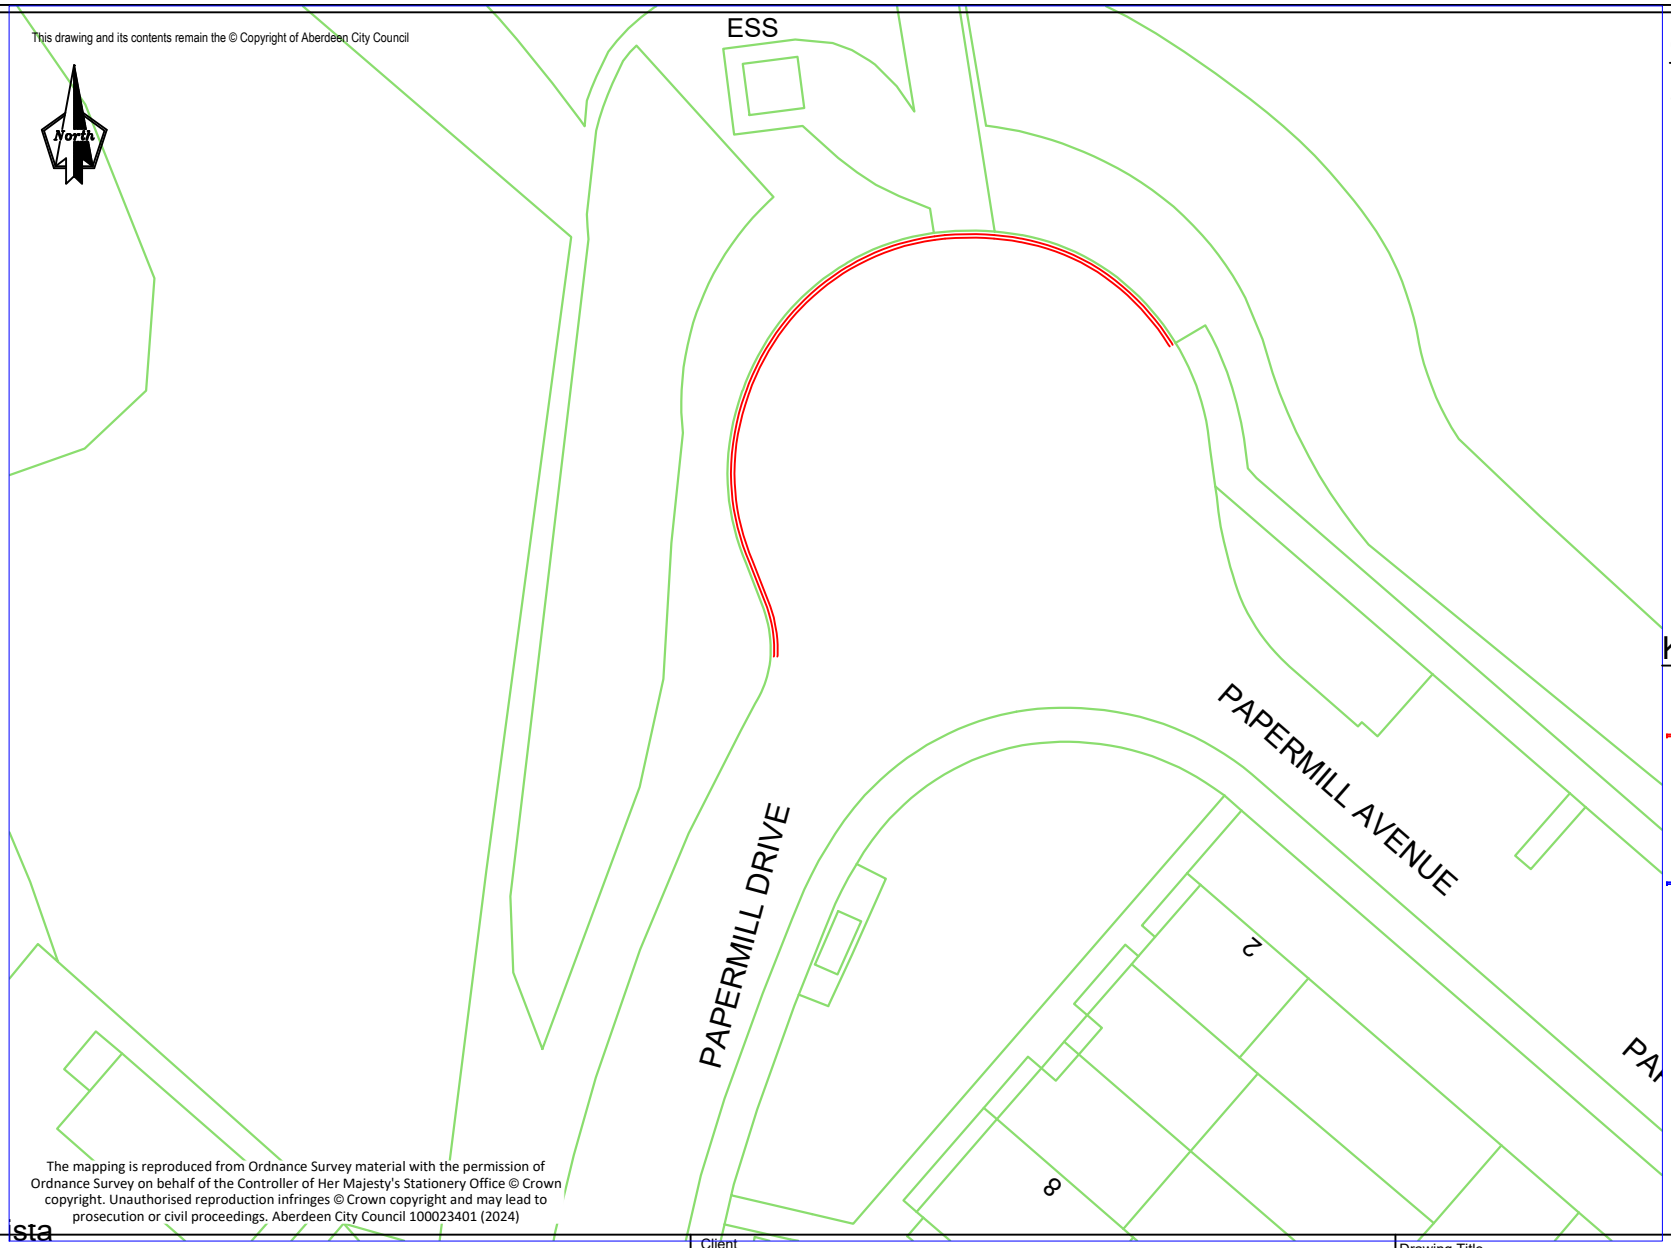

GENERAL NOTES:

1. ADD OF PROHIBITION OF WAITING RESTRICTIONS AT ANY TIME AS PER PLAN
2. AROUND TURNING HEAD FOR BUSES

KEY:

Proposed lengths of "Prohibition of waiting at any time"

Existing lengths of "Prohibition of waiting at any time"

The mapping is reproduced from Ordnance Survey material with the permission of Ordnance Survey on behalf of the Controller of Her Majesty's Stationery Office © Crown copyright. Unauthorised reproduction infringes © Crown copyright and may lead to prosecution or civil proceedings. Aberdeen City Council 100023401 (2024)

sta

ABERDEEN CITY COUNCIL

Traffic Management and Road Safety
City Regeneration and Environment

Ground Floor North, Marischal College
Broad Street, Aberdeen AB10 1AB
General Enquiries Telephone: 01224 522305

Client	ABERDEEN CITY COUNCIL
Project	Small Scale
Description	
Drawing Title	THE ABERDEEN CITY COUNCIL (PAPERMILL DRIVE, ABERDEEN) (PROHIBITION OF WAITING) ORDER 202_

Originator	Checked	Approved	Date	Scale	Project Number	Sheet size	Drawing Number	Sheet No.	Revision
SA		VR	20/10/25	n/s		A4		0	