NOTES:

1. ROAD SIGNS AND MARKINGS TO BE IN ACCORDANCE WITH THE 'TRAFFIC SIGNS REGULATION AND GENERAL DIRECTIONS 2016'.
2. TOPOGRAPHICAL SURVEY (REV C) CONDUCTED BY MALCOLM HUGHES
3. SERVICE INFORMATION GATHERED FROM SERVICE PROVIDER UTILITY DRAWINGS
4. SECTION 56 APPLICATION NUMBER: 562410. INFORMATION SUBMITTED INCLUDES SWEPT PATH ANALYSIS, LEVELS INFORMATION, UTILITY INFORMATION, REPLACEMENT SIGNAGE AND OVERALL PROPOSED LAYOUT.

0 2 4 6 8 10

SCALE 1:200 metres

NOTES

1. THE COPYRIGHT OF THIS DRAWING SUBSISTS WITH FAIRHURST.
2. ANY ORDNANCE SURVEY DATA SHOWN ON DRAWING HAS BEEN REPRODUCED WITH THE PERMISSION OF THE HMSO. CROWN COPYRIGHT RESERVED. LICENCE NO. AC0000805641.
3. THIS DRAWING SHOULD BE READ IN CONJUNCTION WITH ALL RELEVANT ARCHITECTS & ENGINEERS DRAWINGS AND SPECIFICATIONS.
4. THE CONTRACTOR IS RESPONSIBLE FOR CHECKING THE LINE AND LEVEL OF ANY EXISTING UTILITIES AGAINST THE UTILITY PROVIDERS RECORDS AT THE COMMENCEMENT OF THE CONTRACT AND SUFFICIENTLY IN ADVANCE OF THE PERMANENT WORKS BEING CARRIED OUT TO ALLOW ANY DISCREPANCIES WHICH MAY AFFECT THE DESIGN TO BE REVIEWED BY THE ENGINEER.
5. THIS DRAWING SHOULD ONLY BE USED FOR CONSTRUCTION PURPOSES WHEN THE ISSUE STATUS IS 'CONSTRUCTION'.
6. THE CONTRACTOR WILL BE RESPONSIBLE FOR ALL COSTS INVOLVED IN CHANGES OR MODIFICATIONS REQUESTED AND APPROVED, TO SUIT HIS PREFERRED WORK METHOD.
7. LARGE SCALE DETAILS TAKE PRECEDENCE OVER SMALL SCALE DETAILS.
8. DO NOT SCALE.
9. IF IN DOUBT, ASK.

Do not scale from this drawing.

SAFETY HEALTH AND ENVIRONMENTAL INFORMATION


IN ADDITION TO THE HAZARD/RISKS NORMALLY ASSOCIATED WITH THE TYPES OF WORK DETAILED ON THIS DRAWING, NOTE THE FOLLOWING RISKS AND INFORMATION.

RISKS LISTED HERE ARE NOT EXHAUSTIVE. REFER TO DESIGN ASSESSMENT FORM.


CONSTRUCTION
FOLLOWING THE COMPLETION OF A DESIGN ASSESSMENT, NO RESIDUAL HAZARDS WERE IDENTIFIED.

DEMOLITION
FOLLOWING THE COMPLETION OF A DESIGN ASSESSMENT, NO RESIDUAL HAZARDS WERE IDENTIFIED.

FOR INFORMATION RELATING TO USE, CLEANING AND MAINTENANCE SEE THE HEALTH AND SAFETY FILE

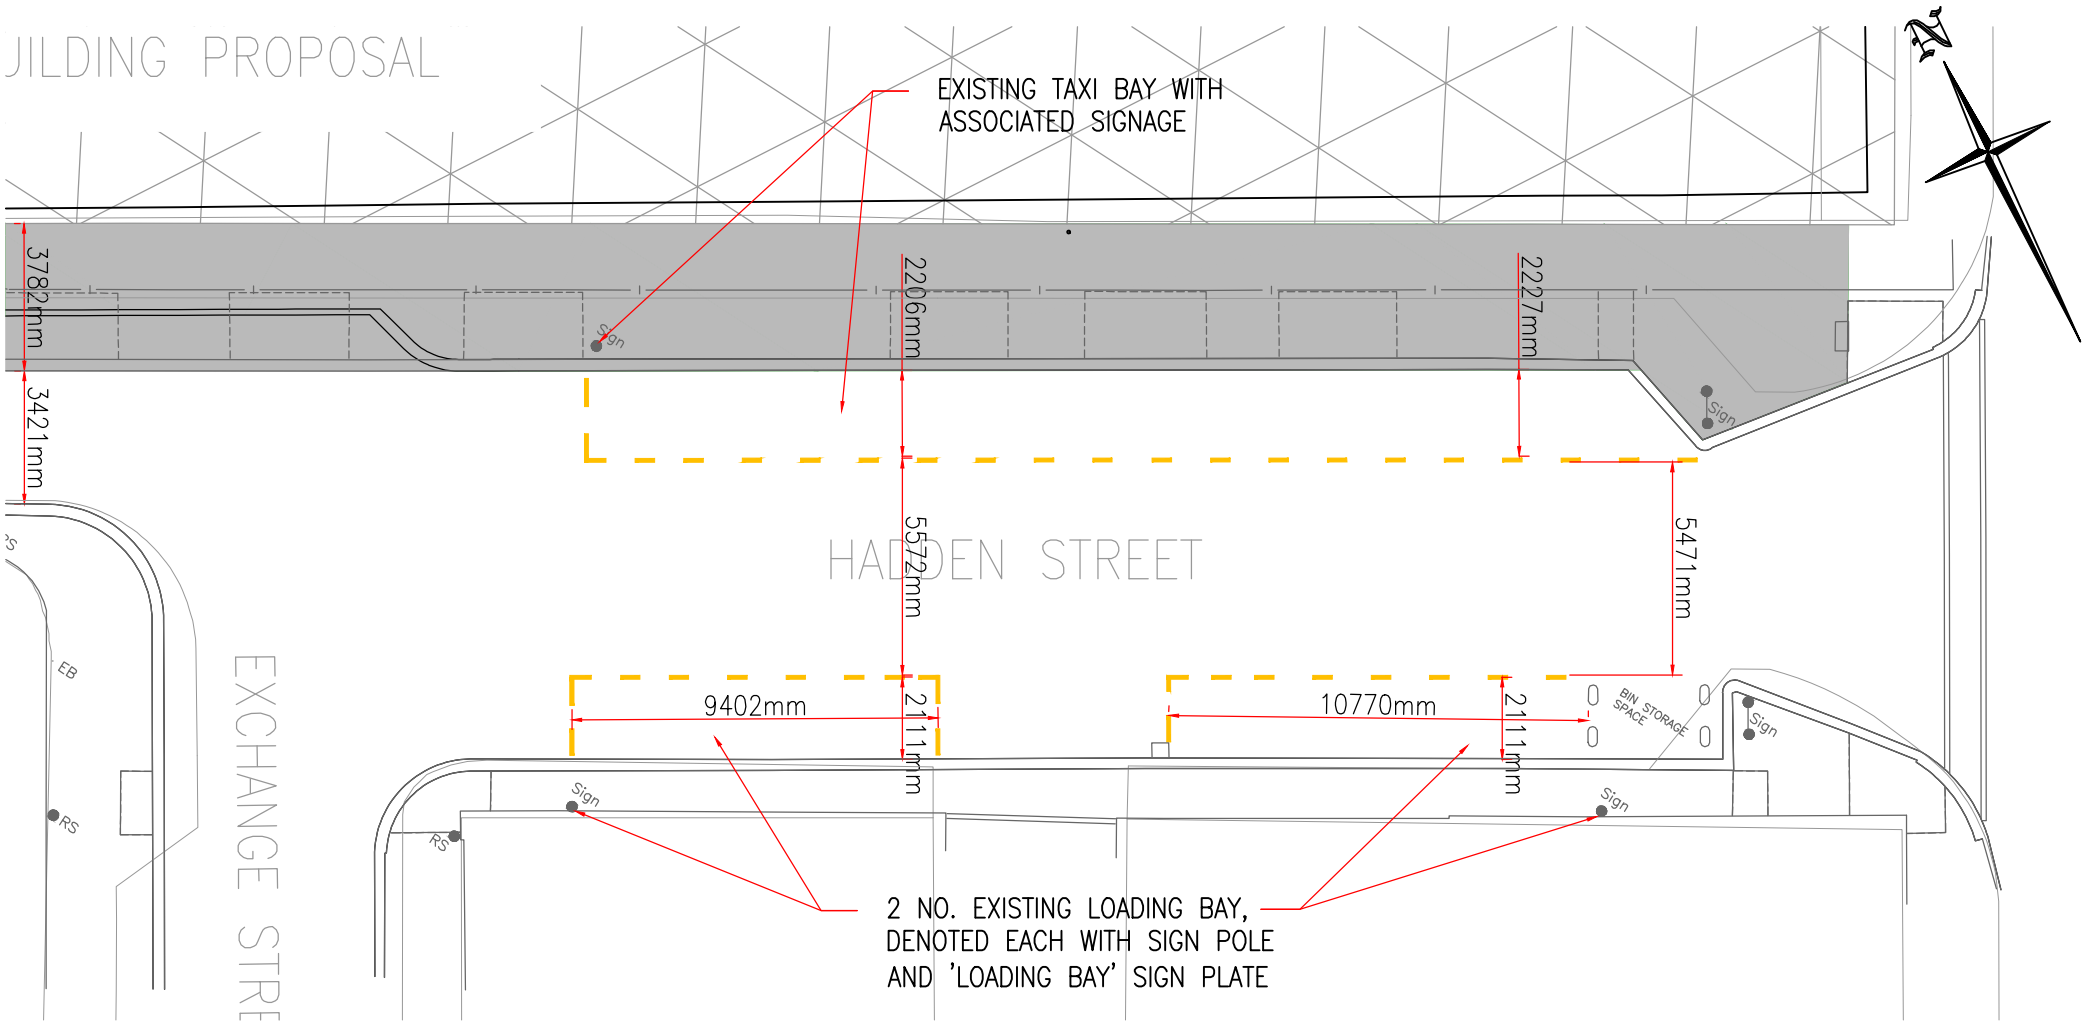

EXISTING BAY ARRANGEMENT – WITH EXISTING FOOTWAY ALIGNMENT

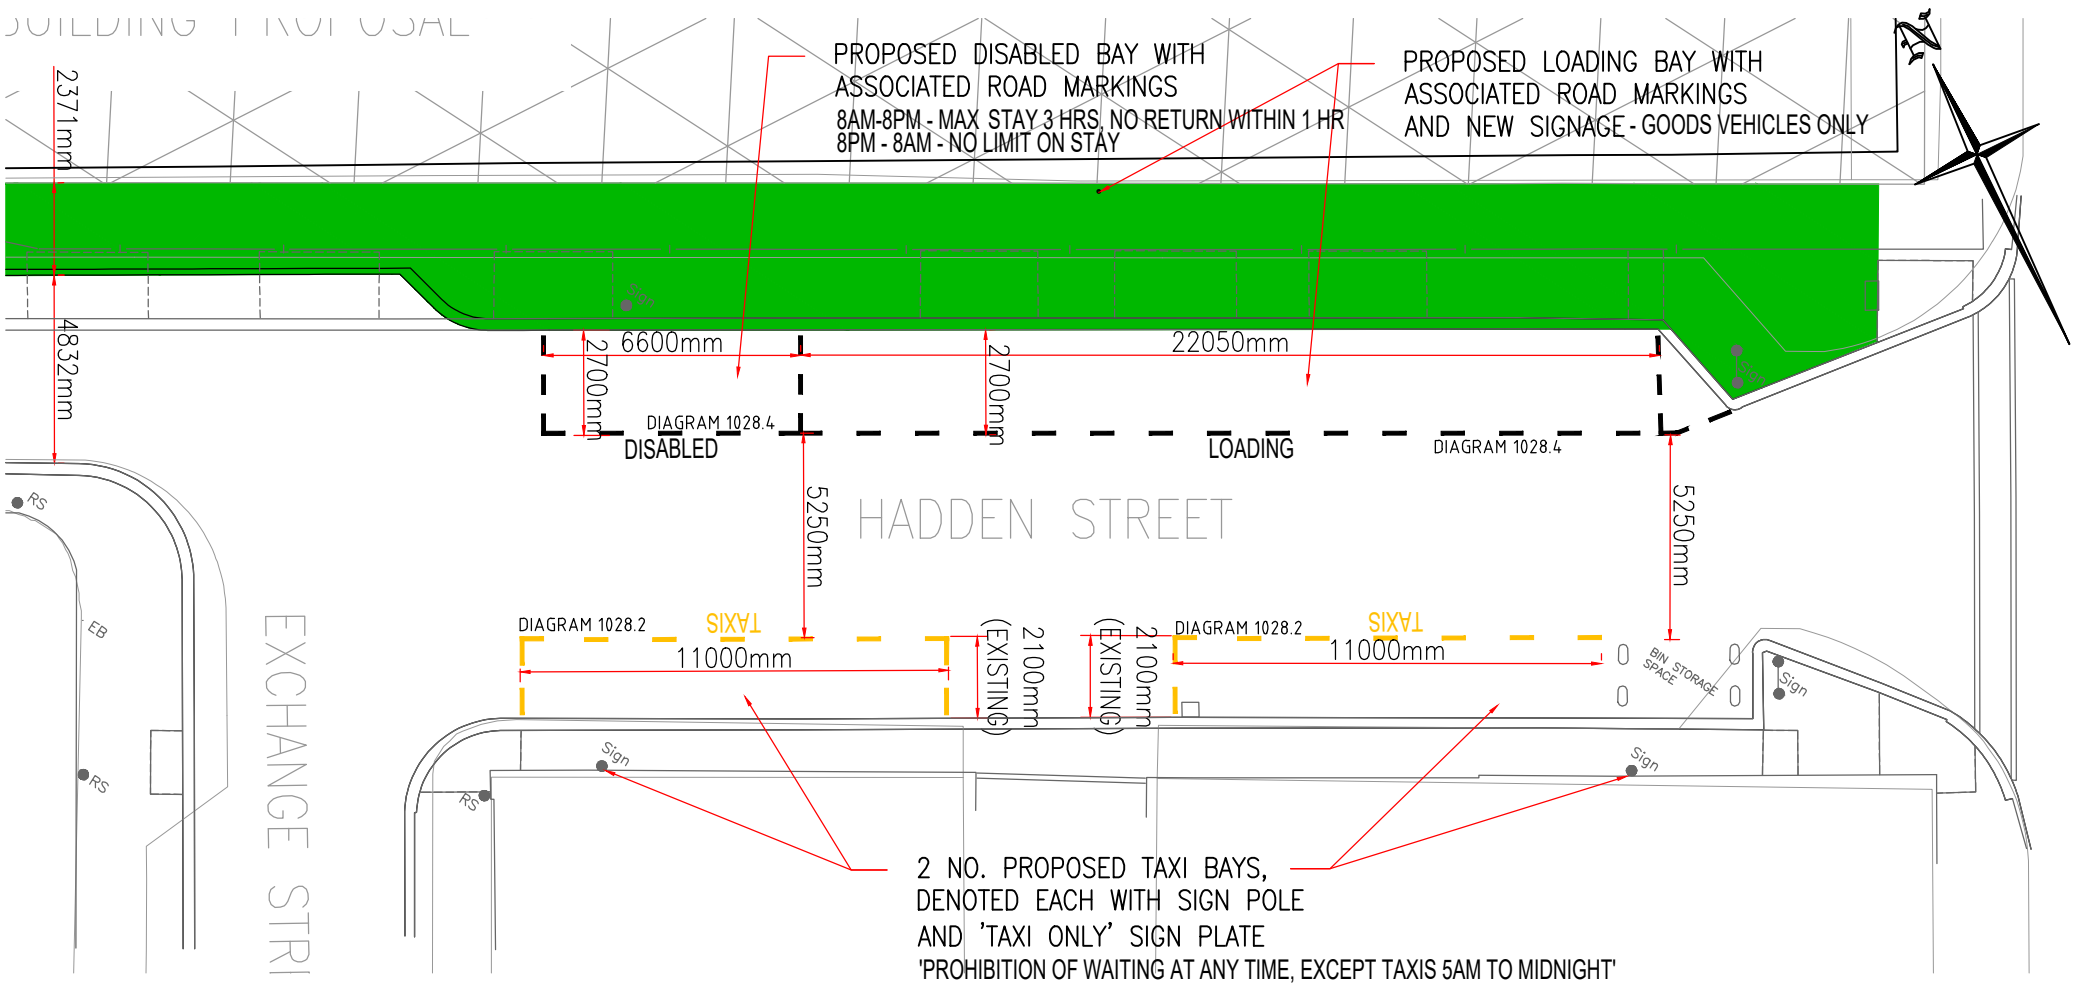

PROPOSED BAY ARRANGEMENT – WITH PROPOSED FOOTWAY ALIGNMENT

Rev.	Date	Description	Drawn	Checked	Approved

Project Title:
ABERDEEN MARKET

Drawing Title:
THE ABERDEEN CITY COUNCIL (HADDEN STREET, ABERDEEN) (TRAFFIC MANAGEMENT) ORDER 202X

FAIRHURST
Britannia House, Endeavour Drive
Arnhall Business Park, Westhill, AB32 6UF
Tel: 01224 047320

Scale at A3:	Status:		
1:200	For Approval		
Drawn:	Checked:	Approved:	
LM	RW	ST	
Date:	Date:	Date:	
01/10/24	01/10/24	04/10/24	
Drawing No.:			Revision:
144793/1011			–