
NOTES:

1. DO NOT SCALE FROM THIS DRAWING.
2. ALL DIMENSIONS ARE IN METRES UNLESS OTHERWISE STATED.

KEY:

- CARRIAGEWAY
- FOOTWAY
- CYCLE TRACK
- SHARED USE PATH
- ISLAND
- RAISED TABLE
- VERGE / LANDSCAPING
- SEPARATOR
- EARTHWORKS
- MAINTENANCE LAY-BY
- TRAMLINE AND LADDER PAVING
- CORDUROY PAVING
- BLISTER TACTILE PAVING (CONTROLLED CROSSING - RED COLOUR)
- SIGNAL POLE
- BUS SHELTER
- ROAD MARKING
- PROPOSED TREES
- RETAINING WALL
- FENCE
- LIMIT OF WORKS

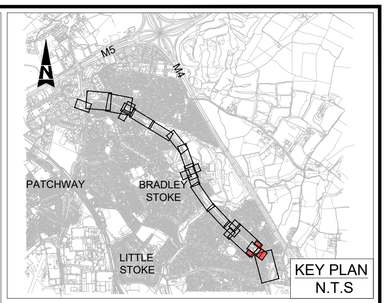

KEY PLAN
N.T.S

BRADLEY STOKE EVANGELICAL CHURCH

NORTHBOUND LANE 3.37m

SOUTHBOUND LANE 3.37m

BAILEYS COURT ROAD

ELLAN HAY ROAD

FOOTWAY 2.0m

FOOTWAY 2.0m

FOR CONTINUATION SEE DRAWING NO. WECA_SGC-ATK-HGN-BSW_PH9-DR-CH-000103

FOR CONTINUATION SEE DRAWING NO. WECA_SGC-ATK-HGN-BSW_PH9-DR-CH-000103

FOR CONTINUATION SEE DRAWING NO. WECA_SGC-ATK-HGN-BSW_PH9-DR-CH-000103

FOR CONTINUATION SEE DRAWING NO WECA_SGC-ATK-HGN-BSW_PH10-DR-CH-000102

EASTBOUND LANE 3.5m

BRADLEY STOKE WAY

BUS ONLY

FOOTWAY 2.0m

WESTBOUND LANE 3.5m

2-WAY CYCLE TRACK 2.5m

EXISTING BUS SHELTER

NORTHBOUND LANE 3.2m


SOUTHBOUND LANE 3.2m

BAILEYS COURT ROAD

BREACHES GATE

LITTLE MEADOW

BERKELEY MEAD

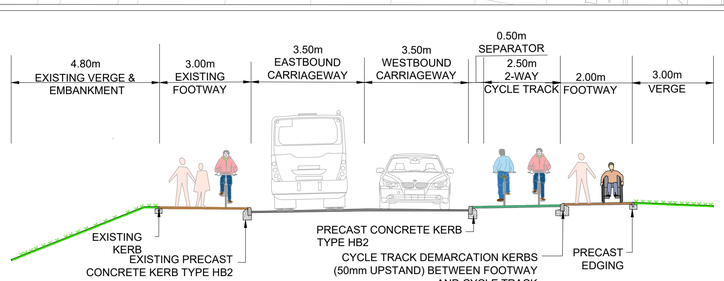

17 / 000104 TYPICAL CROSS SECTION DETAILS
NTS

SPEED LIMIT 30mph

Scale 1:250
5m 0m 5m 10m 15m

DRAWING NO:- BSW_PH9-DR-CH-000104
SCALE : 1:250
REVISION NO. C01

FOR CONSTRUCTION

Funded by UK Government

SCHEME DRAWING
BAILEYS COURT ROUNDABOUT (SHEET 2 OF 2)
BSW PHASE 9