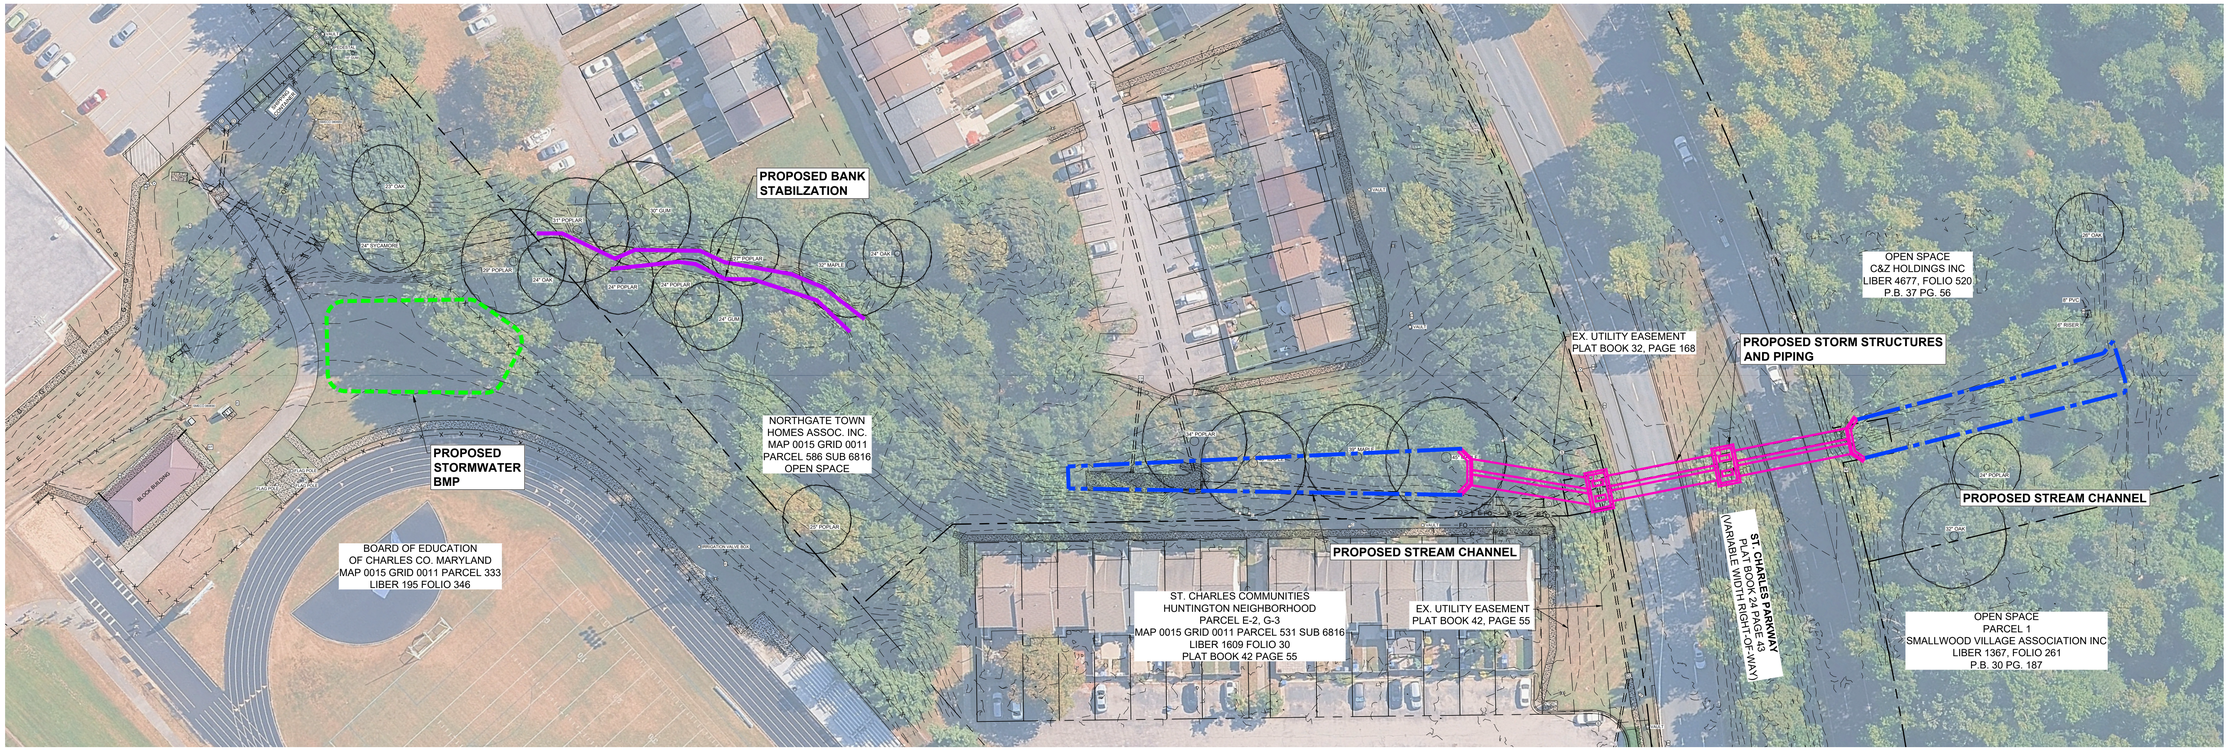

HORIZONTAL DATUM:
MARYLAND STATE PLANE
NAD83

VERTICAL DATUM:
NAVD88

FULL SIZE PLOT: 24" x 36"

0 20 40 80
GRAPHIC SCALE IN FEET

DATE: MAY 2026

PROJECT NAME
CHARLES COUNTY
STORM DRAIN REPAIRS -
HUNTINGTON

PROJECT ADDRESS
ST. CHARLES PARKWAY WALDORF, MD
6TH ELECTION DISTRICT

FIGURE TITLE
CONCEPT DESIGN

FIGURE NO. F-1

EA Engineering, Science, and Technology, Inc., PBC

225 Schilling Circle, Suite 400
Hunt Valley, Maryland 21031
(410) 584-7000

www.eaest.com

CONCEPT DESIGN PLANS - NOT FOR CONSTRUCTION

FILE PATH: Q:\PROJECTS\51613705 - CHARLES CO - HUNTINGTON\CAD\PRODUCTION\FIGURES\COUNTY CONCEPT FIGURES\51613705 - CONCEPT FIGURE - 2026-05-01.DWG [F-1] BISSETT, STEVEN 5/1/2026 7:59 AM