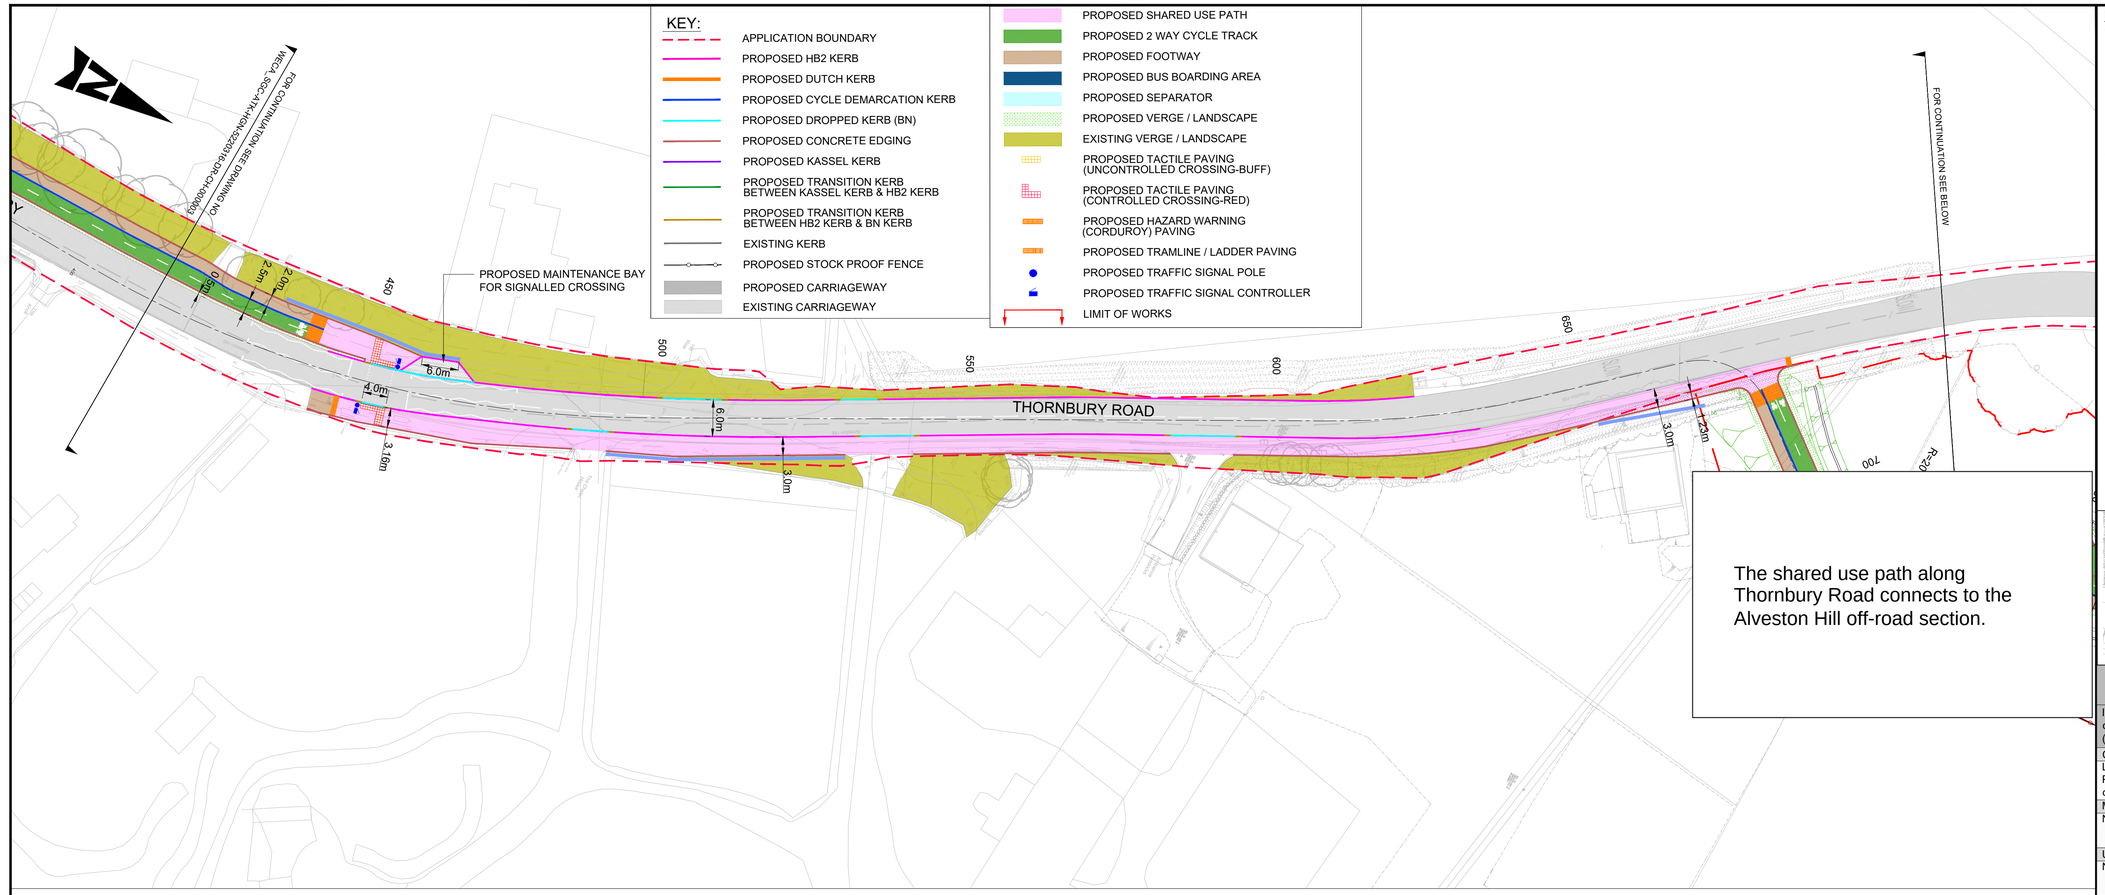


The shared use path along Thornbury Road connects to the Alveston Hill off-road section.


The Alveston Hill off-road section from Thornbury Road to Thornbury Leisure centre is subject to planning permission.

DESIGN FOR CONSULTATION

This map is based on Ordnance Survey material with the permission of Ordnance Survey on behalf of the Controller of His Majesty's Stationery Office. © Crown copyright. Unauthorised reproduction infringes Crown copyright and may lead to prosecution or civil proceedings. 100049050, 2023.

NOTES:

1. ALL DIMENSIONS ARE IN METRES UNLESS OTHERWISE STATED.
2. ALL PROPOSED KERBS TO TIE IN WITH EXISTING KERBS.
3. HEALTH AND SAFETY:
   THE CONTRACTOR SHALL BE AWARE OF ALL STATUTORY UNDERTAKERS PLANT THAT MAY BE LOCATED WITHIN THE SITE. PLANS SHOWING APPROXIMATE LOCATIONS HAVE BEEN SUPPLIED BY THE ASSET OWNER.
4. ALL ROAD MARKINGS TYPES / COLOURS & DIMENSIONS SHALL BE IN ACCORDANCE WITH TSRGD 2016.

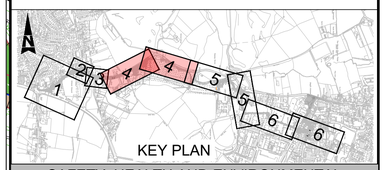

SAFETY, HEALTH AND ENVIRONMENTAL INFORMATION

In addition to the hazards/risks normally associated with the types of work detailed on this drawing, note the following significant residual risks (Reference shall also be made to the design hazard log).

Construction
Live Traffic & Utilities
Presence of soil contamination, asbestos, Hazardous tar and breaking of concrete not known.

Maintenance / Cleaning
None

Use
None

Decommissioning / Demolition
None

Description	Status	Revision	Drawn	Checked	Reviewed	Authorised	Issue Date
	S0	P01.3	---	---	---	---	---

Drawing Suitability: WORK IN PROGRESS — Status: S0

ATKINS
Member of the SNC-Lavalin Group
Aztec West
500 Park Avenue
Almondsbury
Bristol
BS32 4RZ
Tel: +44 (0)1454 662000
+44 (0)1454 663333
www.atkinsglobal.com

Copyright © SNC Lavalin (2023)

Client: South Gloucestershire Council — Delivering for you

Project Title: WECA SGC- Alveston Hill FBC

Drawing Title: GENERAL ARRANGEMENT (SHEET 4 OF 6)

Drawing Number
Project: WECA_SGC - 5220316 | Originator: ATK | Volume: - HGN - | Type: - DR - | Role: CH - | Number: 000004
Location

Original Size: A1 | Scale: 1:500 | Project Ref. No: 5220316 | Sheet: 4 of 6 | Rev: P01.3