
NOTES:

1. DO NOT SCALE FROM THIS DRAWING.
2. ALL DIMENSIONS ARE IN METRES UNLESS OTHERWISE STATED.

KEY:

- CARRIAGEWAY
- FOOTWAY
- CYCLE TRACK
- SHARED USE PATH
- ISLAND
- VERGE / LANDSCAPING
- EARTHWORKS
- MAINTENANCE LAY-BY
- TRAMLINE AND LADDER PAVING
- CORDUROY PAVING
- BLISTER TACTILE PAVING (CONTROLLED CROSSING - RED COLOUR)
- BLISTER TACTILE PAVING (UNCONTROLLED CROSSING - BUFF COLOUR)
- SIGNAL POLE
- BUS SHELTER
- ROAD MARKING
- PEDESTRIAN GUARDRAIL
- PROPOSED TREES
- LIMIT OF WORKS

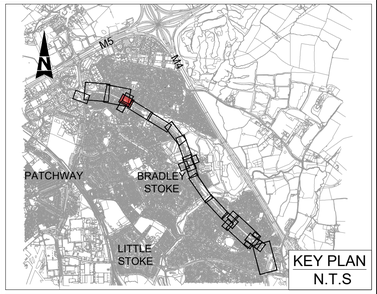

KEY PLAN
N.T.S

BRADLEY PAVILIONS

PEAR TREE ROAD

FOR CONTINUATION SEE DRAWING NO. WECA_SGC-ATK-HGN-BSW_PH3-DR-CH-000104

BOWSLAND WAY

FOR CONTINUATION SEE DRAWING NO. WECA_SGC-ATK-HGN-BSW_PH3-DR-CH-000104

PUFFIN CROSSING WITH PARALLEL CYCLE CROSSING

MAINTENANCE BAY

2-WAY CYCLE TRACK 3.0m

ENTRY LANE 6.5m

FOOTWAY 2.0m

PUFFIN CROSSING WITH PARALLEL CYCLE CROSSING

EXISTING PATH ACCESS TO BE MAINTAINED

EXISTING VRS BARRIER TO BE MAINTAINED

FOOTWAY 2.0m

ORCHAD GATE

EXIT LANE 6.5m

YOUR STAY BRISTOL

65 TO 75

FOR CONTINUATION SEE DRAWING NO. WECA_SGC-ATK-HGN-BSW_PH2-DR-CH-000104

2-WAY CYCLE TRACK 3.0m

FOOTWAY 1.5m

ENTRY LANE 5.5m

ENTRY LANE 4.5m

SEPARATOR 0.5m

EXIT LANE 8.15m

ENTRY LANE 6.5m

EXIT LANE 7.5m

EXISTING SPEED LIMIT- 30mph

EXISTING SPEED LIMIT- 40mph

30 → 40

2-WAY CYCLE TRACK 3.0m

FOOTWAY 2.0m

ISLAND 3.0m WITH PEDESTRIAN GUARD RAIL

TIE INTO EXISTING FOOTWAY

FOR CONTINUATION SEE DRAWING NO. WECA_SGC-ATK-HGN-BSW_PH4-DR-CH-000103

BRADLEY STOKE WAY

BUS STOP

BRADLEY STOKE WAY

SINGLE STAGE STRAIGHT OVER CYCLE CROSSING NEXT TO MULTISTAGE PEDESTRIAN CROSSING

30 → 40

EXISTING SPEED LIMIT- 30mph

EXISTING SPEED LIMIT- 40mph

FOOTWAY 2.0m

2-WAY CYCLE TRACK 3.0m

EXIT LANE 7.5m

2-WAY CYCLE TRACK 3.0m

ENTRY LANE 4.5m

ENTRY LANE 4.0m

ENTRY LANE 4.2m

ENTRY LANE 5.5m

OAKTREE CRES

42


BROOK WAY

EXIT LANE 7.5m

FOR CONTINUATION SEE DRAWING NO. WECA_SGC-ATK-HGN-BSW_PH3-DR-CH-000104

ALDI

BRADLEY STOKE BRITISH TAKEWAY

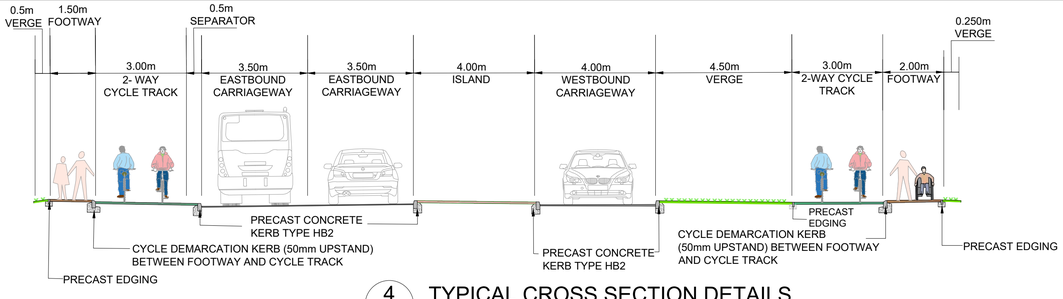

4 / 000103 TYPICAL CROSS SECTION DETAILS

NTS

SPEED LIMIT 30mph

Scale 1:250

5m 0m 5m 10m 15m

FOR CONSTRUCTION

DRAWING NO:- BSW_PH3-DR-CH-000103
SCALE : 1:250
REVISION NO. C01

Funded by UK Government

SCHEME DRAWING
PATCHWAY BROOK ROUNDABOUT (SHEET 1 OF 2)
BSW PHASE 3