
This drawing and its contents remain the © Copyright of Aberdeen City Council

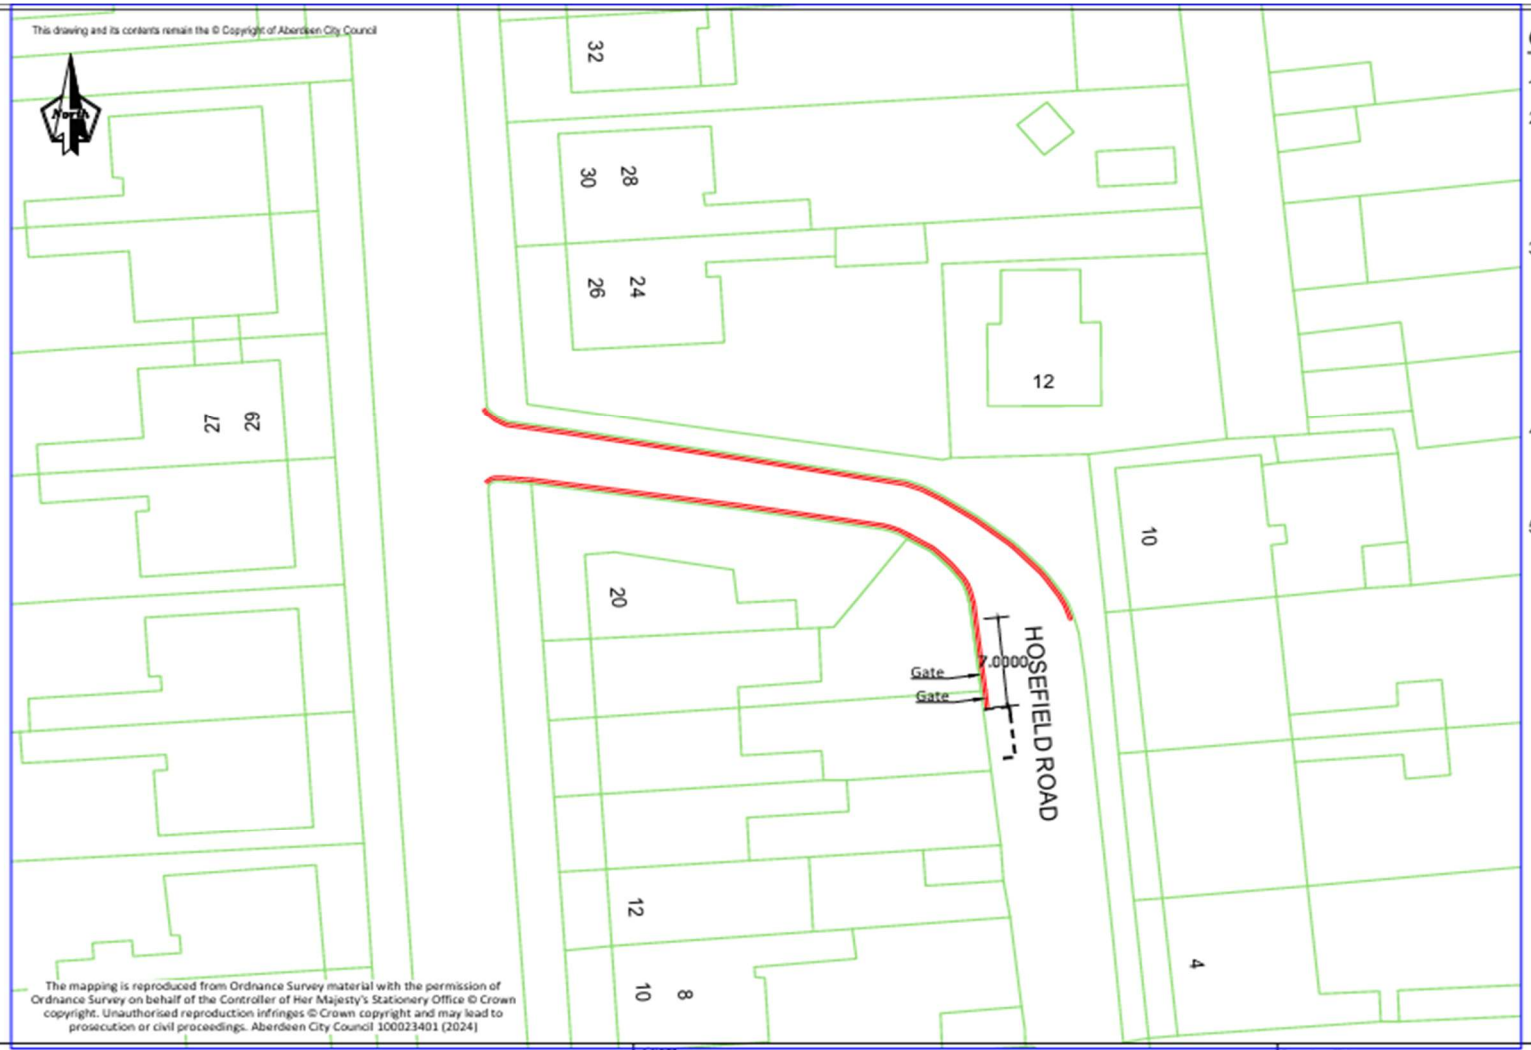

The mapping is reproduced from Ordnance Survey material with the permission of Ordnance Survey on behalf of the Controller of Her Majesty's Stationery Office © Crown copyright. Unauthorised reproduction infringes © Crown copyright and may lead to prosecution or civil proceedings. Aberdeen City Council 100023401 (2024)

GENERAL NOTES:

1. ADD AAT'S AS PER PLAN
2. ADD AN ADITIONAL LINE TO THE EXISTING NORTH SIDE SINGLE LINE (SAME LENGTH AS CURRENT)
3. SOUTH SIDE EXTEND SINGLE YELLOWS BY 7 METRES AND MAKE DOUBLE YELLOWS THE FULL LENGTH9MARKED OUT ON SITE)
4. BURN OFF EXISTING PARKING BAY THAT IS IN THE NEW DOUBLE YELLOW LINE SECTION
5. PROPOSED LINES IN RED

ABERDEEN CITY COUNCIL

Traffic Management and Road Safety
City Regeneration and Environment

Ground Floor North, Marischal College
Broad Street, Aberdeen AB10 1AB
General Enquiries Telephone: 01224 522305

Client	ABERDEEN CITY COUNCIL
Project	HOSEFIELD ROAD SMALL SCALE
Description	

Originator	Checked	Approved	Date	Scale	Project Number	Sheet size
SA	DL	VR	19/03/26	n/s		A4

Drawing Title: ABERDEEN CITY COUNCIL (HOSEFIELD ROAD)

(PROHIBITION OF WAITING) ORDER 202_

Drawing Number	Sheet No.	Rev
	0	