
NOTES:


1. ALL DIMENSIONS ARE IN METRES UNLESS OTHERWISE STATED.
2. THIS DRAWING CONTAINS COLOURED LINES / INFORMATION THAT MAY NOT BE CLEAR IF REPRODUCED IN BLACK & WHITE.


KEY:


- CARRIAGEWAY
- FOOTWAY
- CYCLE TRACK
- SHARED USE PATH
- ISLAND
- VERGE / LANDSCAPING
- EARTHWORKS
- MAINTENANCE LAY-BY
- TRAMLINE AND LADDER PAVING
- BLISTER TACTILE PAVING (CONTROLLED CROSSING - RED COLOUR)
- BLISTER TACTILE PAVING (UNCONTROLLED CROSSING - BUFF COLOUR)
- SIGNAL POLE
- BUS SHELTER
- EXISTING COLUMN OF FOOTBRIDGE
- ROAD MARKING
- PEDESTRIAN GUARDRAIL
- VEHICLE RESTRAINT SYSTEM
- LIMIT OF WORKS

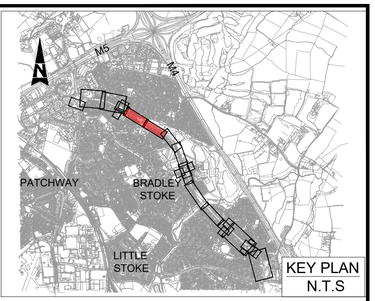

KEY PLAN N.T.S

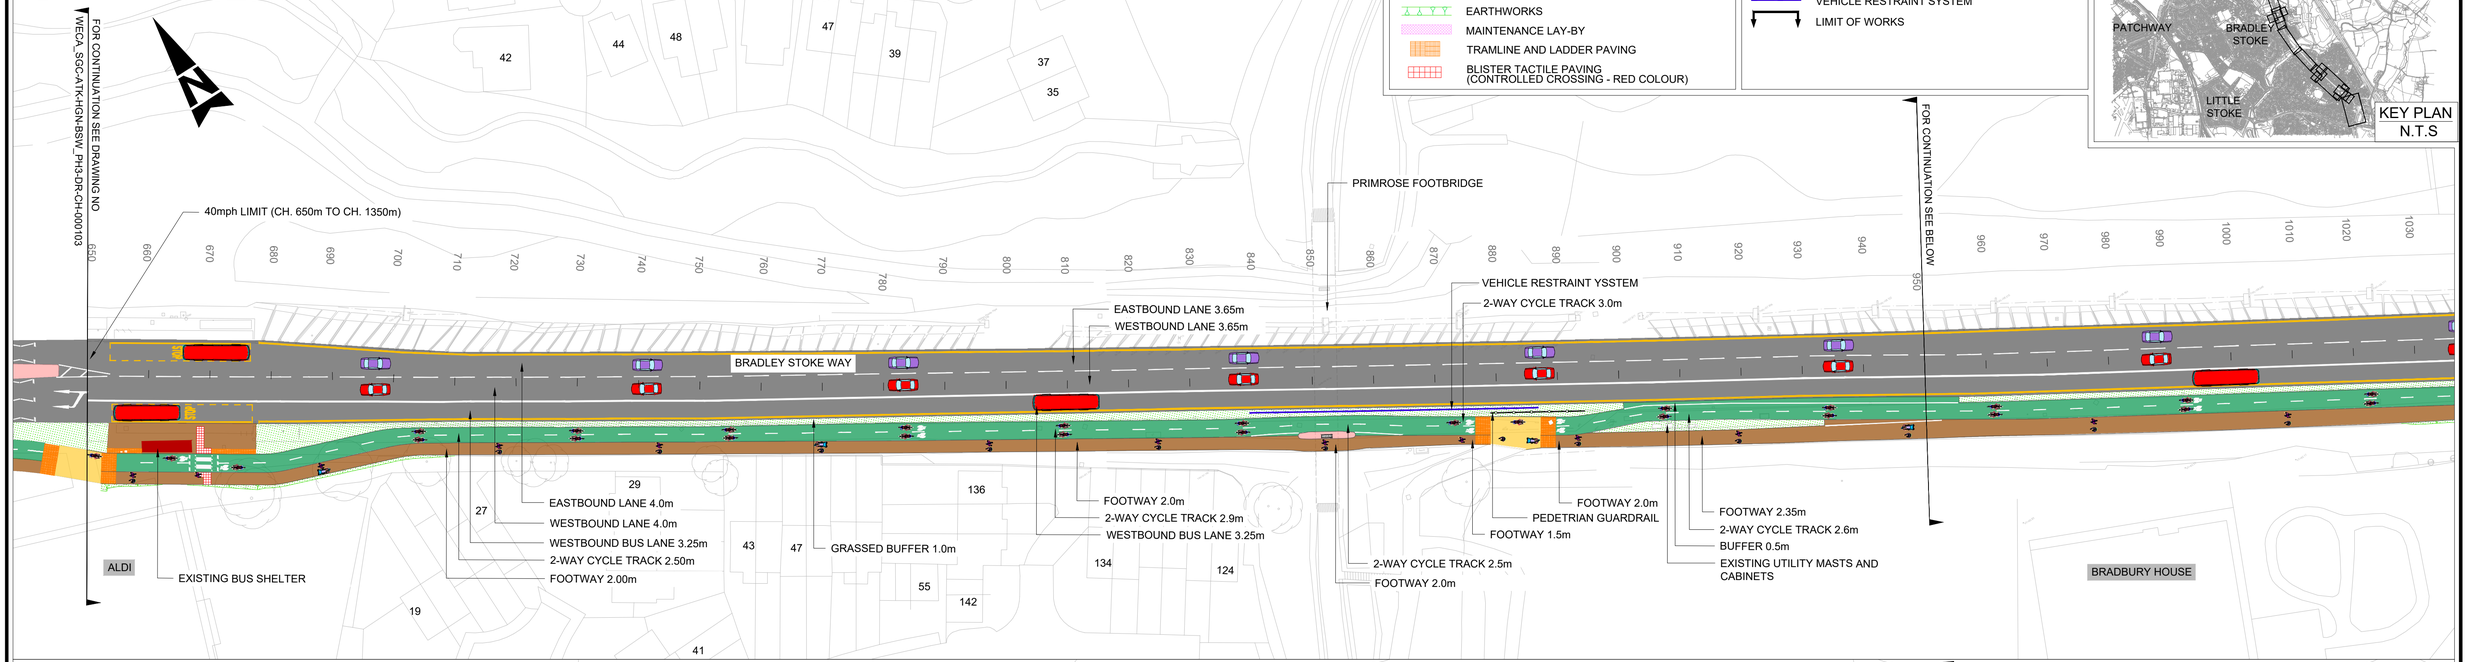

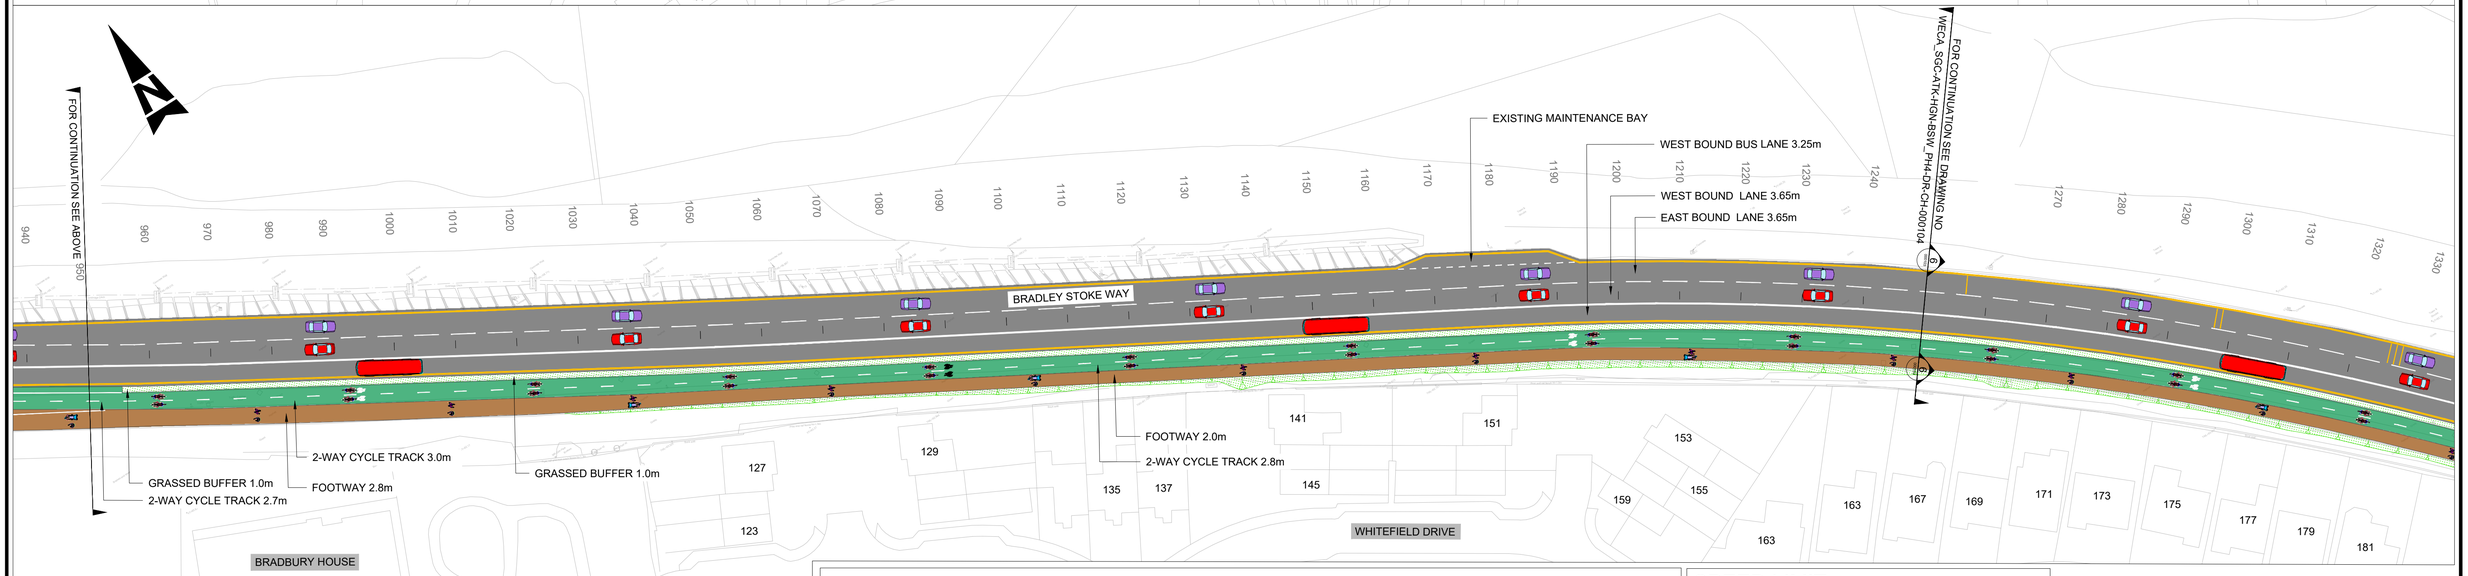

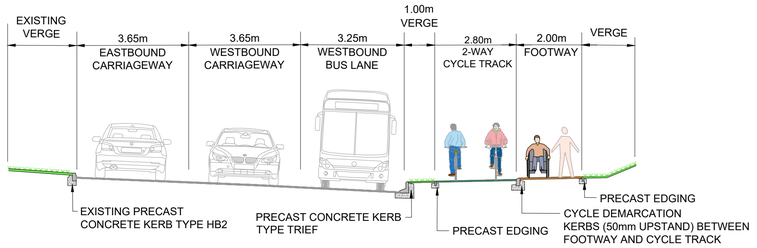

6 (000103) TYPICAL CROSS SECTION DETAILS
NTS

SPEED LIMIT
40mph (CH. 650m TO CH. 1350m)
30mph (CH. 1350m TO CH. 1725m)

FOR CONSTRUCTION

Scale 1:500
10m 0m 10m 20m 30m

DRAWING NO:- BSW_PH4-DR-CH-000103
SCALE : 1:500
REVISION NO. C01

Funded by UK Government

SCHEME DRAWING
PATCHWAY BROOK TO SAVAGES WOOD ROUNDABOUT
(SHEET 1 OF 2)
BSW PHASE 4