
DO NOT SCALE

Millimetres 0 10 100

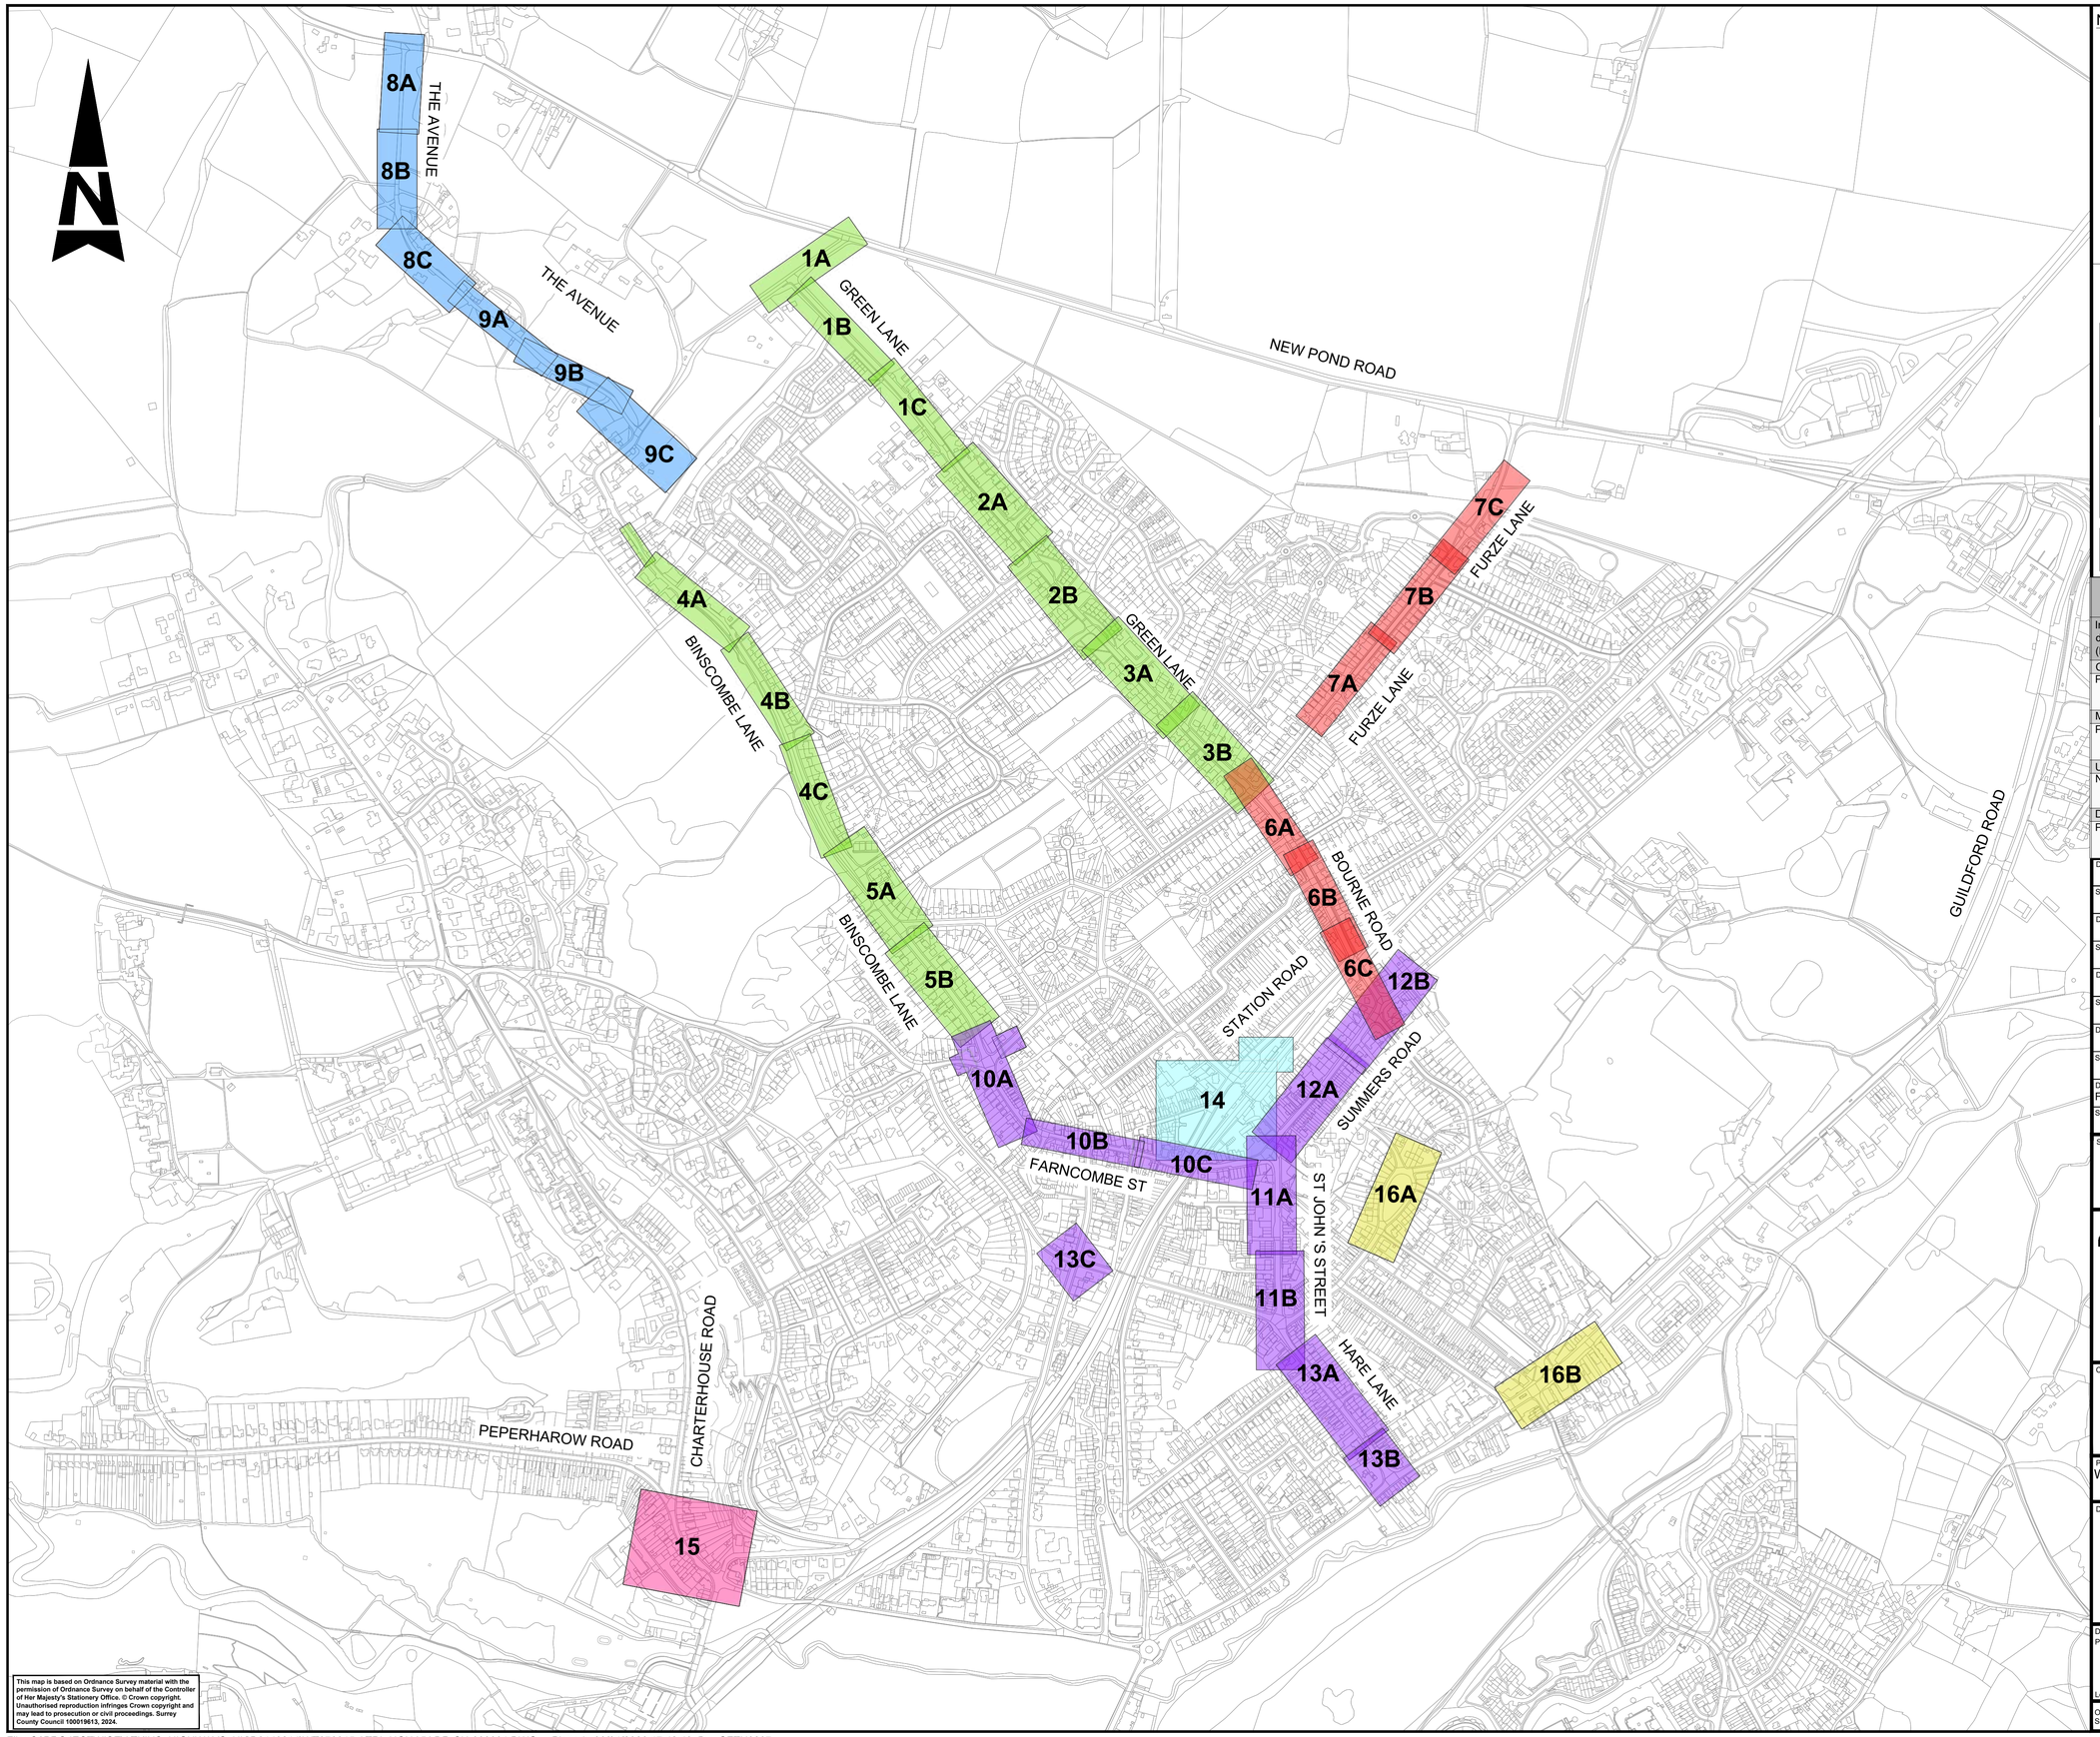

This map is based on Ordnance Survey material with the permission of Ordnance Survey on behalf of the Controller of Her Majesty's Stationery Office. © Crown copyright. Unauthorised reproduction infringes Crown copyright and may lead to prosecution or civil proceedings. Surrey County Council 100019613, 2024.

NOTES

1. FOR BINSCOMBE LAYOUTS, REFER DRAWING NUMBERS WT370015-ATRL-HGN-FARN-DR-CH-000001 TO 000005.
2. FOR MID BINSCOMBE LAYOUTS, REFER DRAWING NUMBERS WT370015-ATRL-HGN-FARN-DR-CH-000006 TO 000007.
3. FOR THE AVENUE LAYOUTS, REFER DRAWING NUMBERS WT370015-ATRL-HGN-FARN-DR-CH-000008 TO 000009.
4. FOR FARNCOMBE CENTRE LAYOUTS, REFER DRAWING NUMBERS WT370015-ATRL-HGN-FARN-DR-CH-000010 TO 000013.
5. FOR FARNCOMBE STATION LAYOUTS, REFER DRAWING NUMBERS WT370015-ATRL-HGN-FARN-DR-CH-000014.
6. FOR CHARTERHOUSE / PEPERHAROW ROAD LAYOUTS, REFER DRAWING NUMBERS WT370015-ATRL-HGN-FARN-DR-CH-000015.
7. FOR THE OVAL, REFER DRAWING NUMBERS WT370015-ATRL-HGN-FARN-DR-CH-000016.

KEY

DRAWING LAYOUT / VIEWPORT

ZONE 1 - BINSCOMBE
- BINSCOMBE
- MID BINSCOMBE
- THE AVENUE

ZONE 2 - FARNCOMBE CENTRE / SOUTH EAST
- FARNCOMBE CENTRE
- FARNCOMBE STATION
- THE OVAL

ZONE 3 - FARNCOMBE SOUTH WEST
- CHARTERHOUSE / PEPERHAROW ROAD

SAFETY, HEALTH AND ENVIRONMENTAL INFORMATION

In addition to the hazards/risks normally associated with the types of work detailed on this drawing, note the following significant residual risks (Reference shall also be made to the design hazard log).

Construction
Presence of live traffic, live utilities and tar are not known.

Maintenance / Cleaning
Presence of live traffic, live utilities and tar are not known.

Use
None

Decommissioning / Demolition
Presence of live traffic, live utilities and tar are not known.

Description	Status	Revision	Drawn	Checked	Reviewed	Authorised	Issue Date
First Issue	A1	C01	SS	PM	AC	LL	30/01/26

Status: A1 — Drawing Suitability: AUTHORISED & ACCEPTED

AtkinsRéalis
Woodcote Grove
Ashley Road
Epsom
Surrey
KT18 5BW
Tel: +44 (0)1372 726140
Fax: +44 (0)1372 740055
www.atkinsrealis.com

© AtkinsRéalis (2025)

Client: SURREY COUNTY COUNCIL — Surrey Highways & Transport for Surrey

Project Title: WT370015 Waverley LCWIP Priority Routes Feasibility Design

Drawing Title: LOCATION PLAN

Drawing Number: Project WT370015 - Originator ATRL - Volume HGN - Location XX - Type DR - Role CH - Number 000001

Original Size: A1 | Scale: NTS | Project Ref. No: | Sheet: 1 of 1 | Rev: C01

File: C:\PROJECTWISE\ATKINS_HIGHWAYS_UK\D0140214\WT370015-ATRL-HGN-XX-DR-CH-000001.DWG . Plotted: 30/01/2026 17:42:43 By: SETH8287