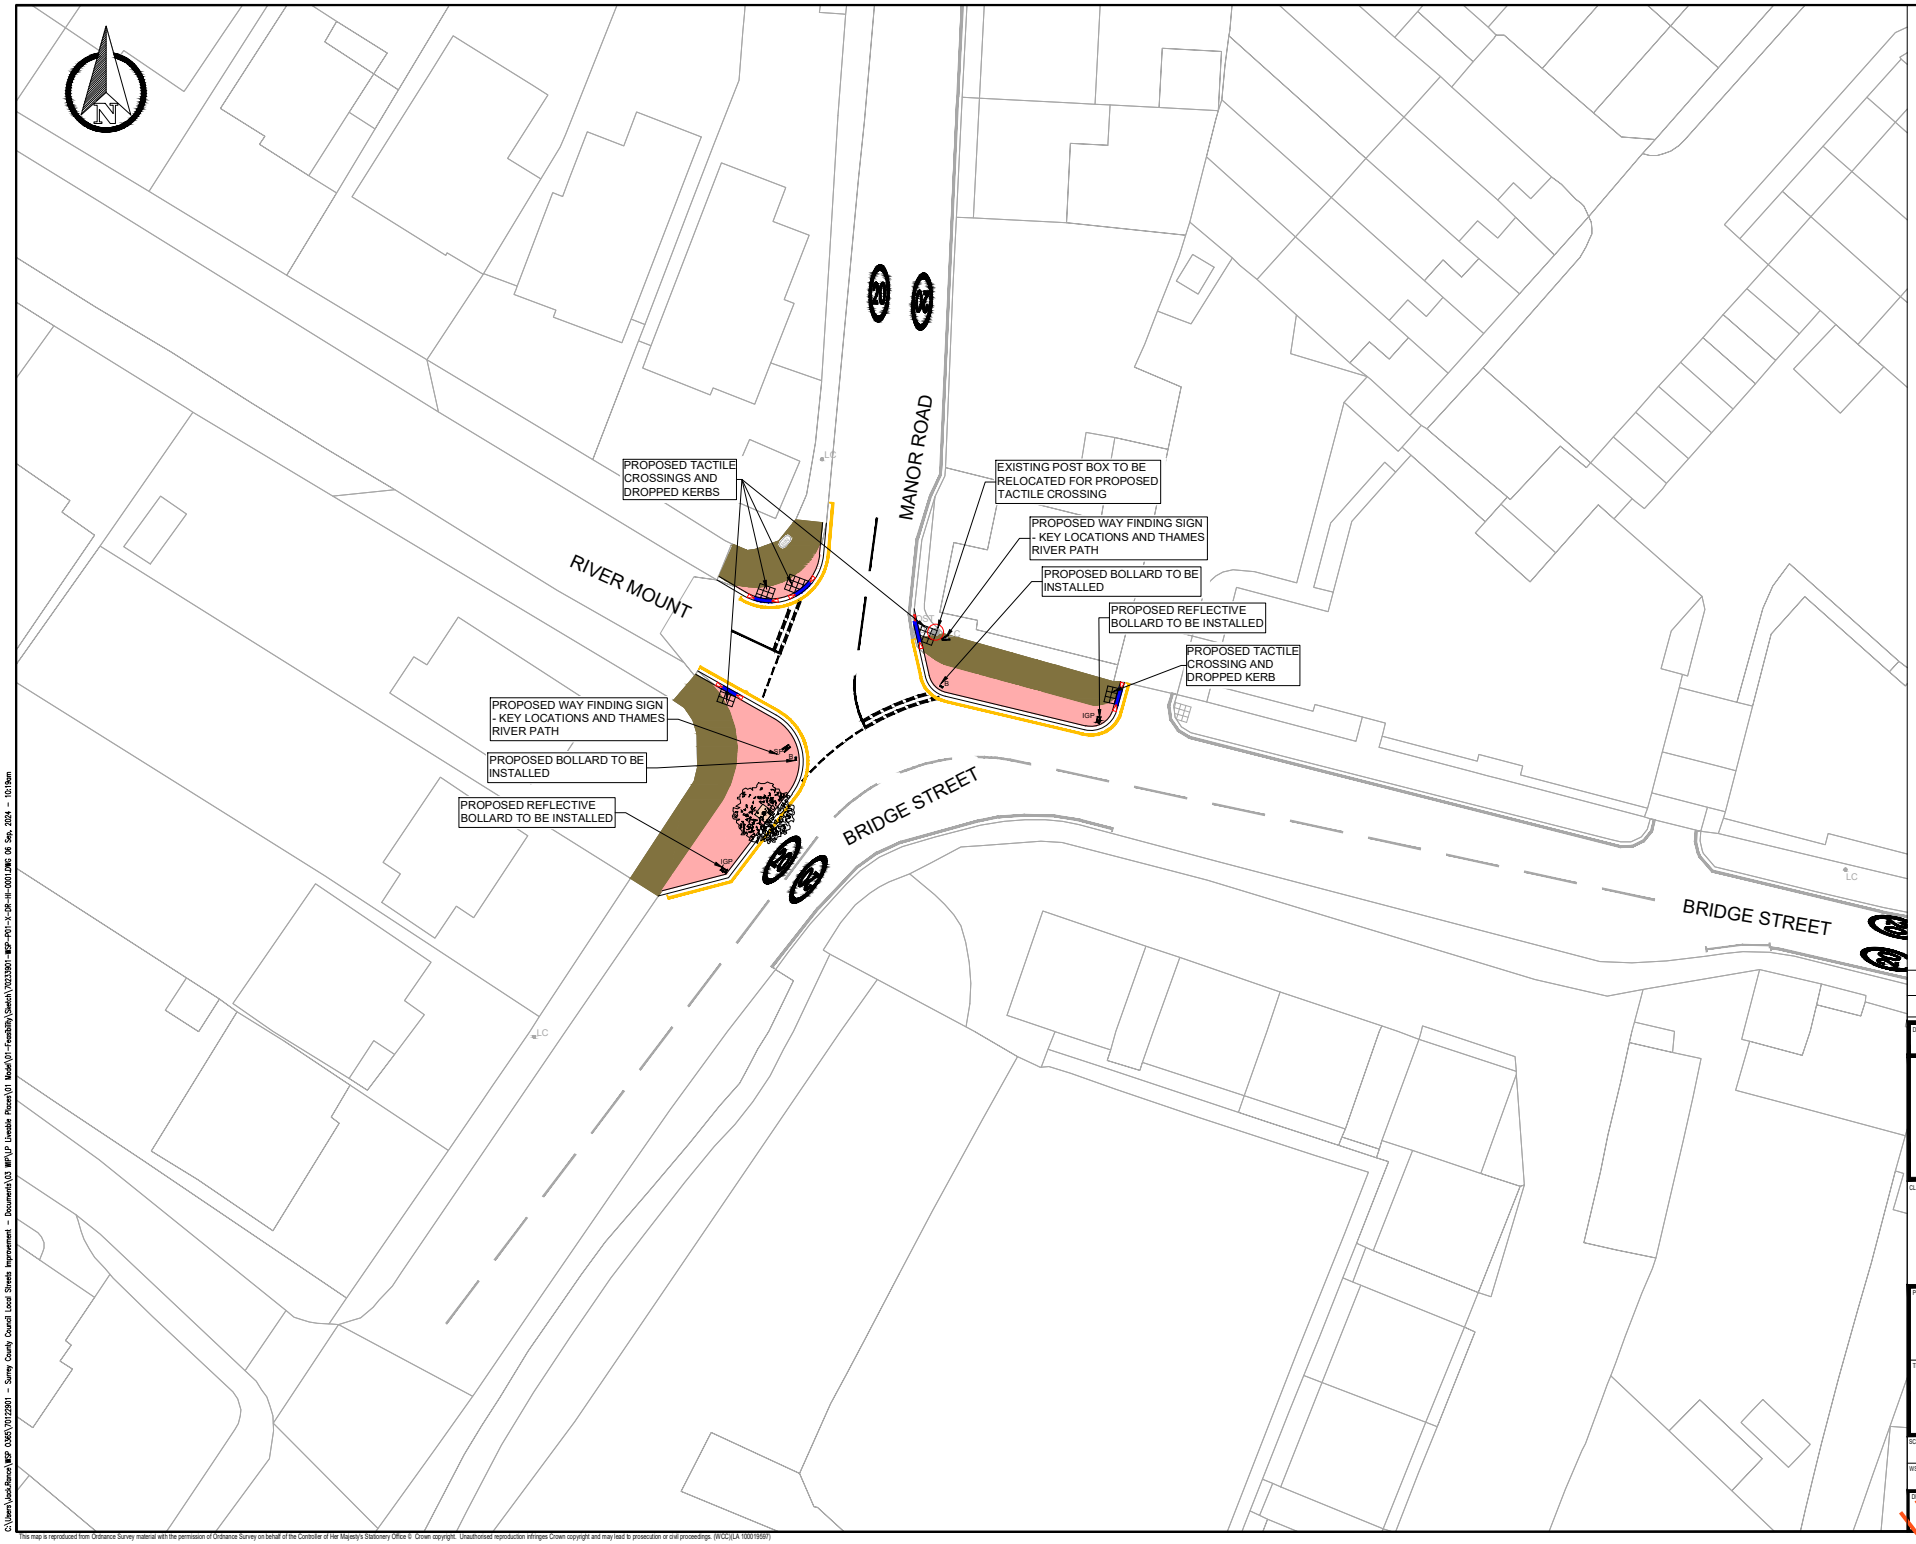



| REV | DATE | BY | DESCRIPTION | CHK | APD |
|---|---|---|---|---|---|
| P01 | 26.06.2024 | ED | INITIAL ISSUE | JR | JAH |

DRAWING STATUS: CONSULTATION

wsp
70 Chancery Lane, London, WC2A 1AF
www.wsp.com

CLIENT: SURREY COUNTY COUNCIL

PROJECT: SURREY COUNTRY COUNCIL
LOCAL STREETS IMPROVEMENT

TITLE: CONSULTATION DRAWING
SHEET 1 OF 12

| SCALE @ A1 | DATE | DESIGN/DRAWN | CHECKED | APPROVED | SHEET |
|---|---|---|---|---|---|
| 1:200 | 26.06.2024 | ED | | | A1 |

WSP PROJECT NO: WSP_NO | WWESAXXXX | XXXXXX

DRAWING NO: 70233901-WSP-P01-X-DR-HI-0001 | REV: S1-P01

UNCONTROLLED

This map is reproduced from Ordnance Survey material with the permission of Ordnance Survey on behalf of the Controller of Her Majesty's Stationery Office © Crown copyright. Unauthorised reproduction infringes Crown copyright and may lead to prosecution or civil proceedings. (WCC)(LA 100019597)

C:\Users\JackRance\WSP O365\70123901 - Surrey County Council Local Streets Improvement - Documents\03 WIP\LP Lovelace Places\01 Model\01 - Feasibility\Sketch\70233901-WSP-P01-X-DR-HI-0001.DWG 06 Sep, 2024 - 10:19am