KEY:

EXTENT OF PROPOSED SCHOOL STREETS

NOTES:


1. PLEASE NOTE, THE TIMINGS SHOWN ARE SUBJECT TO THE PUBLIC CONSULTATION.

PERSPECTIVE VIEW FROM WEYBOURNE ROAD (FACING BULLERS ROAD)



PERSPECTIVE VIEW FROM BULLERS ROAD (FACING WEYBOURNE ROAD)



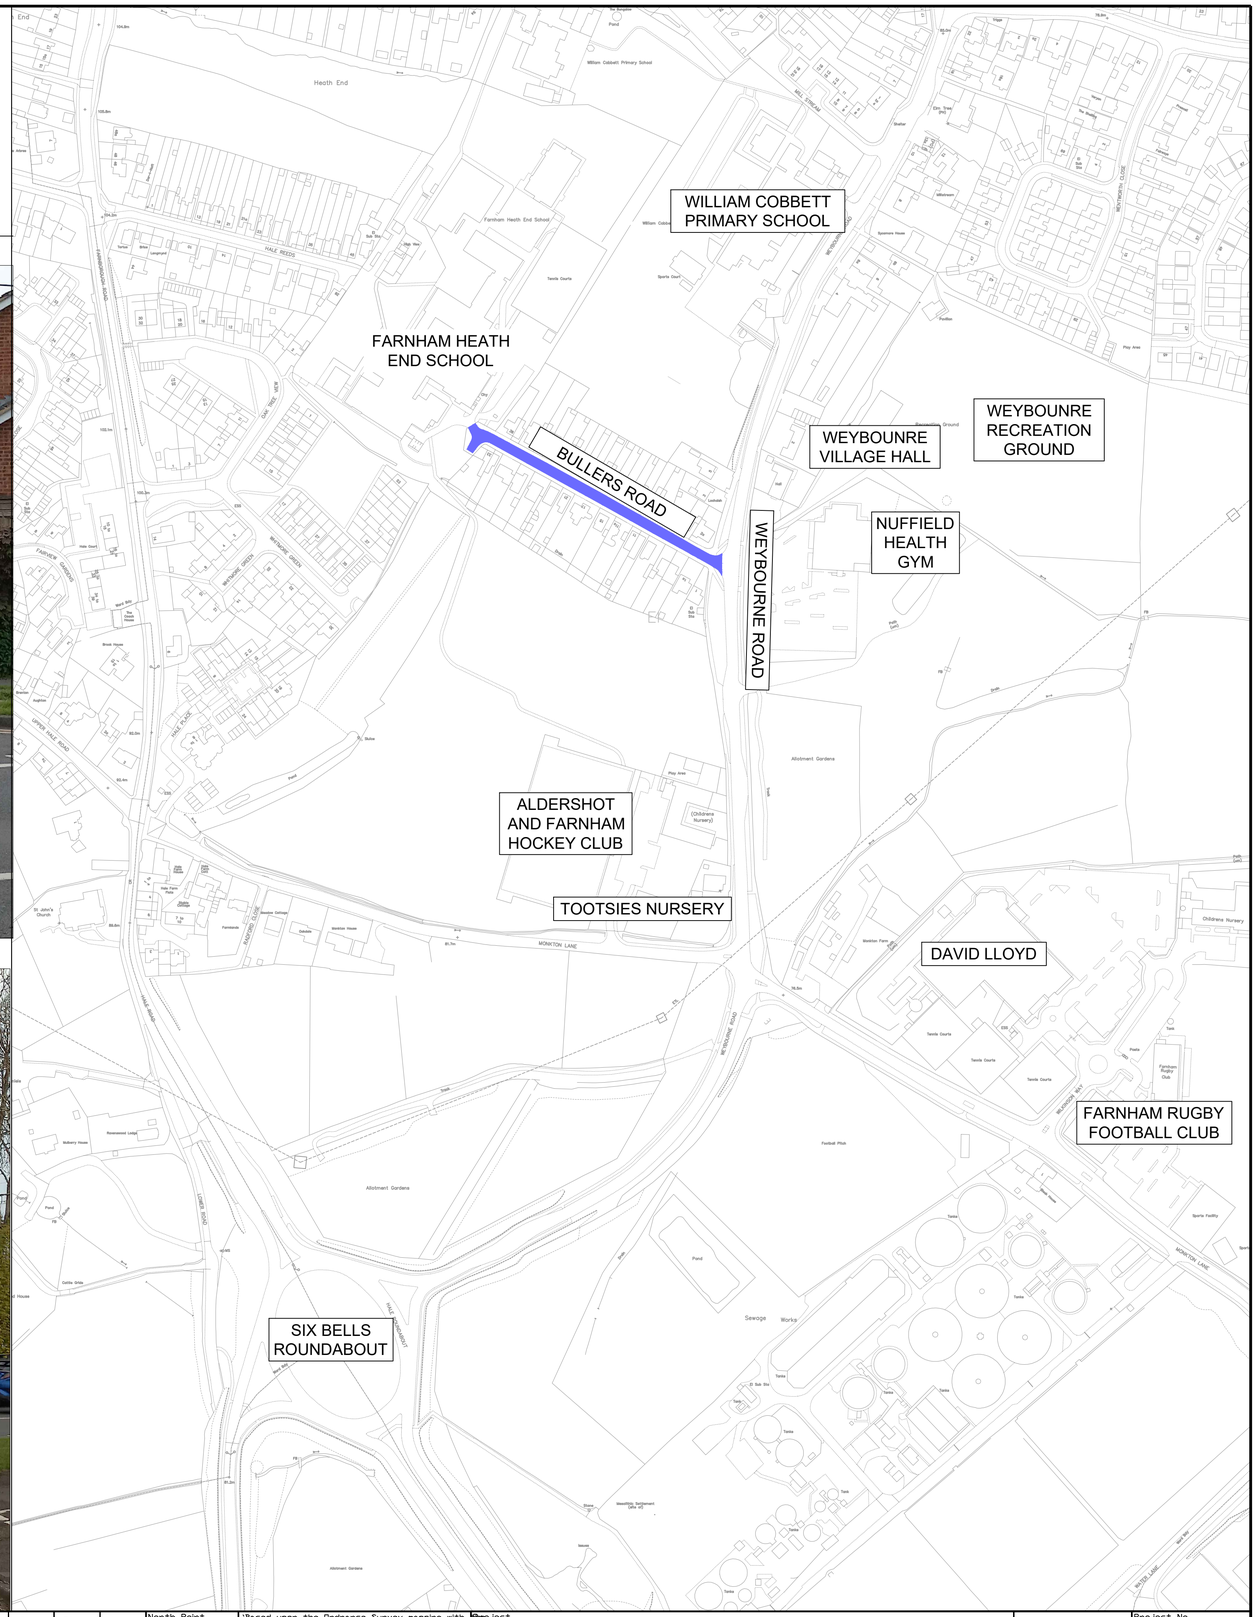

Notes

Rev.	Description	Drwn	Sig.	Date	Chkd	Sig.	Date	Appr	Sig.	Date

File Name: I:\EA1\PC all\Resource Pool\Projects\SW Waverley\PC1302 Farnham Heath End School, Hale Reeds, Farnham\6. Drawings\Current\Farnham School Streets Signage Consultation Plan.dwg

North Point

'Based upon the Ordnance Survey mapping with permission of the Controller of Her Majesty's Stationery Office © Crown copyright. Unauthorised reproduction infringes Crown copyright and may lead to prosecution or civil proceedings.' Surrey County Council LA 076872 2002

Drawn by MB	Sig. MB	Date 22.04.24
Checked by originator	Sig.	Date
Approved by	Sig.	Date

Project

FARNHAM HEATH END SCHOOL, FARNHAM
SCHOOL STREETS

Drawing

CONSULTATION PLAN

SHEET 1 OF 1

SURREY COUNTY COUNCIL
Highways & Transport

Project No.	PC1302
Contract Sheet No.	
Drawing No.	02
Rev.	-
Classification	PRESENTATION

A1