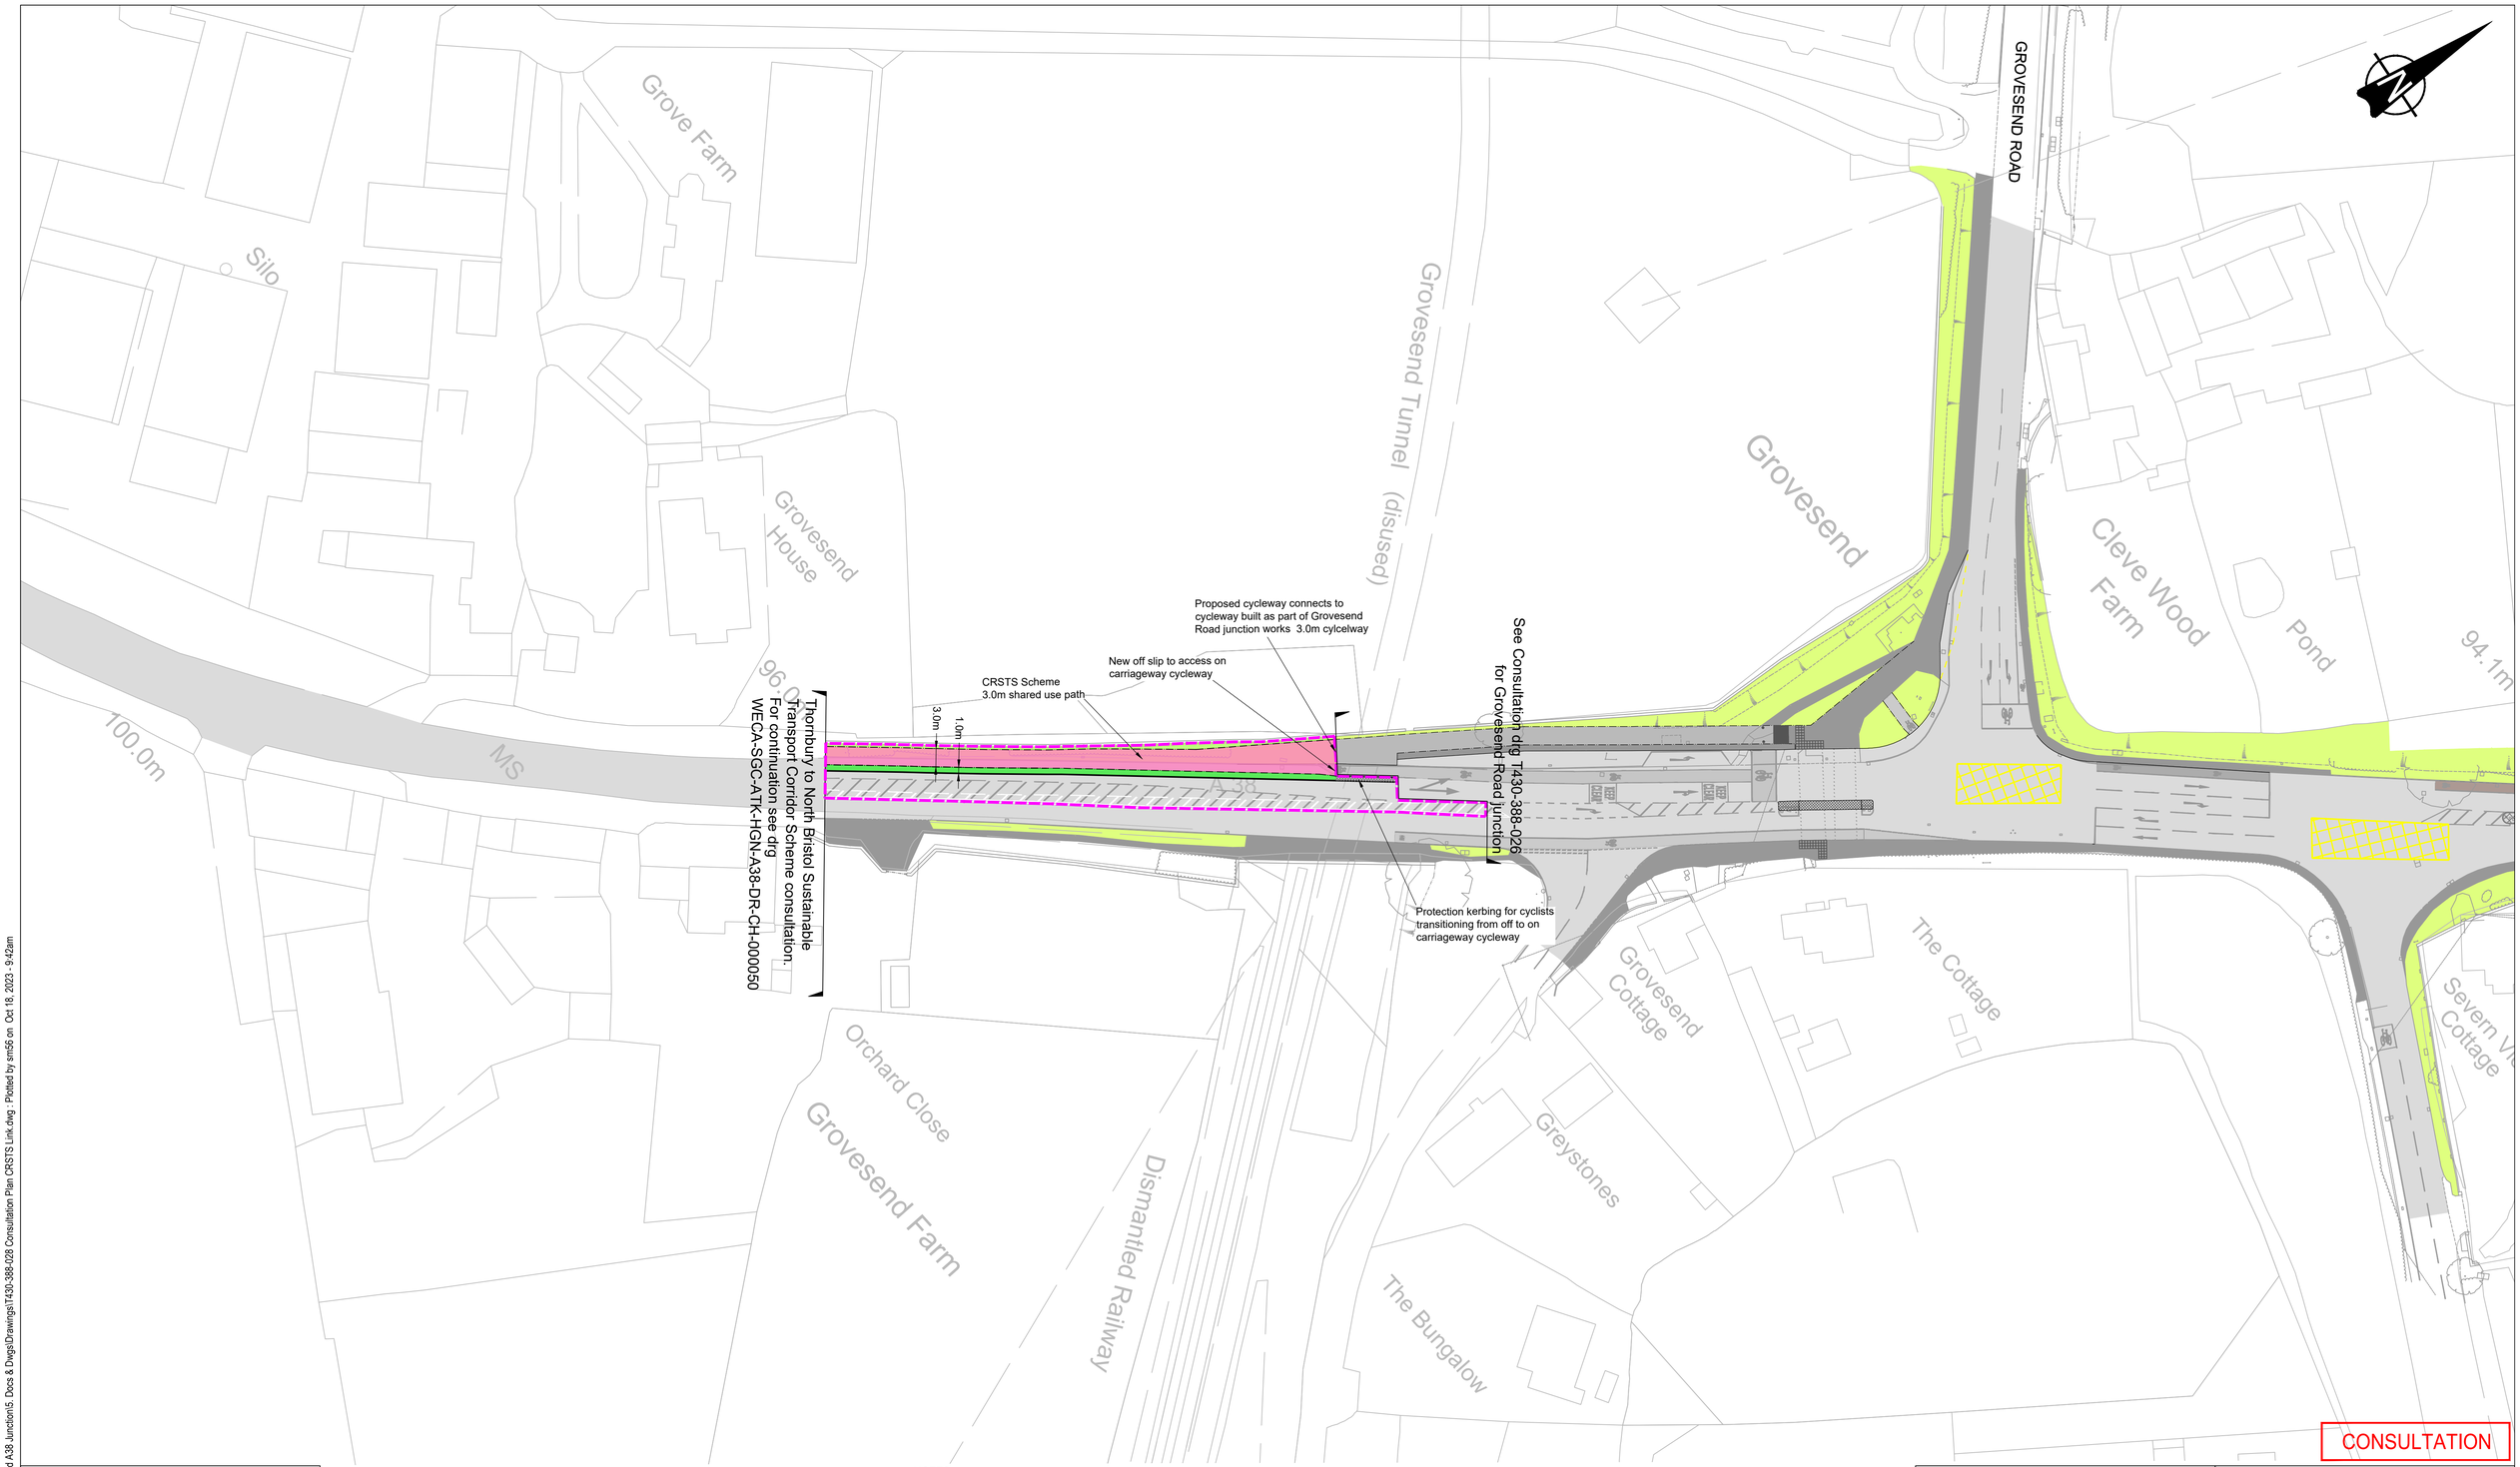


ORDNANCE SURVEY

© Crown copyright and database rights 2023 Ordnance Survey 100023410. This map has been provided for this scheme consultation and must not be used for any other purpose. Only one paper copy may be made for your own use.

Rev	Description	Drawn	App'd	Date

LEGEND

- Proposed shared use path
- Boundary of works to be constructed as part of the CRSTS scheme to link up with proposed Grovesend Road junction works
- Grass seperator
- Existing verge
- Existing footway
- Existing carriageway

NOTES

1. Link is to be constructed as part of the Thronbury to North Bristol Sustainable Transport Corridor scheme to connect cycle track construction to Grovesends Road junction.
2. See drawing WECA_SGC-ATK-HGN-A38-DR-CH-000050 for details of Thornbury to North Bristol Sustainable Transport Corridor

South Gloucestershire Council

DEPARTMENT OF PLACE

EXECUTIVE DIRECTOR - PLACE
Nigel Riglar

PLACE OPERATIONS - STREETCARE
PO Box 1954
Bristol. BS37 0DD
Telephone: 01454 868 000
Email: TransportServices@southglos.gov.uk

Project
Grovesend Road
A38 Junction, Thornbury

Title
Consultation Plan
Thornbury to North Bristol Sustinabe Corridor
Link Construction

Scale @ A1	1:500				
Drawn	SM	Checked		Approved	
Date	Oct.23	Date		Date	

Dwg No.	Parish	Scheme	Number	Rev.
	T430 –	388 –	P028	-

Acad Ref I:\TNS Schemes\T430-THORNBURY\388 - Grovesend Rd A38 Junction\5 Docs & Dwgs\Drawings\T430-388-028 Consultation Plan CRSTS Link.dwg : Plotted by sm56 on Oct 18, 2023 - 9:42am