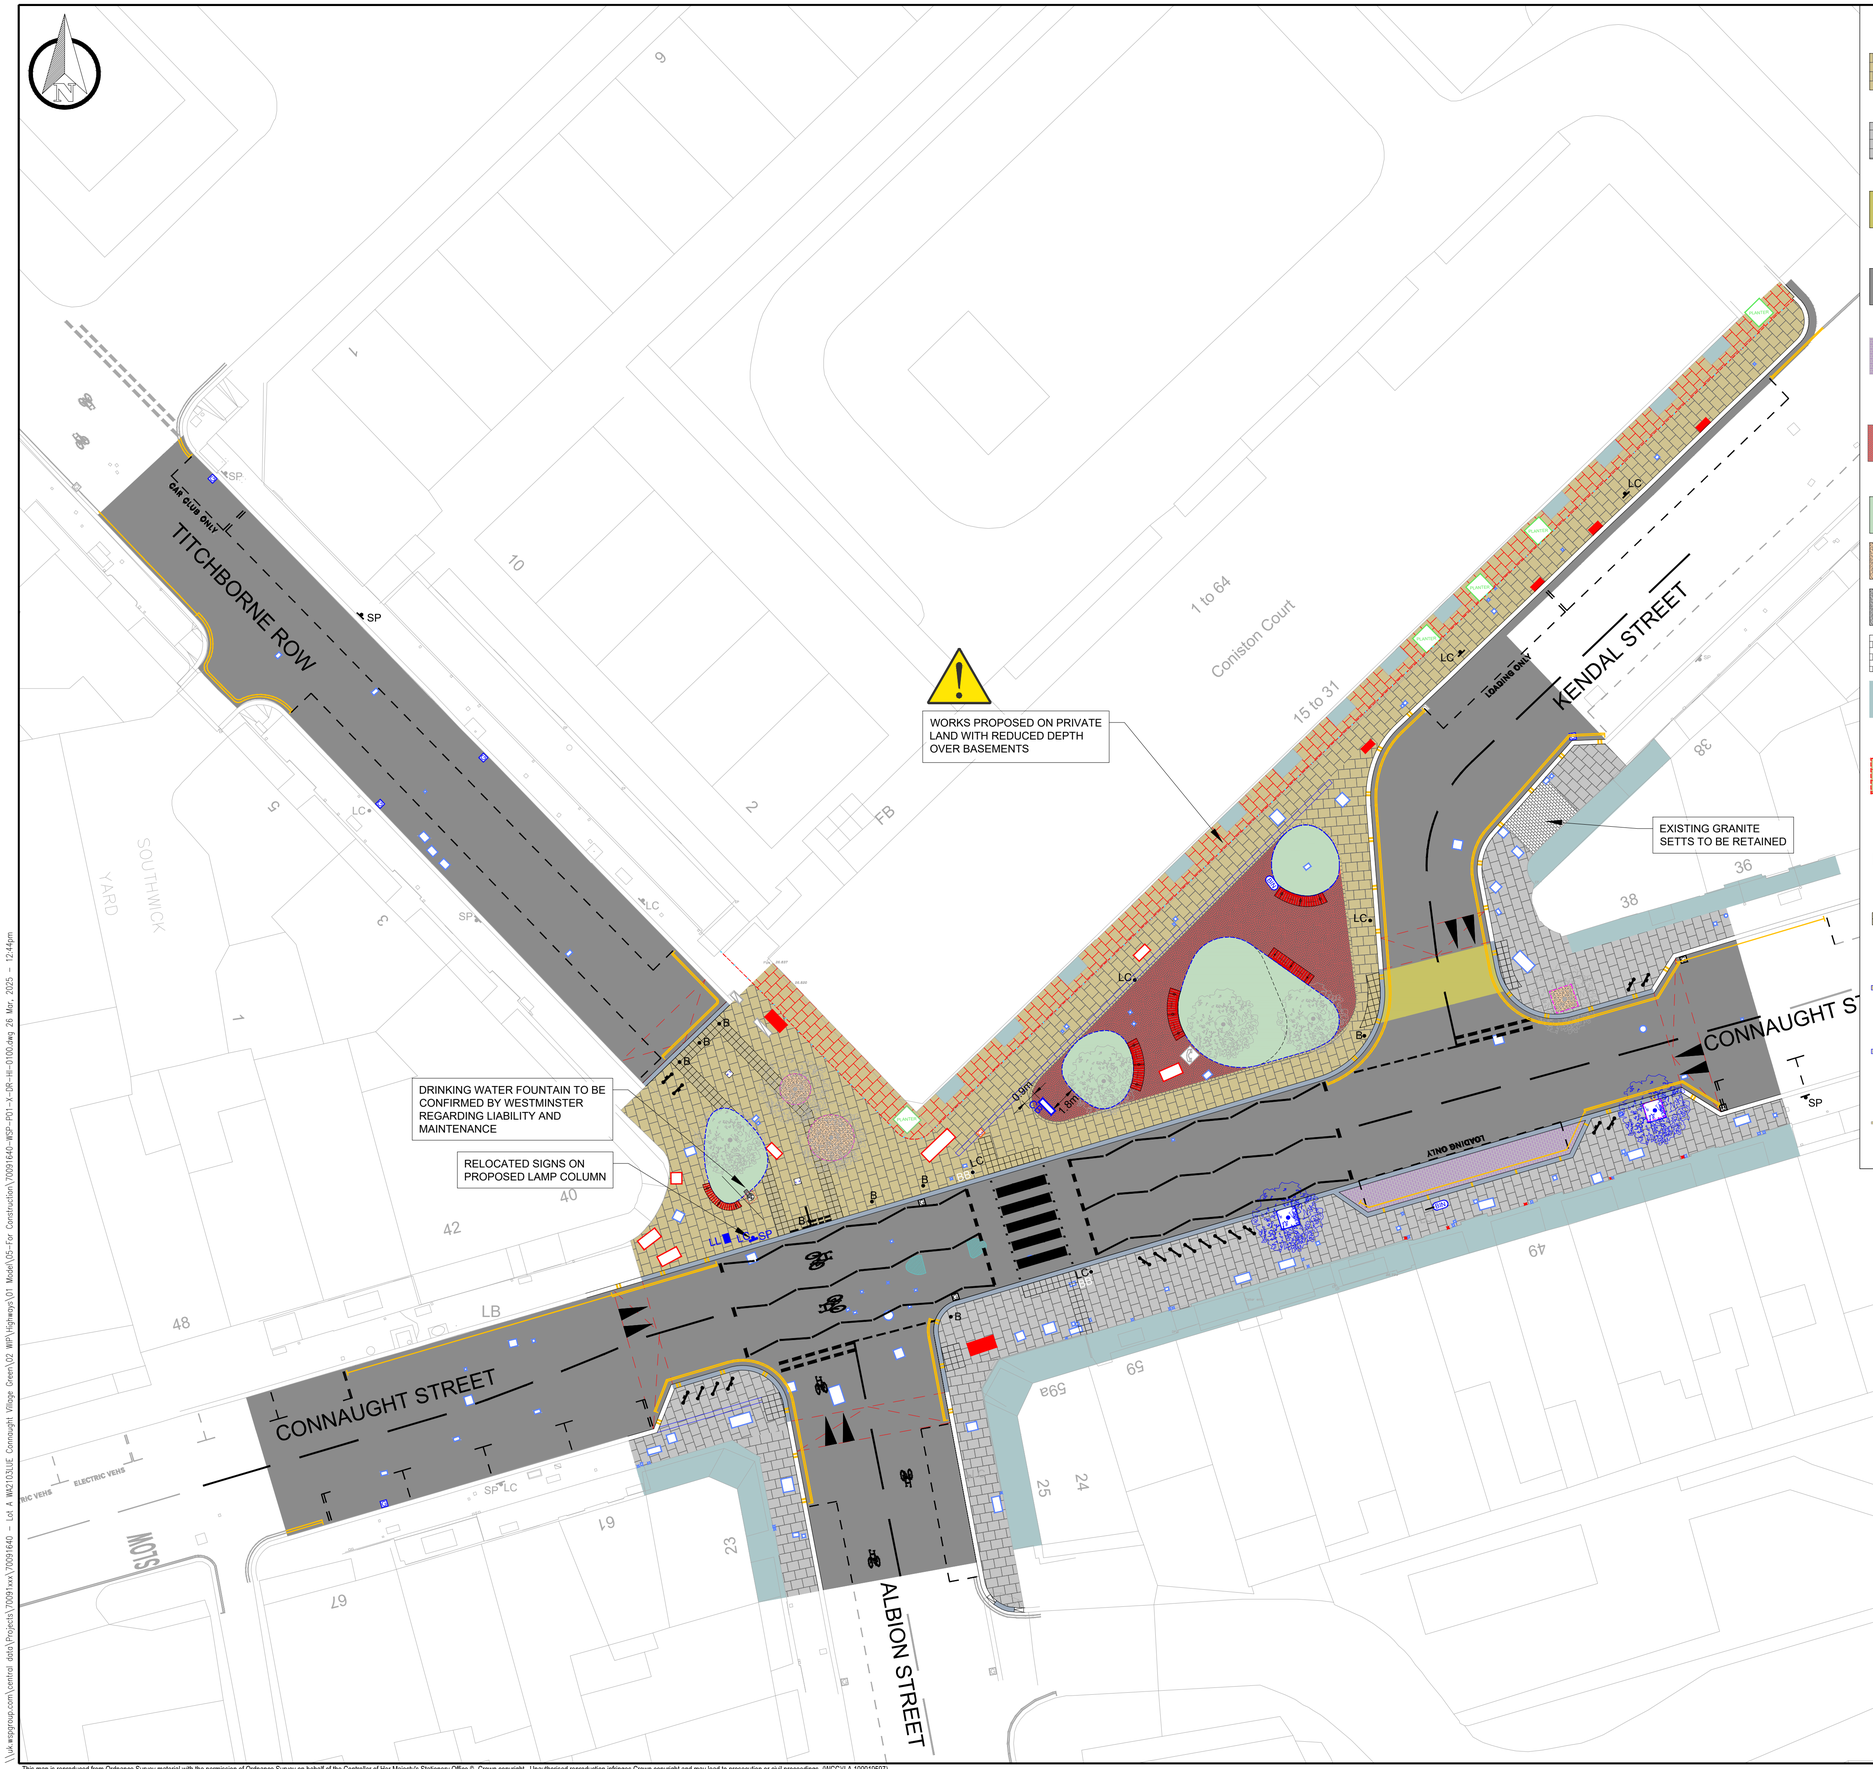


KEY

- PROPOSED Random(L)x600mm(W)x63mm THICK PENNANT STONE PAVERS LAID ON 100mm C16/20 CONCRETE BASE AND 50mm STEINTEC 'TUFFBED 2-PACK' BEDDING MORTAR WITH STEINTEC TUFFTOP GROUTING MORTAR WITH PROTECT GUARD HD PAVING MEMBRANE
- PROPOSED 750x600x63mm CONCRETE PAVERS LAID ON 100mm C16/20 CONCRETE BASE AND 50mm SAND/CEMENT BED
- PROPOSED 50mm CARRIAGEWAY SURFACE HRA 35/14 F SURF 40/60 PMB + WTR2 WITH 14/20 PRE-COATED CHIPPING SURFACE COURSE ON 60mm BINDER COURSE HRA 50/14 bin 40/60 PMB WTR2 WITH BUFF HIGH FRICTION SURFACING
- PROPOSED 50mm THICK HRA 35/14 SURF 40/60 PMB + WTR2 (WITH14/20 PRE-COATED CHIPPINGS) SURFACE COURSE, ON 60mm THICK HRA 50/14 BIN 40/60 BINDER COURSE
- PROPOSED 250x150x100mm PROSPERO GRANITE SETTS LAID ON 50mm THICK STEINTEC 'TUFFBED' 2 PACK BEDDING MORTAR WITH STEINTEC 'TUFFBOND' PRIMING MORTAR, AND STEINTEC 'TUFFTOP' GROUTING MORTAR, ON 150mm THICK B (PQC) C32/40
- PROPOSED 60-80mm PORPHYRY STONE CUBES IN FAN PATTERN LAID ON 100mm C16/20 CONCRETE BASE AND 50mm STEINTEC 'TUFFBED 2-PACK' BEDDING MORTAR WITH STEINTEC TUFFTOP GROUTING MORTAR WITH PROTECT GUARD HD PAVING MEMBRANE (TBC)
- PROPOSED LOW LEVEL PLANTING AREA (TBC)
- PROPOSED ADDAFLEX RESIN BOUND (6-10mm AGGREGATE) LAID ON 100mm FREE DRAINING CRUSHED STONE (40mm DIAMETER)
- PROPOSED LUCERNE SILVER RESIN BOUND (6-10mm AGGREGATE) LAID ON 100mm FREE DRAINING CRUSHED STONE (40mm DIAMETER)
- EXISTING GRANITE SETTS TO REMAIN
- EXISTING PAVEMENT LIGHTS AND PRIVATE FORECOURT
- EXISTING PRIVATE LAND. PROPOSED Random(L)x600mm(W)x38mm THICK PENNANT STONE PAVERS LAID ON 50mm STEINTEC BEDDING MORTAR AND 6-8MM STEINTEC TUFFTOP GROUTING MORTAR WITH HD GUARD PAVING MEMBRANE, ON 100mm THICK C16/20 CONCRETE BASE OR AVAILABLE DEPTH ON TOP OF EXISTING BASEMENTS
- PROPOSED 400x400x63mm TACTILE PAVING LAID ON ON 100mm C16/20 CONCRETE BASE AND 50mm HIGH PERFORMANCE MORTAR BEDDING. TO MATCH SURROUNDING MATERIAL
- PROPOSED 400x400x63mm SCOUTMOOR YORKSTONE CORDUROY PAVING 65mm THICK LAID ON 50mm STEINTEC BED WITH PROTECT GUARD HD PAVING MEMBRANE AND 100mm C16/20 CONCRETE BASE
- PROPOSED 'SCOUTMOOR' YORKSTONE CHANNEL 300xRANDOM LENGTHx63mm LAID ON 100mm C16/20 CONCRETE BASE AND 50mm STEINTEC 'TUFFBED' BEDDING MORTAR, WITH STEINTEC 'TUFFTOP' GROUTING MORTAR AND PROTECT GUARD HD PAVING MEMBRANE
- PROPOSED ASP CHANNEL 300xRANDOM LENGTHx63mm LAID ON 100mm C16/20 CONCRETE BASE AND 50mm SAND/CEMENT BED
- PROPOSED PENNANT STONE 200X100X63mm SETTS LAID ON 100mm C16/20 CONCRETE BASE AND 50mm STEINTEC 'TUFFBED 2-PACK' BEDDING MORTAR WITH STEINTEC TUFFTOP GROUTING MORTAR WITH PROTECT GUARD HD PAVING MEMBRANE FOR EDGING PURPOSE
- PROPOSED FULL CARRIAGEWAY CONSTRUCTION, 50mm HRA 35/14 F SURFACE 40/60 PMB + WTR2 WITH 14/20 PRE-COATED CHIPPING SURFACE COURSE ON 60mm BINDER COURSE HRA 50/14 bin 40/60 PMB WTR2., 200mm SRC C20 CONCRETE BASE AND 300mm TYPE 1
- PROPOSED 300x200mm GRANITE KERB LAID ON 150mm C16/20 WET LEAN CONCRETE
- PROPOSED 300x200mm FLUSH GRANITE KERB WITH DROPPER LAID ON 150mm C16/20 WET LEAN CONCRETE
- PROPOSED SINUSOIDAL CARRIAGEWAY RAMP TO RAISED TABLE
- PROPOSED 200mm KINLEY FORT PLANTER EDGE WITH 100MM UPSTAND
- FLUSH ALUMINIUM EDGING AROUND RESIN BOUND TREE PITS
- PROPOSED WHITE LINE MARKING
- PROPOSED PRIMROSE YELLOW LINE MARKING
- LC BB PROPOSED COMBINED BELISHA BEACON AND LAMP COLUMN
- PROPOSED TIMBER BENCH
- PROPOSED DRINKING WATER FOUNTAIN
- PROPOSED TYPE 1 CYCLE STAND
- PROPOSED TYPE 2 CYCLE STAND
- SP PROPOSED SIGN AND POST
- LC PROPOSED LAMP COLUMN
- B PROPOSED CANNON BOLLARD
- PROPOSED GULLY
- PROPOSED 300x300mm FOOTWAY GULLY
- EXISTING GULLY TO BE ADJUSTED TO SUIT NEW LEVELS
- PROPOSED PRIVATE LAND DISC STUD
- CB RELOCATED COMMUNITY BOARD
- BIN RELOCATED BIN
- LL RELOCATED LEGIBLE LONDON SIGN
- LC RELOCATED SIGNS ON PROPOSED LAMP COLUMN
- PLANTER EXISTING PLANTER TO BE TEMPORARILY RELOCATED DURING THE CONSTRUCTION WORKS AND REINSTATED TO ITS ORIGINAL LOCATION UPON COMPLETION OF THE WORKS.
- PLANTER RELOCATED RAISED PLANTER
- OLIVE TREE LOCATED WITHIN THE RELOCATED RAISED PLANTER
- EXISTING TREE TO REMAIN
- EXISTING HIGHWAY BOUNDARY
- BIN EXISTING BIN
- SP EXISTING SIGN AND POST
- LC EXISTING LAMP COLUMN
- EXISTING FEEDER PILLAR / CONTROL CABINET
- EXISTING TELEPHONE BOX TO REMAIN
- EXISTING GULLY TO REMAIN
- EXISTING COVER TO BE DEMOLISHED AND REBUILT
- EXISTING COVER TO BE RECESSED
- EXISTING COVER TO BE RAISED/LOWERED TO SUIT NEW LEVELS

REV	DATE	BY	DESCRIPTION	CHK	APD
S5-C05	26.03.2025	ED	PLANTER SHAPE AND FAN PATTERN	JCH	TH
S5-C04	10.03.2025	ED	PLANTER AND COMMUNITY BOARD AMENDMENTS	JCH	TH
S5-C03	10.02.2025	ED	KENDAL ST. KERB AMENDMENT	JCH	TH
S5-C02	15.11.2024	JR	PHASE 2 AMENDMENTS	JCH	TH
S5-C01	13.09.2024	ED	FIRST ISSUE	CLM	TH

DRAWING STATUS: FOR CONSTRUCTION

CONWAY great people : great work
wsp
70 Chancery Lane, London, WC2A 1AF
www.fmconway.co.uk www.wsp.com

CLIENT: City of Westminster

PROJECT: CONNAUGHT VILLAGE GREEN
PUBLIC REALM IMPOVEMENT

TITLE: GENERAL ARRANGEMENT

SCALE @ A1	DATE	DESIGN/DRAWN	CHECKED	APPROVED	SHEET
1:200	13.09.2024	ED	CLM	TH	A1

WSP PROJECT NO.	FMC PROJECT No.	WCC PROJECT NO.
70091640	WWESA2969	CWD13366

DRAWING No.: 70091640-WSP-P01-X-DR-HI-0100
REV.: S5-C05

This map is reproduced from Ordnance Survey material with the permission of Ordnance Survey on behalf of the Controller of Her Majesty's Stationery Office © Crown copyright. Unauthorised reproduction infringes Crown copyright and may lead to prosecution or civil proceedings. (WCC)(LA 100019597)

\\uk.wspgroup.com\central data\Projects\70091xxx\70091640 - Lot 4 WK21CSLUE Connaught Village Green\02 WIP\Highways\01 Model\05-For Construction\70091640-WSP-P01-X-DR-HI-0100.dwg 26 Mar, 2025 - 12:44pm