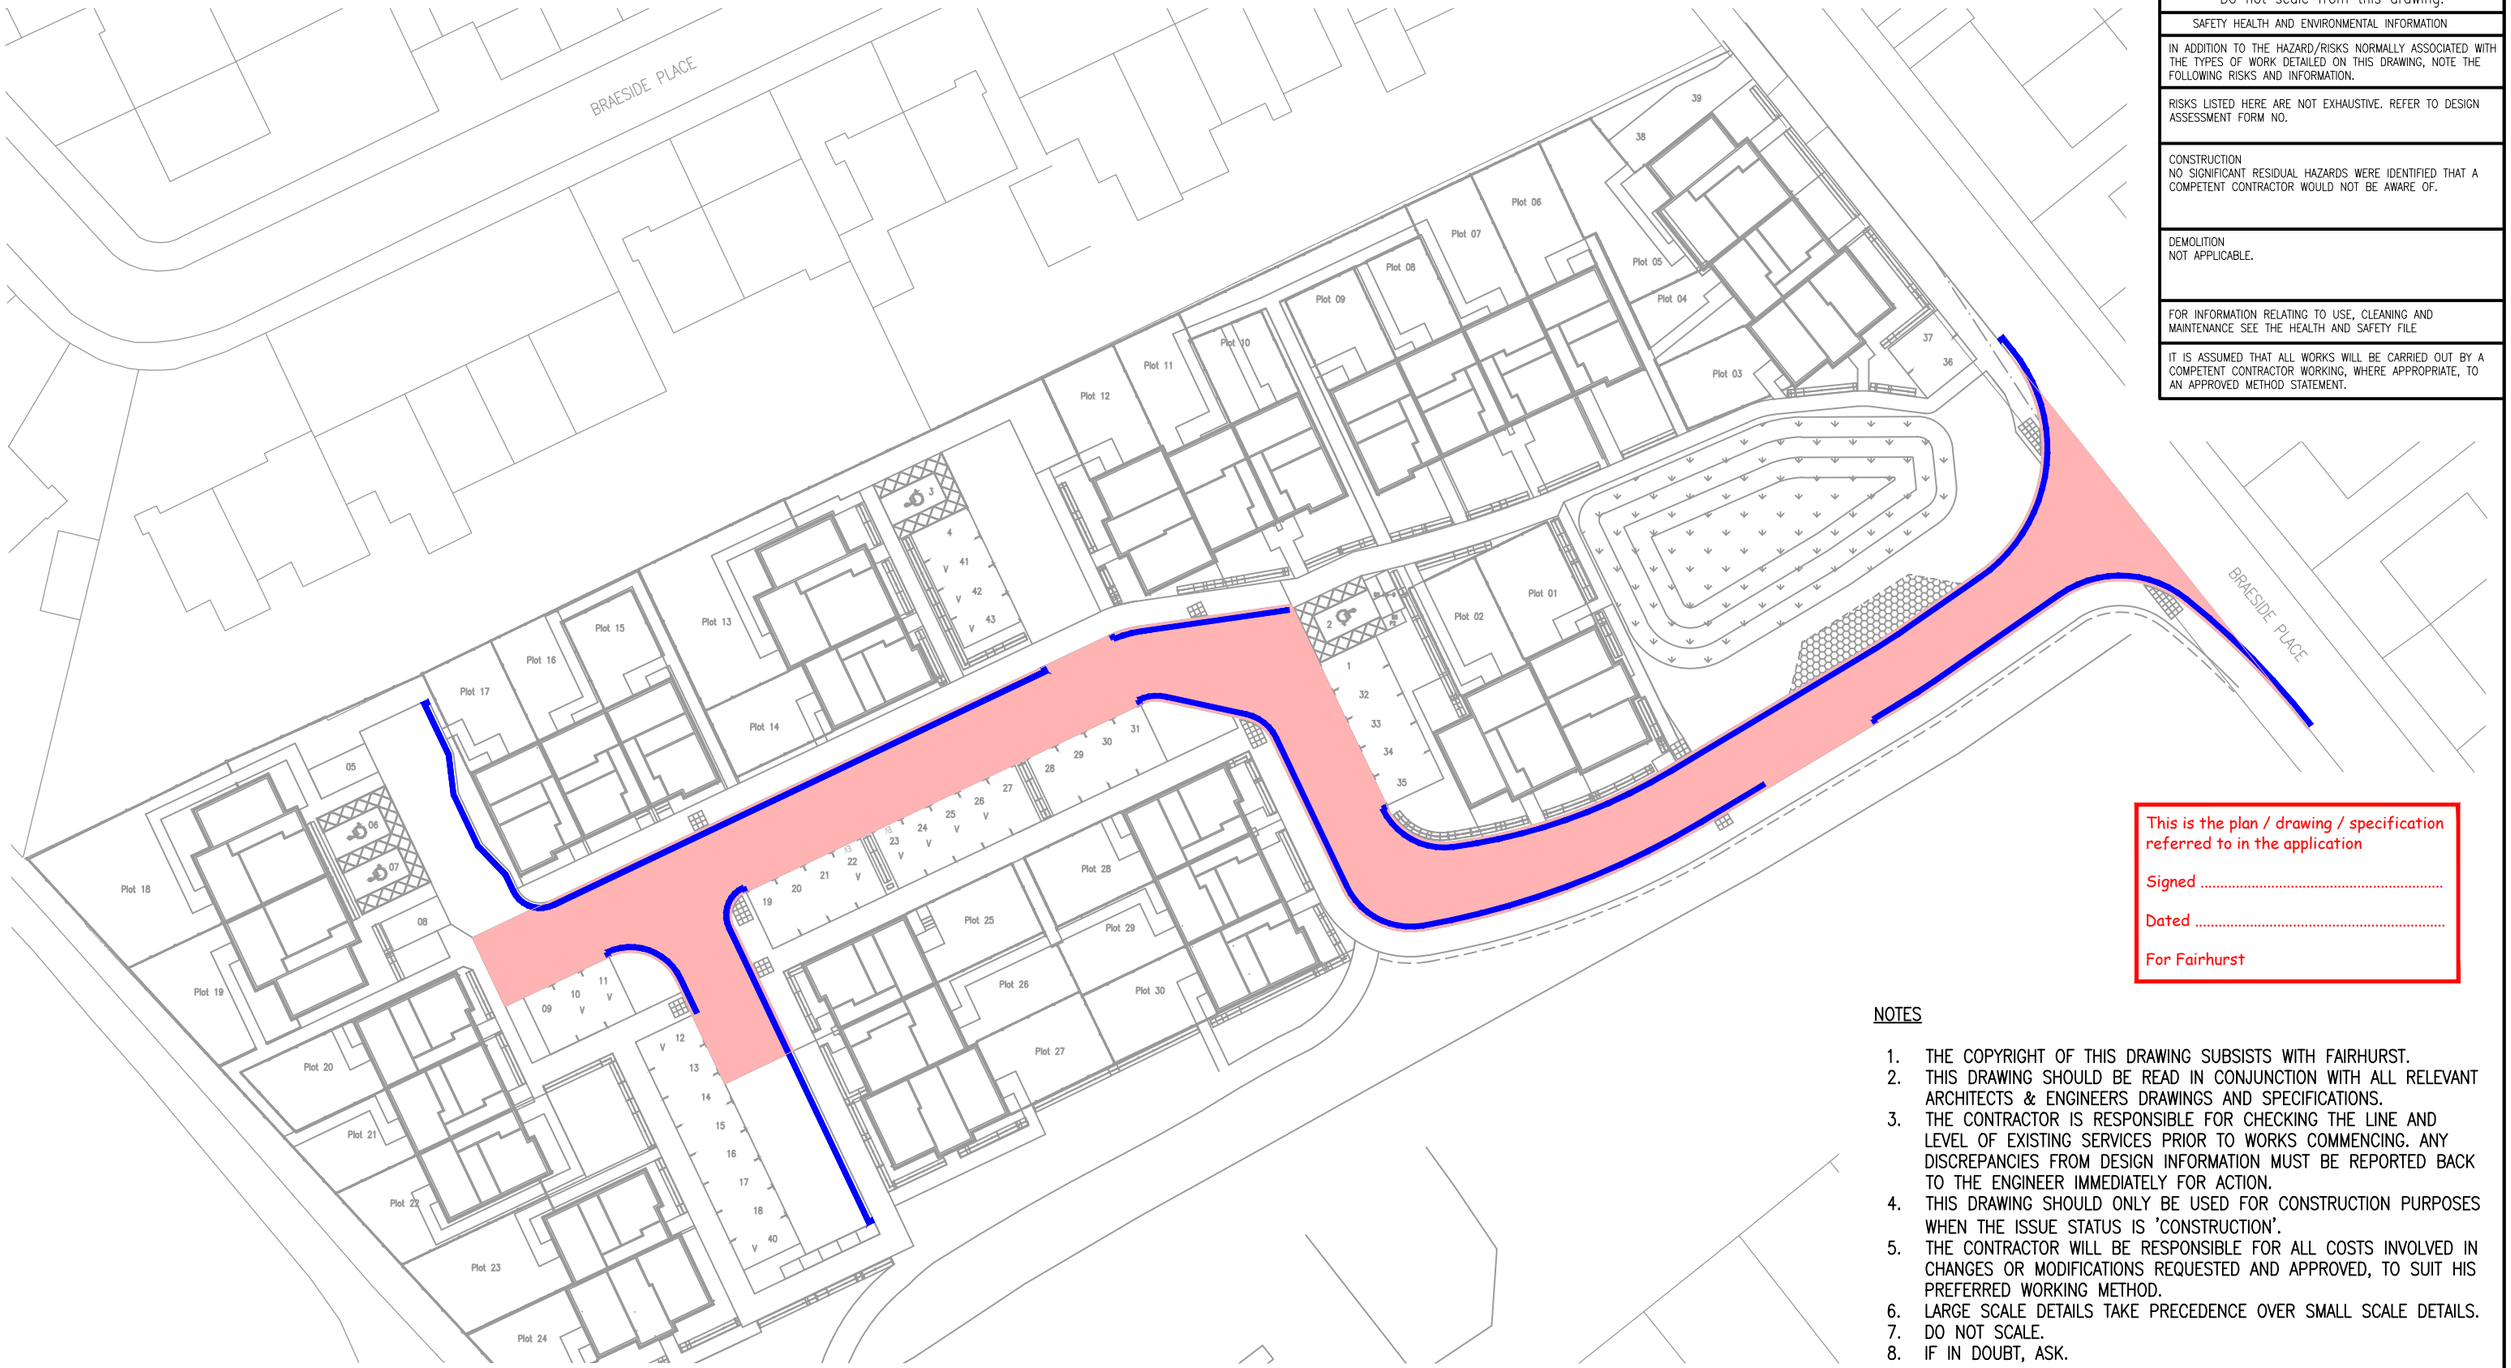


Do not scale from this drawing.

SAFETY HEALTH AND ENVIRONMENTAL INFORMATION

IN ADDITION TO THE HAZARD/RISKS NORMALLY ASSOCIATED WITH THE TYPES OF WORK DETAILED ON THIS DRAWING, NOTE THE FOLLOWING RISKS AND INFORMATION.

RISKS LISTED HERE ARE NOT EXHAUSTIVE. REFER TO DESIGN ASSESSMENT FORM NO.

CONSTRUCTION
NO SIGNIFICANT RESIDUAL HAZARDS WERE IDENTIFIED THAT A COMPETENT CONTRACTOR WOULD NOT BE AWARE OF.

DEMOLITION
NOT APPLICABLE.

FOR INFORMATION RELATING TO USE, CLEANING AND MAINTENANCE SEE THE HEALTH AND SAFETY FILE

IT IS ASSUMED THAT ALL WORKS WILL BE CARRIED OUT BY A COMPETENT CONTRACTOR WORKING, WHERE APPROPRIATE, TO AN APPROVED METHOD STATEMENT.

This is the plan / drawing / specification referred to in the application

Signed .....

Dated .....

For Fairhurst

NOTES

1. THE COPYRIGHT OF THIS DRAWING SUBSISTS WITH FAIRHURST.
2. THIS DRAWING SHOULD BE READ IN CONJUNCTION WITH ALL RELEVANT ARCHITECTS & ENGINEERS DRAWINGS AND SPECIFICATIONS.
3. THE CONTRACTOR IS RESPONSIBLE FOR CHECKING THE LINE AND LEVEL OF EXISTING SERVICES PRIOR TO WORKS COMMENCING. ANY DISCREPANCIES FROM DESIGN INFORMATION MUST BE REPORTED BACK TO THE ENGINEER IMMEDIATELY FOR ACTION.
4. THIS DRAWING SHOULD ONLY BE USED FOR CONSTRUCTION PURPOSES WHEN THE ISSUE STATUS IS 'CONSTRUCTION'.
5. THE CONTRACTOR WILL BE RESPONSIBLE FOR ALL COSTS INVOLVED IN CHANGES OR MODIFICATIONS REQUESTED AND APPROVED, TO SUIT HIS PREFERRED WORKING METHOD.
6. LARGE SCALE DETAILS TAKE PRECEDENCE OVER SMALL SCALE DETAILS.
7. DO NOT SCALE.
8. IF IN DOUBT, ASK.

Rev.	Date	Description	Drawn	Checked	Approved

LEGEND

EXTENT OF PROPOSED 20mph SPEED LIMIT ZONE

ROAD MARKINGS TO TSR & GD 2016 DIAGRAM 1018.1 (100mm WIDE)

Client:

Malcolm Allan Housebuilders Ltd

Project Title:

BRAESIDE SCHOOL SITE
BRAESIDE PLACE
ABERDEEN

Drawing Title:

TRAFFIC REGULATION ORDER
SPEED LIMIT AND
WAITING RESTRICTIONS LAYOUT

FAIRHURST
88 Queens Road,
ABERDEEN, AB15 4YQ
Tel: 01224 321 222 Fax: 01224 323 201

Scale at A3:	Status:		
1:1000	For Approval		
Drawn:	Checked:	Approved:	
FD	SM	ZLH	
Date:	Date:	Date:	
20/02/24	20/02/24	20/02/24	

Drawing No.: 146472/1016

Revision: –