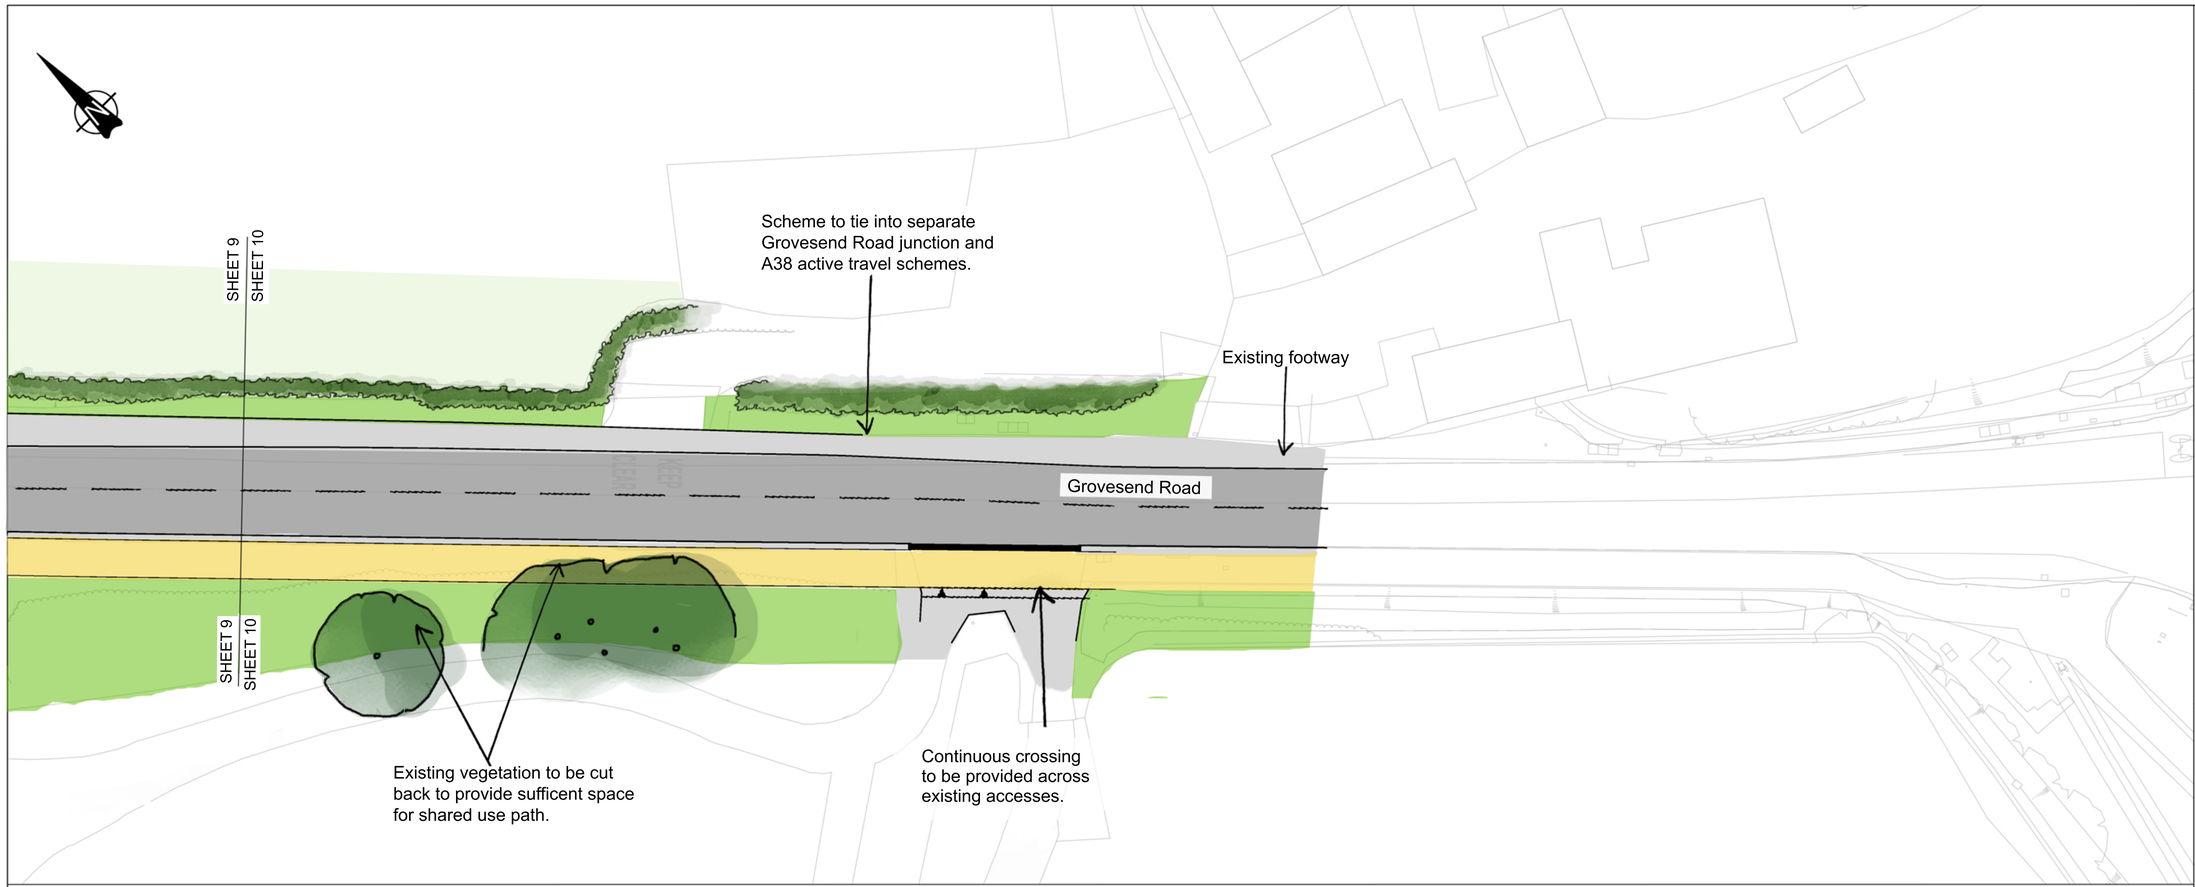


NOTES

1. Drawing for consultation purposes only.
2. All dimensions are in metres unless noted otherwise.

LEGEND

- Proposed kerb
- Red blister tactile paving
- Buff blister tactile paving
- Segregated Cycle Track
- Buff corduroy tactile paving
- Indicative bus stop shelter
- Deterrent paving surface
- Footway
- Carriageway
- Stone paving
- Shared Use Path
- Ramp to raised table/raised crossing
- Bus stop (BUS)
- Important building/ Landmark
- At-grade continuous crossing

This map is reproduced from Ordnance Survey material by Jacobs on behalf of South Gloucestershire Council
© Crown copyright and database rights 2025 OS License number 100023410
Unauthorised reproduction infringes Crown copyright and may lead to prosecution or civil proceedings.

0 2.5 5.0 10.0 15.0 20.0 25.0m

SCALE 1:250 @ A1; 1:500 @ A3

South Gloucestershire Council

Jacobs
The West Wing, One Glass Wharf, Bristol BS2 0ZX
Tel +44 (0)117 457 2500
www.jacobs.com

Jacobs

Project

Grovesend and Gillingstool
Active Travel Improvements

Drawing

Consultation Drawing
Sheet 10 of 10
Grovesend Road between
Morton Way and A38

Drawing file path & name : \\europe.jacobs.com\Bristol\BRSFPP01\Proj\Consulting\Projects\WEC4SG04 Grovesend Road Gillingstool\CAD\General Arrangement\ Thornbury General Arrangement.dwg