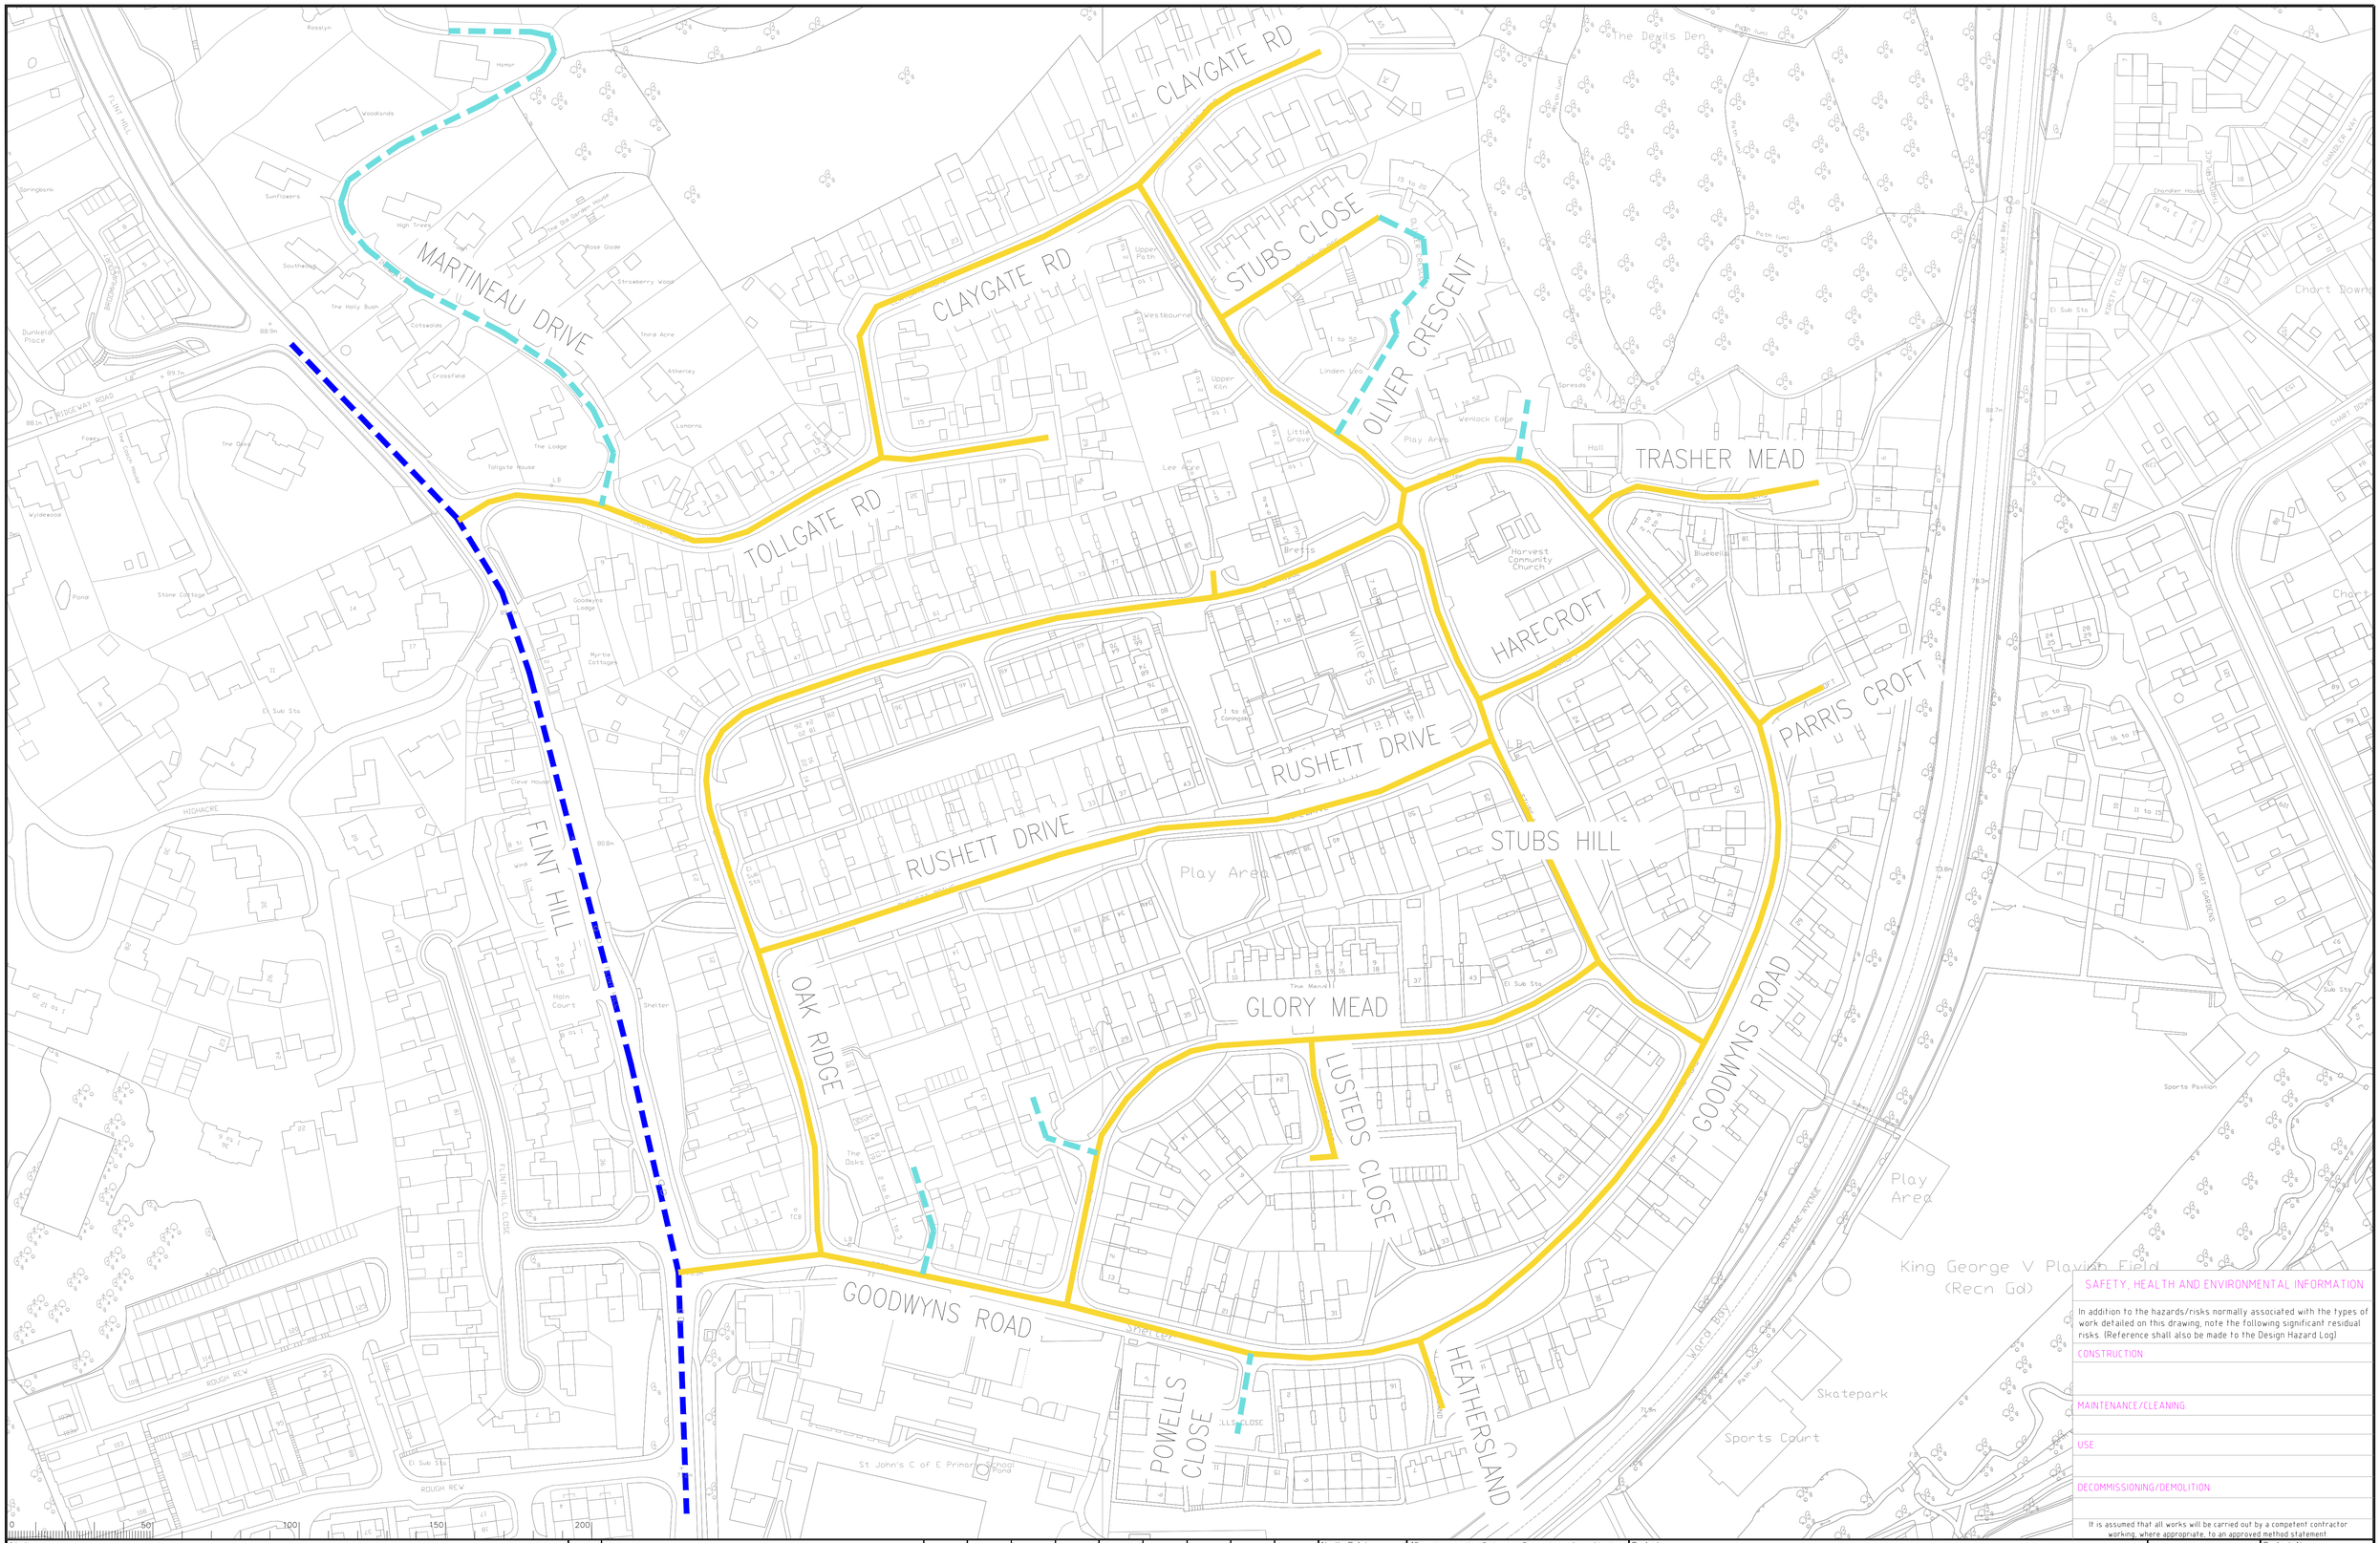

Notes

- EXISTING 30MPH SPEED LIMIT (TO REMAIN)
- PROPOSED 20MPH SPEED LIMIT
- PRIVATE ROAD (NOT IN SCOPE)

Rev.	Description	Drwn	Sig.	Date	Chkd	Sig.	Date	Appr	Sig.	Date

File Name: I:\EA\PC_all\Resource Pool\Projects\SE Mole Valley\PC1484 Goodwyns Estate, Dorking\6. Drawings\Current\PC1484-D-01- GENERAL ARRANGEMENTS.dwg Scale 1000:1100 @A3

North Point

"Based upon the Ordnance Survey mapping with the permission of the Controller of Her Majesty's Stationery Office © Crown copyright. Unauthorised reproduction infringes Crown copyright and may lead to prosecution or civil proceedings." Surrey County Council LA 076872 2002.

Drawn by: TA	Sig.: TA	Date: 09/2025
Checked by originator	Sig.	Date
Approved by	Sig.	Date

Project: Goodwyns Estate
Dorking

Drawing: 20MPH Speed Limit

SHEET 1 OF 1

SURREY COUNTY COUNCIL
Highways & Transport

Project No.: PC1484
Contract
Sheet No.
Drawing No.: PC1484-D-01
Rev.: -
Classification: DRAFT

SAFETY, HEALTH AND ENVIRONMENTAL INFORMATION

In addition to the hazards/risks normally associated with the types of work detailed on this drawing, note the following significant residual risks. (Reference shall also be made to the Design Hazard Log)

CONSTRUCTION

MAINTENANCE/CLEANING

USE

DECOMMISSIONING/DEMOLITION

It is assumed that all works will be carried out by a competent contractor working, where appropriate, to an approved method statement

A1