Memorial Park Improvements



Park improvements

1. Existing play area with renewed surfacing
2. New natural planted area with willow coppices and willow tunnels
3. Planted drainage swale with bridges and playful routes across
4. Mown paths through long grass
5. Spillout to north of pavilion cafe
6. Spillout to south of pavilion cafe with picnic benches
7. Existing fitness area
8. Swing area
9. Table tennis area
10. Multi-use games area
11. Existing tennis courts
12. New tennis court

Final design subject to cost review

Funded by UK Government

ERECT ARCHITECTURE


Waltham Forest

Memorial Park Improvements


A new community cafe

The existing pavilion and toilet block will be transformed into a community cafe with step free access. Skylights and an open roof structure will create an airy space inside the cafe with views both to the youth space and play area.

Final design subject to cost review

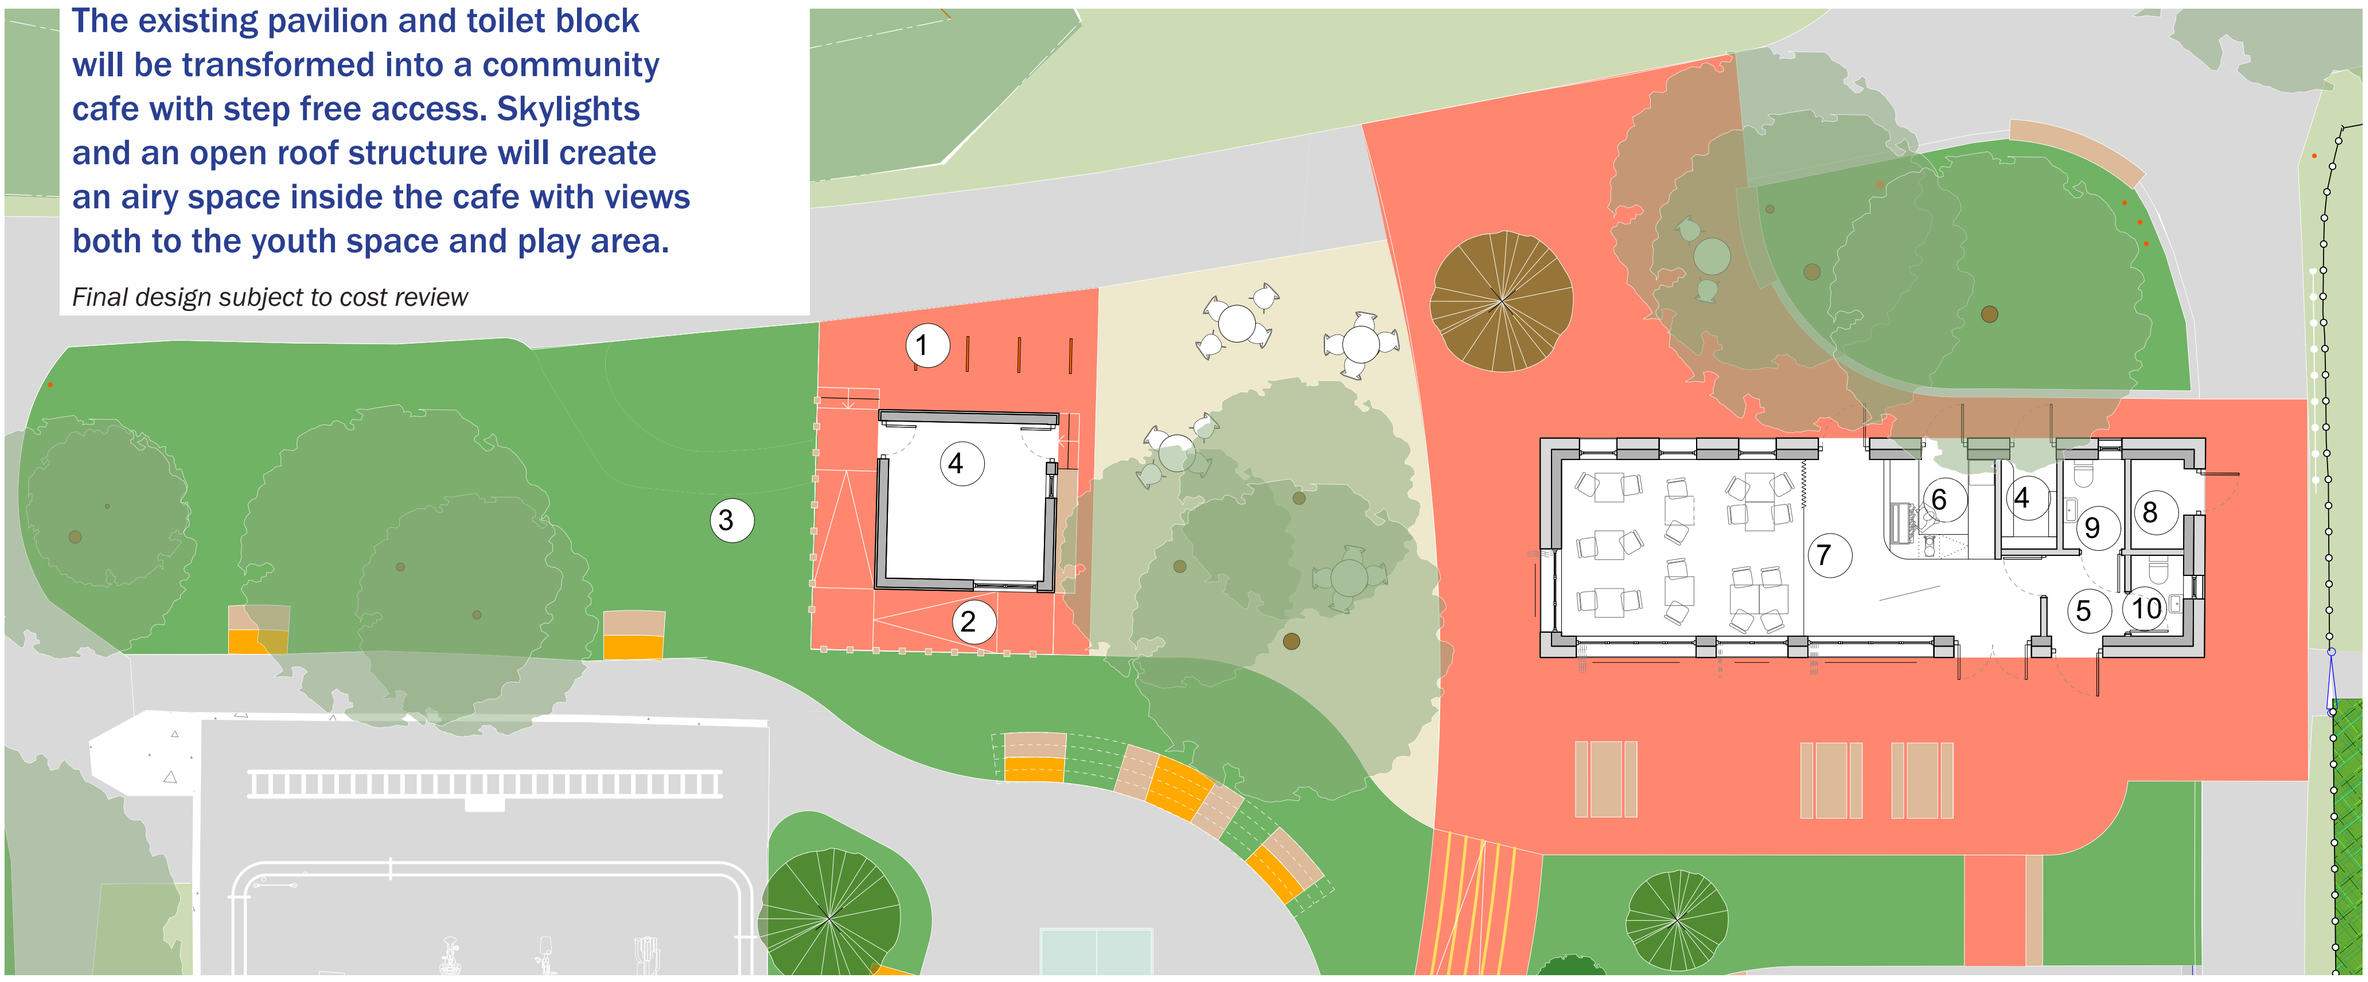


Proposed Ground Floor Plan

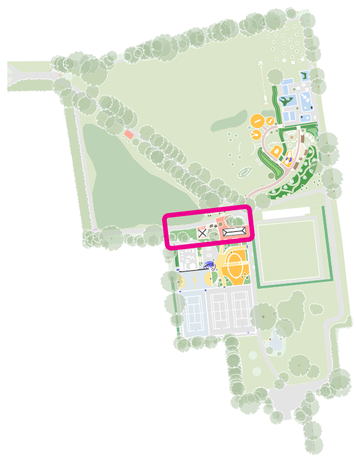


Proposed Legend

1. Bike stands
2. New accessible ramp
3. Existing planted area
4. Storage
5. Circulation space
6. Servery area
7. Main café
8. Plant room
9. Accessible toilets
10. Toilets
11. Original roof - grey tiles
12. New roof rebuild reusing existing material
13. New roof lights
14. Solar panels

- Existing tarmac (retained)
- Existing grass
- Self binding gravel or similar
- Planting beds
- Block paving around building

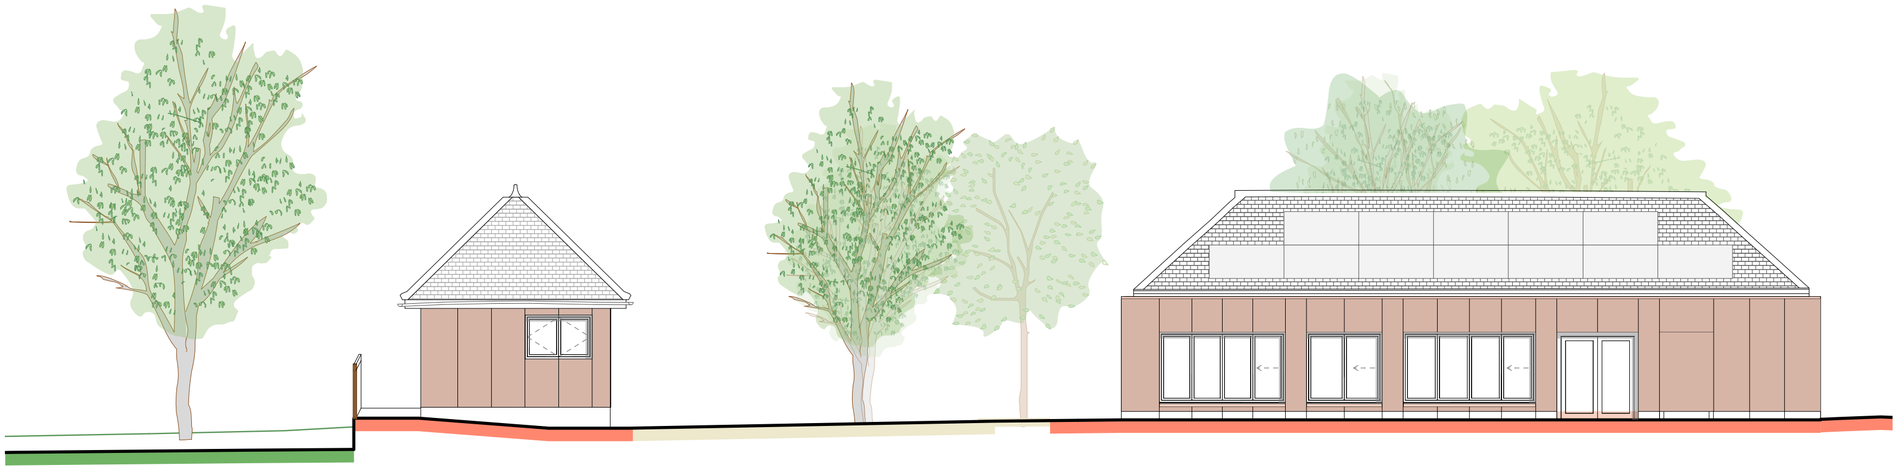

Proposed South Elevation

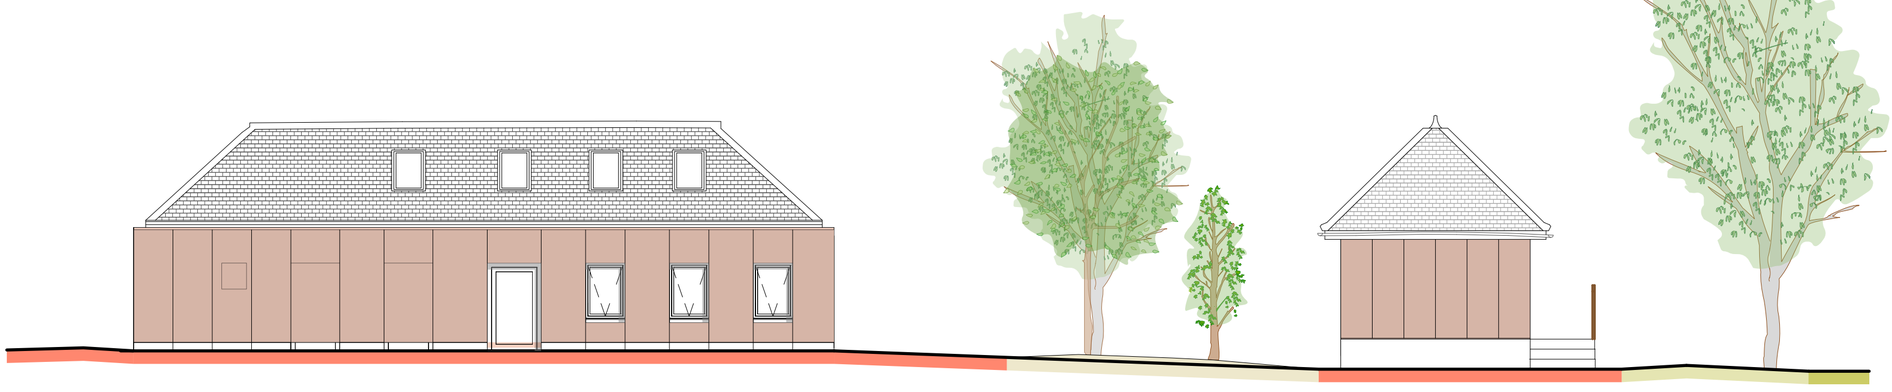


Proposed North Elevation

Final design subject to cost review


project by Erect Architecture

Exposed roof structure

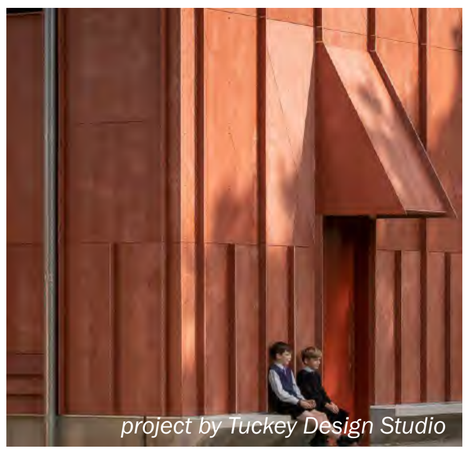
project by Tuckey Design Studio

Timber composite cladding


project by Daykin Marshall Studio

Seating area overlooking Youth Play Area & tennis courts



Picnic benches for everyone

Scan the QR code or visit *https://chingfordmountandhighamspark.commonplace.is*

Funded by UK Government

ERECT ARCHITECTURE

Waltham Forest

Memorial Park Improvements

Playground and natural play area

Improvements to the existing play area will include renewing the safety surfacing of existing play equipment, new accessible pathways to connect the play areas with the pavilion cafe and a new naturalistic play area with willow coppices and planting.





Surfacing

- Existing tarmac (retained)
- Existing grass
- Self binding gravel or similar
- Planting beds
- Safety surfacing
- Coloured permeable tarmac surface
- Existing surface overlayed tigermulch
- Planted swale drainage channels
- Relaxed grass with mowed routes

Features

- Existing tree
- Proposed tree
- Picnic bench
- Bench
- Mound
- Logs for play and seating
- Natural stone boulders
- Willow coppices
- Existing play features
- Bridge across swale

Equipment Legend

1. Planted swale drainage channels
2. Relocated slide on wetpour mound
3. Existing climbing boulder relocated
4. Existing basket swing
5. Existing 'rotator overhead' play feature
6. Existing 'hip hop' play feature
7. Future additional play?
8. Sensory play features
9. Existing hedge sections retained
10. Platform with curved seating
11. Willow den
12. Log circle
13. Willow tunnel
14. Grass mound
15. Willow coppices amongst long grass with mowed routes



Stepping stones and bridges across planted swale drainage channels



Living willow sculptures



Willow coppicing as a community project

Final design subject to cost review



Innovative play features



Benches around existing & new play



Log circle for seating



Mown paths through long grass

Funded by UK Government


ERECT ARCHITECTURE

Waltham Forest

Memorial Park Improvements

Youth Space

This space will see one tennis court relocated and one removed to create a spillout space for the pavilion cafe and a new youth space with multiple activities and uses on offer. The space will also see new planting and trees introduced.

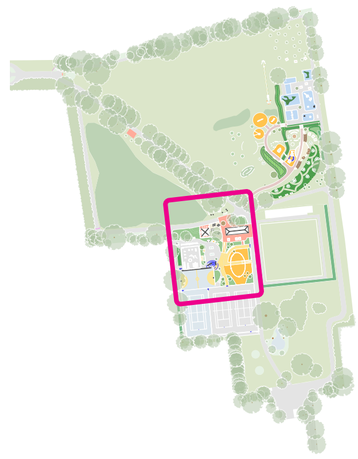

Surfacing

- Existing tarmac (retained)
- Existing grass
- Self binding gravel or similar
- Planting beds
- Safety surfacing
- Coloured permeable tarmac surface
- Block paving around building
- Line Markings

Features

- Existing tree
- Proposed tree
- Picnic bench
- Bench
- Mound
- Logs for play and seating
- Natural stone boulders
- Cycle stands

Equipment Legend

1. Cafe spill out
2. Playful seating in planter
3. Stretch space
4. Table tennis
5. Raised multi-use games area
6. Striped mirror feature
7. Mound with seating to create views
8. Swing seats
9. Circular 360 swing
10. Basket swing
11. Seasaw swing
12. Double swing
13. Bespoke steel swing structure
14. Existing tennis court
15. Proposed additional tennis court
16. Existing outdoor gym
17. Water fountain

Final design subject to cost review



Covered seating & colourful markings



Bespoke structure with many different types of swings



Informal seating within planting



Line markings on tarmac



Table tennis



Striped mirror



Rollerskating area



Curved seating as planting boundary

Funded by UK Government

ERECT ARCHITECTURE

Waltham Forest