
N

NOTES:

1. ALL DIMENSIONS ARE IN METRES UNLESS OTHERWISE STATED.
2. THIS DRAWING CONTAINS COLOURED LINES / INFORMATION THAT MAY NOT BE CLEAR IF REPRODUCED IN BLACK & WHITE.

KEY:

- SCHEME LAYOUT BOUNDARY
- SECTION 1 - COLDHARBOUR LANE TO M32 J1 ROUNDABOUT
- SECTION 2 - M32 J1 TO BROMLEY HEATH ROUNDBOUT
- SECTION 3 - BROMLEY HEATH ROUNDABOUT TO WICK WICK ROUNDABOUT
- SECTION 4A - WICK WICK ROUNDABOUT TO RUFFET ROAD JUNCTION
- SECTION 4B - RUFFET ROAD JUNCTION
- SECTION 5 - PARK LANE TO COALPIT HEATH
- SECTION 6 - COALPIT HEATH
- SECTION 7 - NIBLEY LANE JUNCTION TO A432 CULVERT AVENUE ROUNDABOUD
- SECTION 8 - A432 CULVERT AVENUE ROUNDABOUT TO NORTH ROAD
- SECTION 9 - NORTH ROAD JUNCTION TO KENNEDY WAY

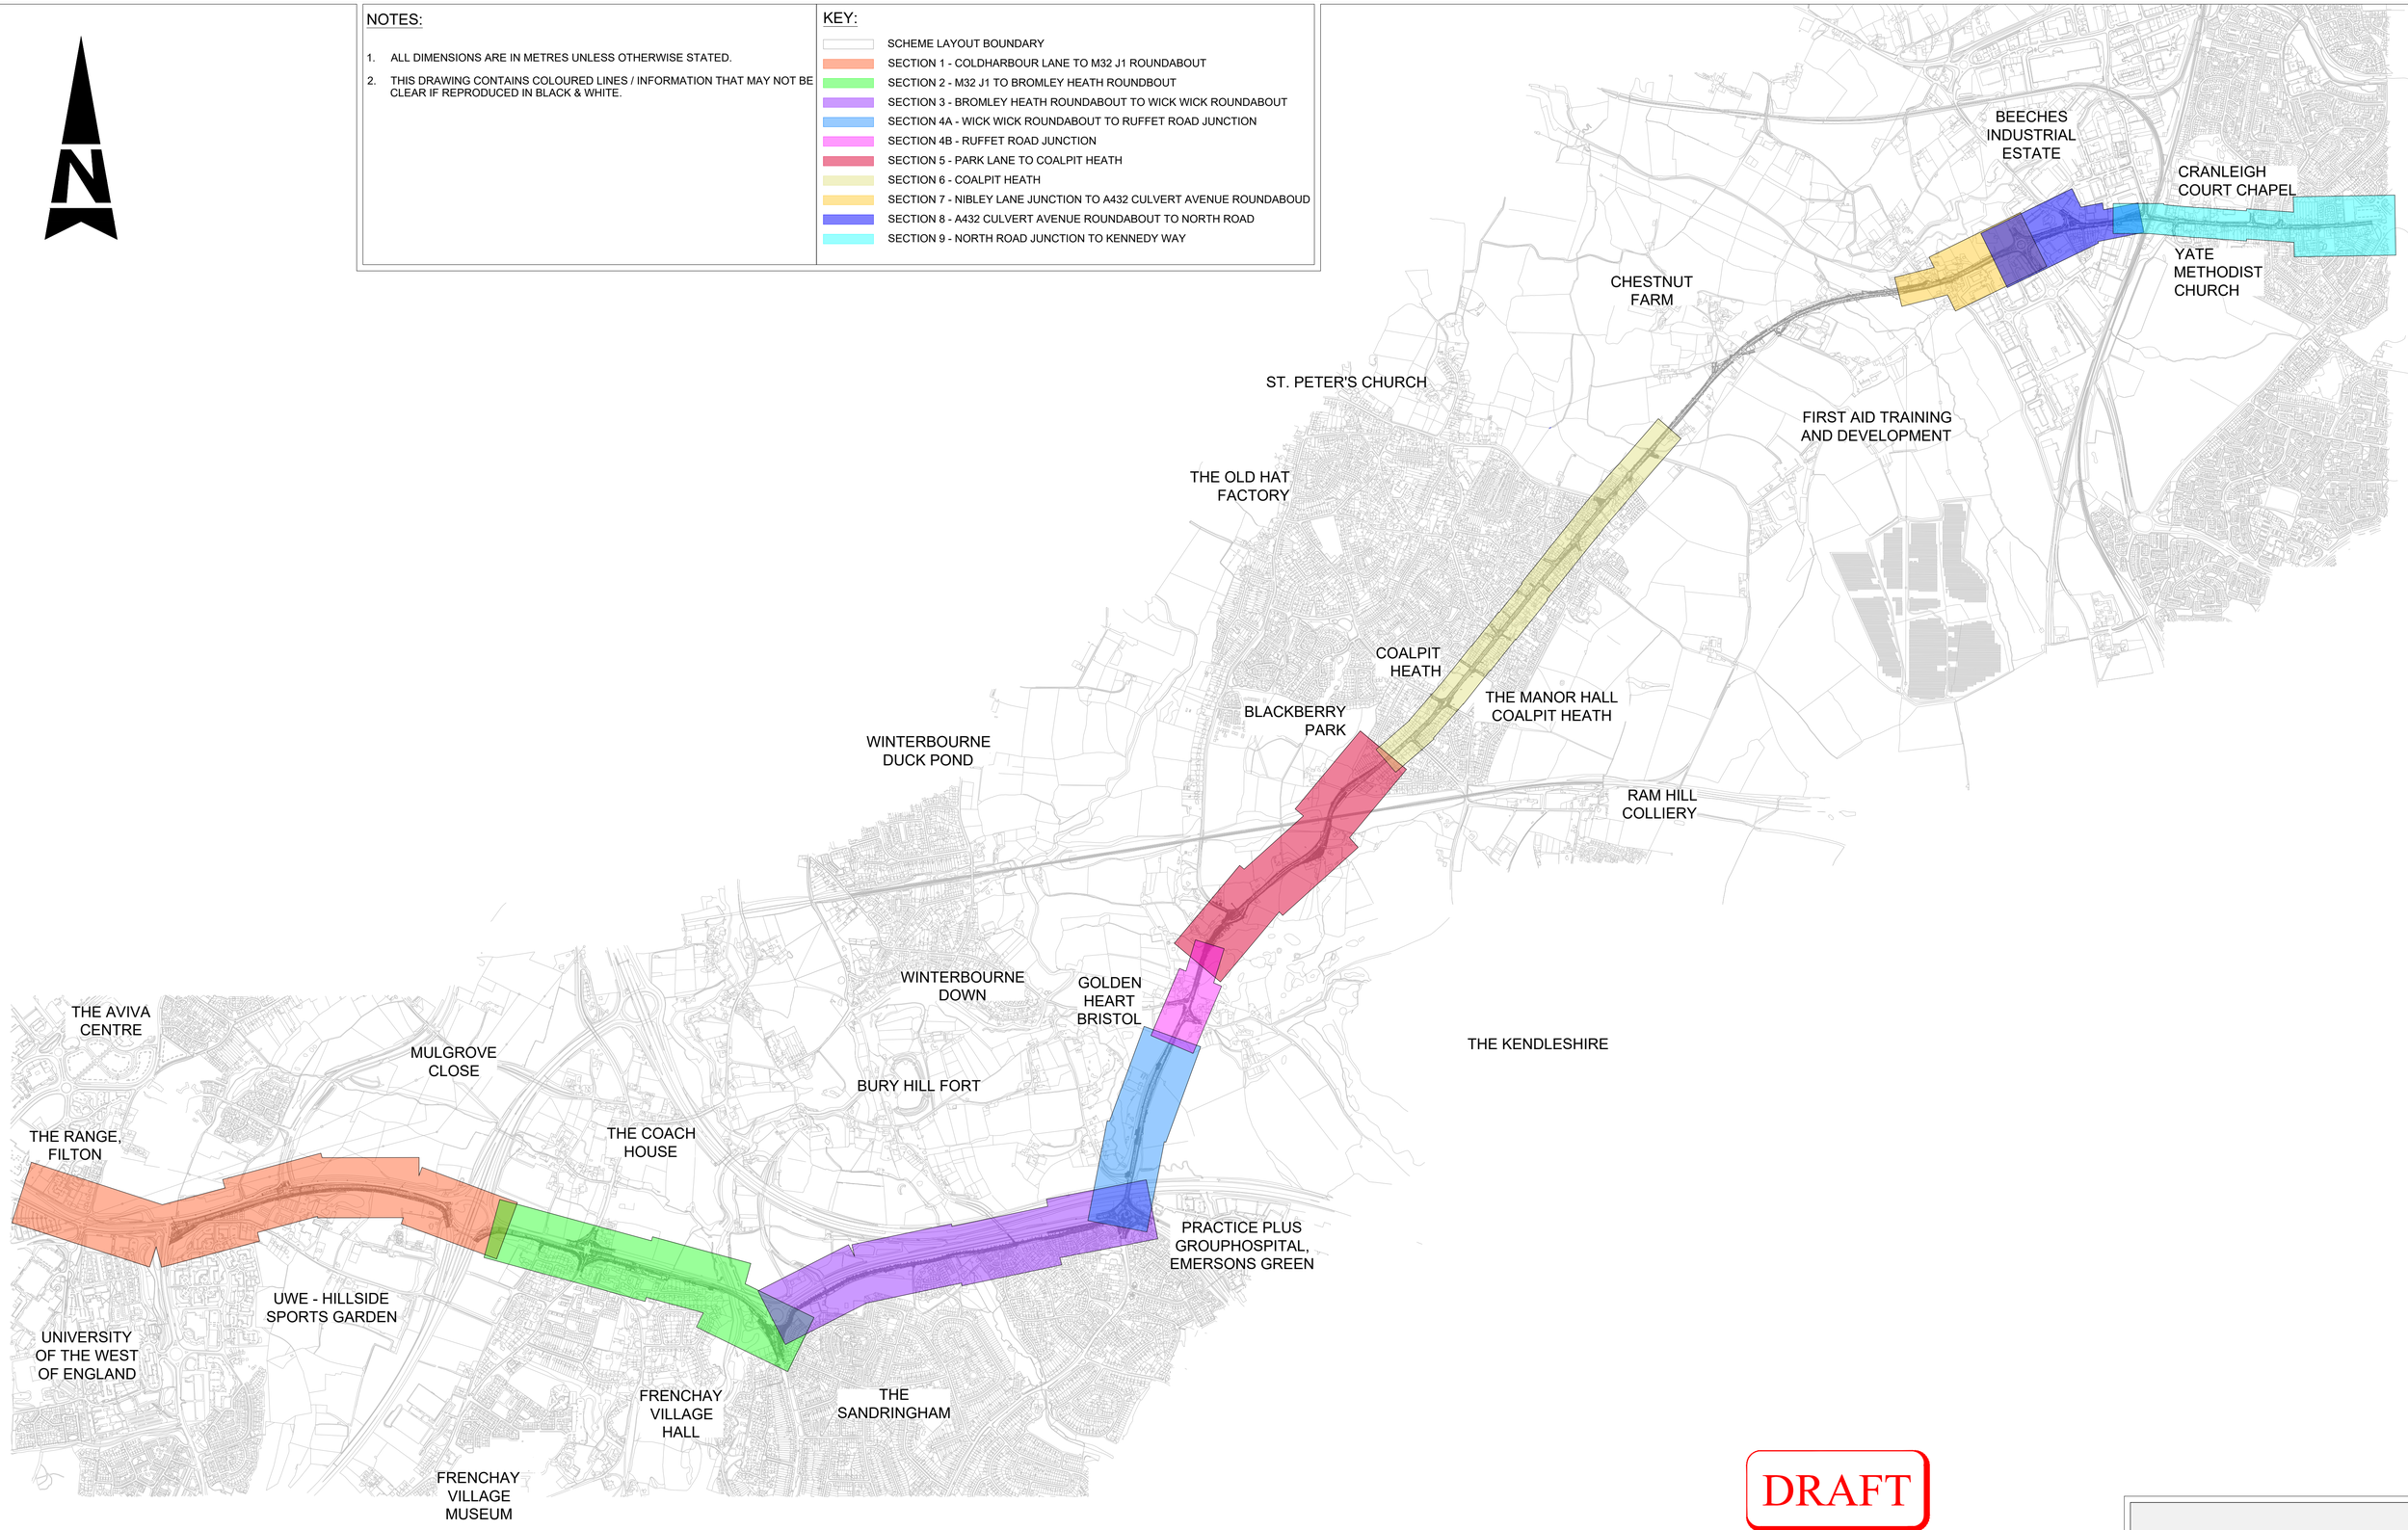

DRAFT

DRAWING NO:- 5231408-ATK-HGN-XX-DR-CH-000102
SCALE : N.T.S
REVISION NO. P01.1

Funded by UK Government

CONSULTATION DRAWING
A4174-A432 CYCLE CORRIDOR
KEY PLAN