
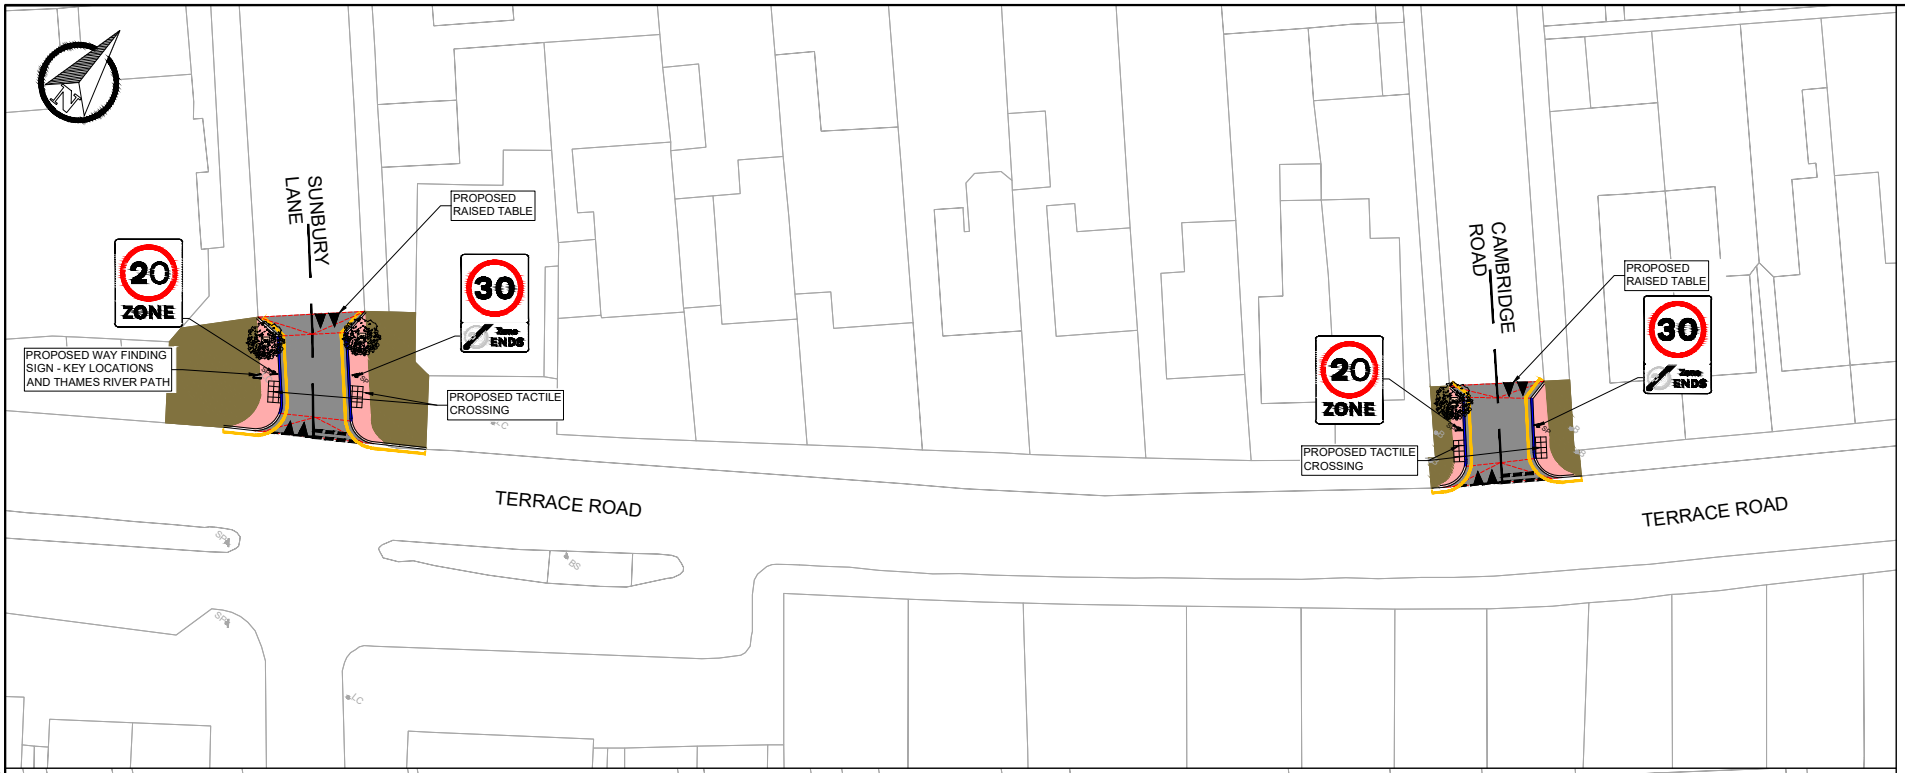


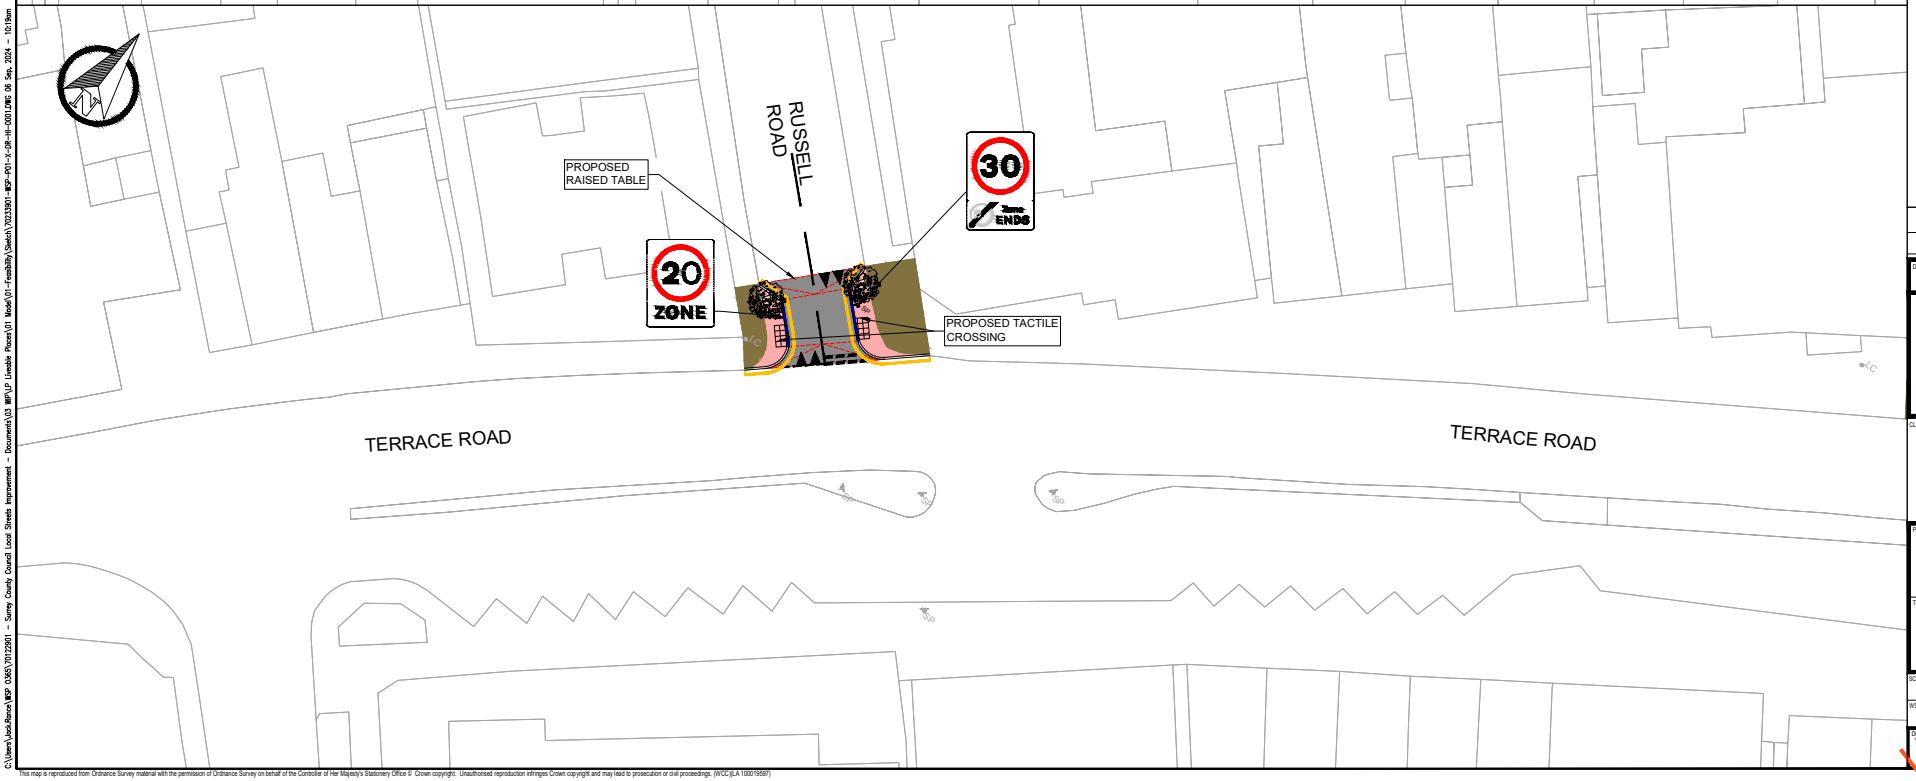

KEY

- PROPOSED FOOTWAY BUILDOUT
- EXISTING FOOTWAY TO BE RESURFACED
- PROPOSED ASPHALT RESURFACING
- PROPOSED TREE AND PIT
- PROPOSED CARRIAGEWAY RAMP TO RAISED TABLE
- PROPOSED PRIMROSE YELLOW LINE MARKING
- PROPOSED WHITE LINE MARKING
- PROPOSED KERB
- PROPOSED FLUSH KERB
- PROPOSED CONCRETE TACTILE PAVERS IN BUFF
- PROPOSED CANNON BOLLARD
- PROPOSED SIGN AND POST
- EXISTING LAMP COLUMN
- EXISTING CANNON BOLLARD
- EXISTING SIGN AND POST
- EXISTING BUS STOP FLAG
- EXISTING KERB TO BE RETAINED

REV	DATE	BY	DESCRIPTION	CHK	APD
P01	26.06.2024	ED	INITIAL ISSUE	JR	JAH

DRAWING STATUS: CONSULTATION

wsp
70 Chancery Lane, London, WC2A 1AF
www.wsp.com

CLIENT: SURREY COUNTY COUNCIL

PROJECT: SURREY COUNTRY COUNCIL
LOCAL STREETS IMPROVEMENT

TITLE: CONSULTATION DRAWING
SHEET 1 OF 12

SCALE @ A1	DATE	DESIGN/DRAWN	CHECKED	APPROVED	SHEET
1:200	26.06.2024	ED			A1

WSP PROJECT NO: WSP_NO VWESAXXXX XXXXXX

DRAWING NO: 70233901-WSP-P01-X-DR-HI-0001 REV: S1-P01

UNCONTROLLED

This map is reproduced from Ordnance Survey material with the permission of Ordnance Survey on behalf of the Controller of Her Majesty's Stationery Office © Crown copyright. Unauthorised reproduction infringes Crown copyright and may lead to prosecution or civil proceedings. (WCC)(LA 100019597)

C:\Users\JackRance\WSP 03857\70123901 - Surrey County Council Local Streets Improvement - Documents\03 WIP\LP Livesite Pieces\01 Model\01 - Feasibility\Sketch\70233901-WSP-P01-X-DR-HI-0001.DWG 06 Sep, 2024 - 10:19am