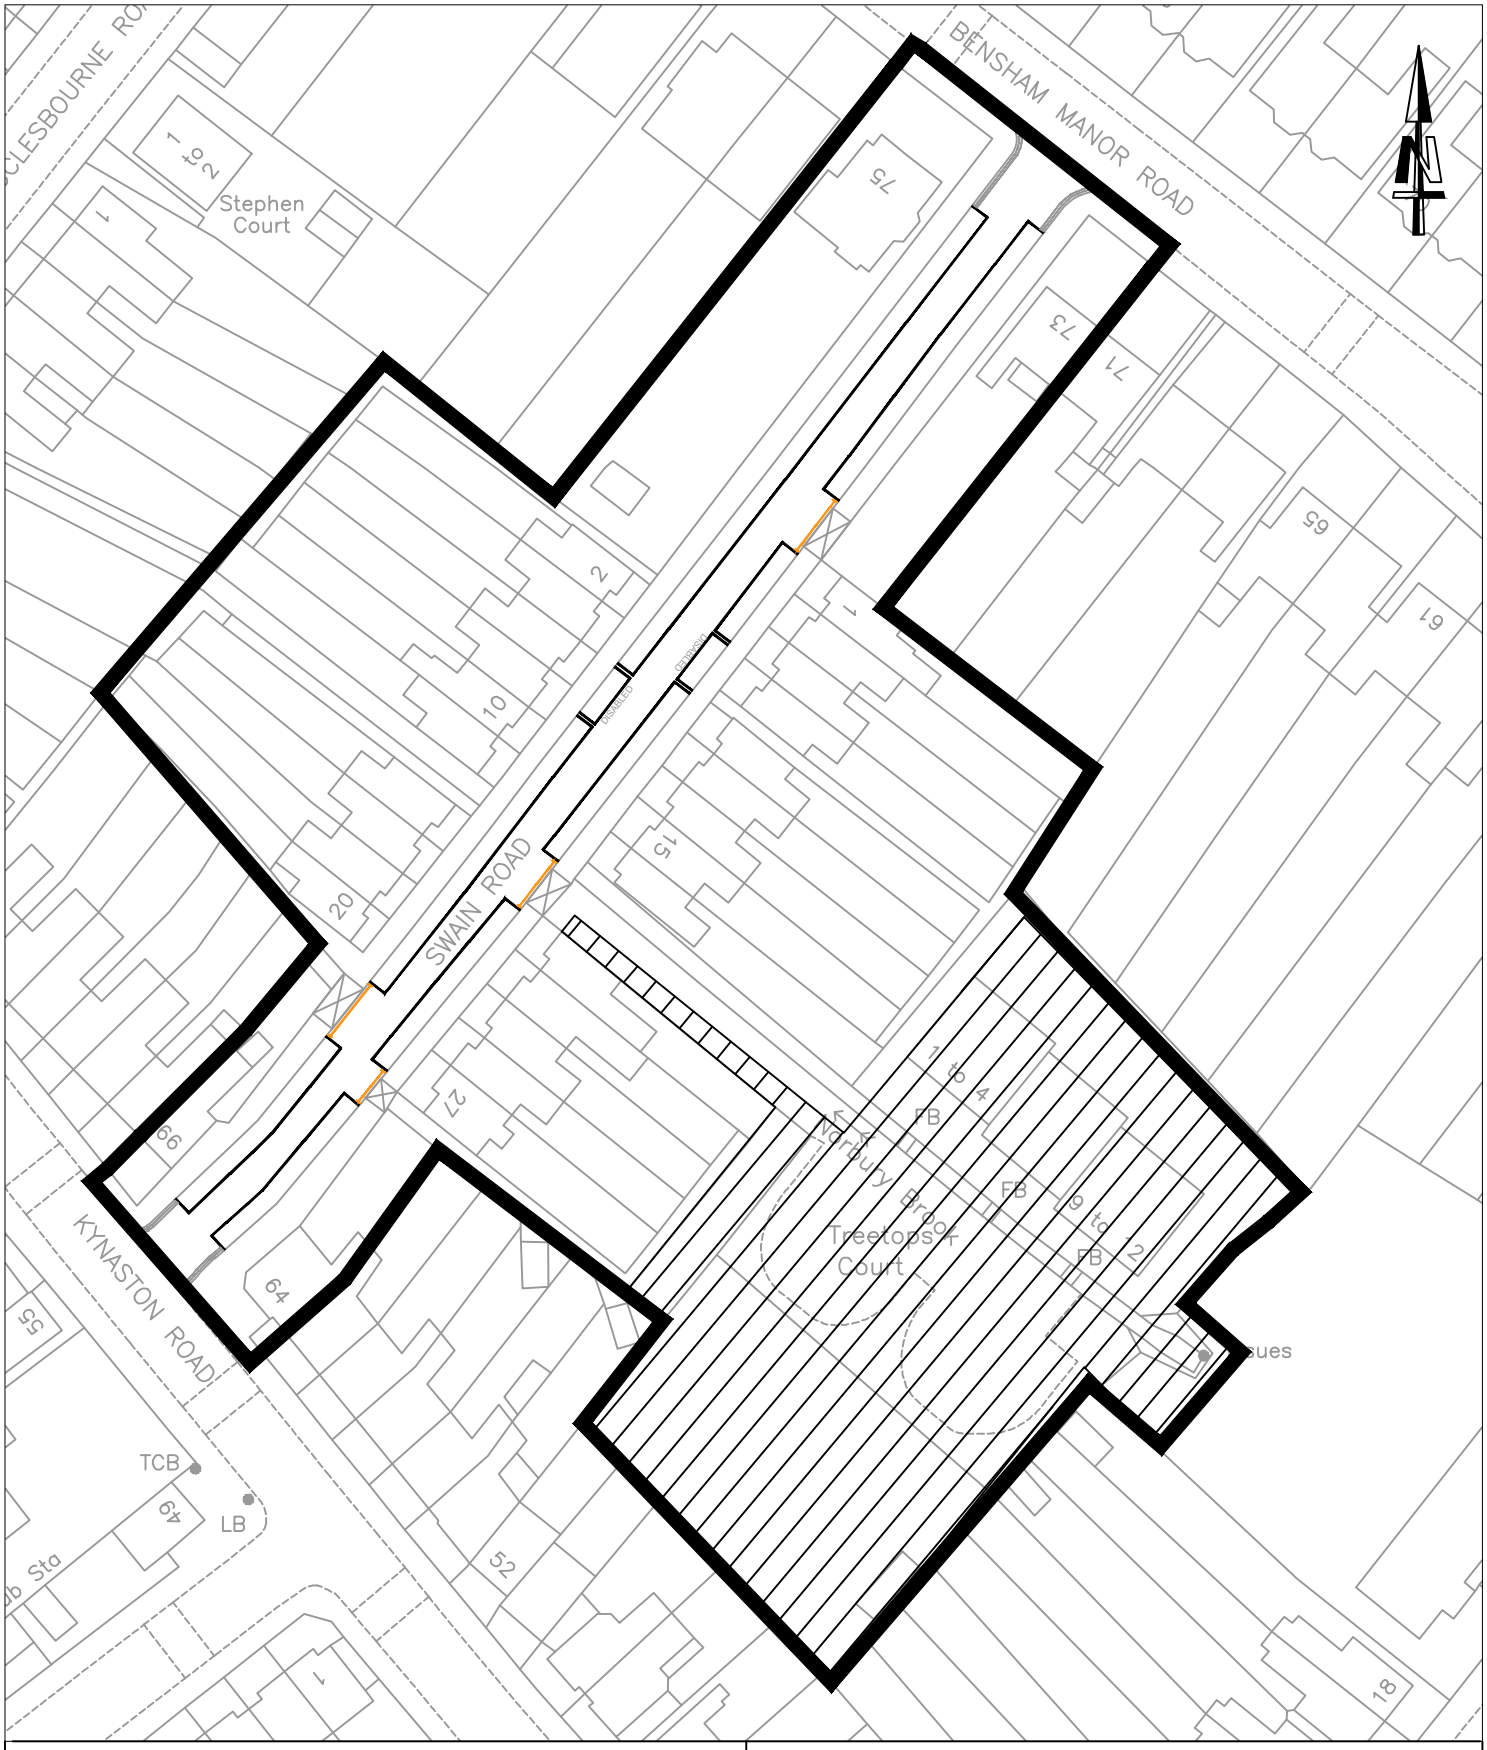


KEY:

- Proposed Shared Use Parking Bay
- Proposed Single Yellow Line Waiting Restriction
- Existing Single Yellow Line Waiting Restriction
- Existing Double Yellow Line Waiting Restrictions
- Proposed Controlled Parking Zone Boundary
- Proposed Shared Use Parking Bay

CROYDON COUNCIL

JOB TITLE

SWAIN ROAD - PROPOSED CPZ DESIGN DETAIL

DESIGN & COMMISSIONING TEAM,
PLACE DIRECTORATE

Head of Highways & Traffic - Oscar Akintoye

PARKING DESIGN TEAM

Scale	Drawn	Checked	Rev
NTS	MW	DW	B

Scale	Drawing Ref
August 2026	PD - HW - Swain Rd - 01A