Ingleton Wood LLP shall have no liability to the Employer arising out of any unathorised modification or amendment to, or any transmission, copy or use of the material, or any proprietary work contained therein, by the Employer, Other Project Team Member, or any other third party.


All dimensions are to be checked and verified on-site by the Main Contractor prior to commencement; any discrepancies are to be reported to the Contract Administrator.

This drawing is to be read in conjunction with all other relevant drawings and specifications.

Do Not Scale © Ingleton Wood LLP


0m 4m 8m 12m 16m 20m

Scale Bar 1:200

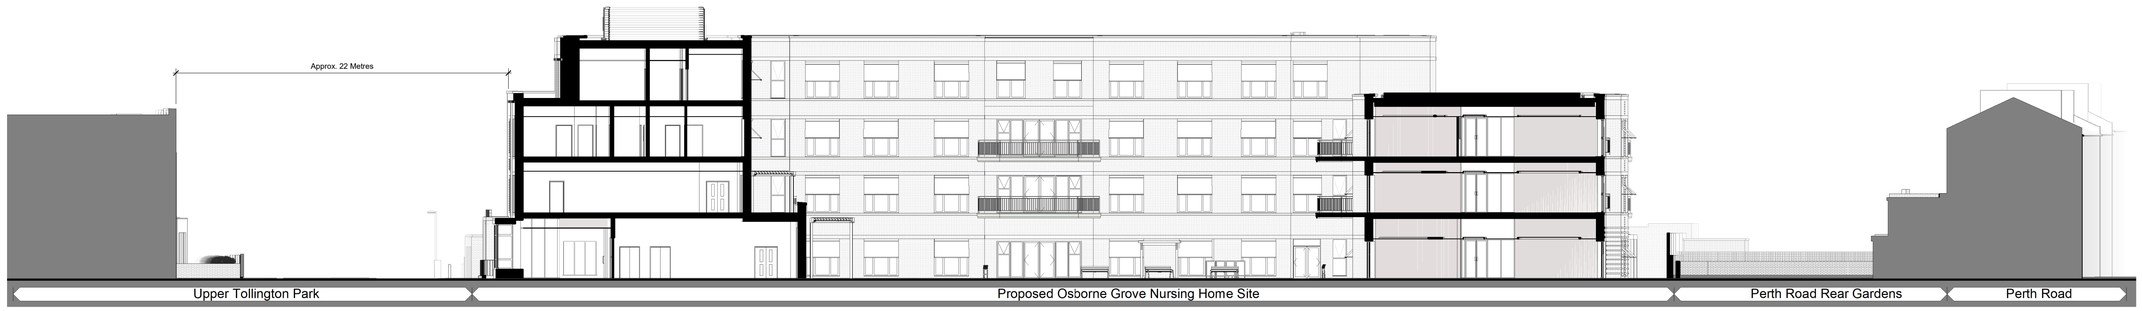

Site Section - A.A

1 : 200

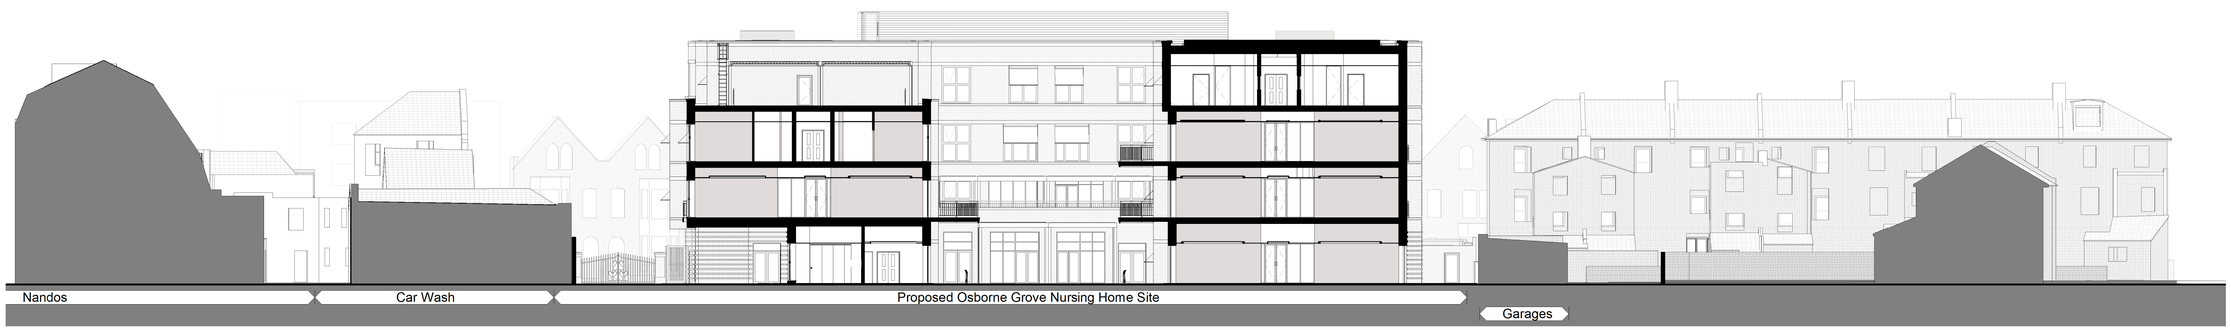

Site Section B.B

1 : 200

Rev	Comment	Date	Chk	Apr
P4	Planning Issue	08/11/22	JG	TH
P3	For QS Pricing	22/02/22	JG	JG
P2	BIM360 Stage 3 Draft Issue	26/01/22	TH	JG
P1	Stage 02 Sign Off	29/07/21	TH	JG

Project No: 812866 | Scale @ A1: 1 : 200 | Drawn By: JG

Signed:

Stage 3+ | Date:

Ingleton Wood
Property and Construction Consultants
Issuing office: London
T: 020 7660 4400
www.ingletonwood.co.uk

Vision, form and function

Project:
Osborne Grove Care Home
16 Upper Tollington Park
Stroud Green
London, N4 3EL

Client:
London Borough of Haringey

Title:
Proposed Site Sections

Drawing Number:
812866-IWD-XX-XX-DR-A-0192

Status: S3 | Purpose of Issue: Review & Comment | Revision: P4