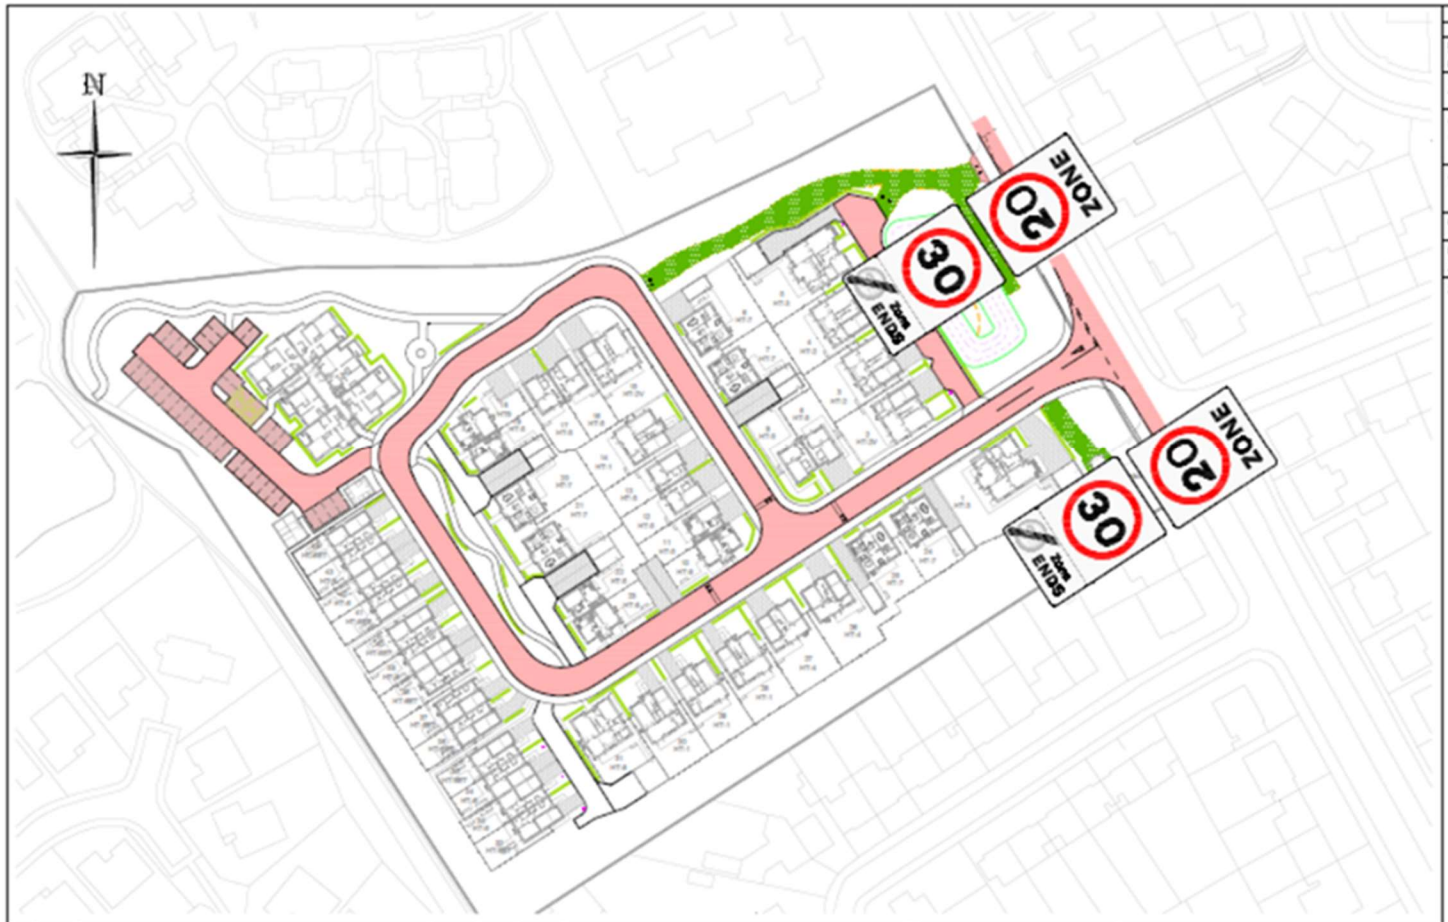



| Rev | Date | Description | Drawn | Checked | Approved |
|---|---|---|---|---|---|
| E | 28/11/22 | ROAD LAYOUT UPDATED AND ZONE BOUNDARY REMOVED | SM | LH | LH |
| D | 15/09/22 | WITHDRAWN FOR SPRINGFIELD ROAD | SM | LH | LH |
| C | 31/08/22 | ZONE TYPE REVISED FOR FURTHER | TF | LH | LH |
| B | 03/08/22 | ZONE ROAD 4 UPDATED AND ROAD LAYOUT REVISED TO SUIT | TF | LH | LH |
| A | 08/12/21 | FIRST ISSUE FOR INFORMATION | TF | LH | LH |

LEGEND:

ROADS WITH 20MPH SPEED LIMIT.

NOTE
DEVELOPER TO INFORM FAIRHURST TO STREET NAMES ONCE KNOWN SO THAT THESE CAN BE ADDED.

TREETOPS SITE
SPRINGFIELD ROAD
ABERDEEN

TRAFFIC REGULATION ORDER
SPEED LIMITS PLAN

FAIRHURST

| Scale | Type |
|---|---|
| 1:1000 | Planning |

| Drawn | Checked | Approved |
|---|---|---|
| SM | LH | LH |
| 28/11/22 | 28/11/22 | 28/11/22 |

Drawing No. 139685/1020 Rev E