©Crown copyright and database rights 2025 Ordnance Survey 100057859

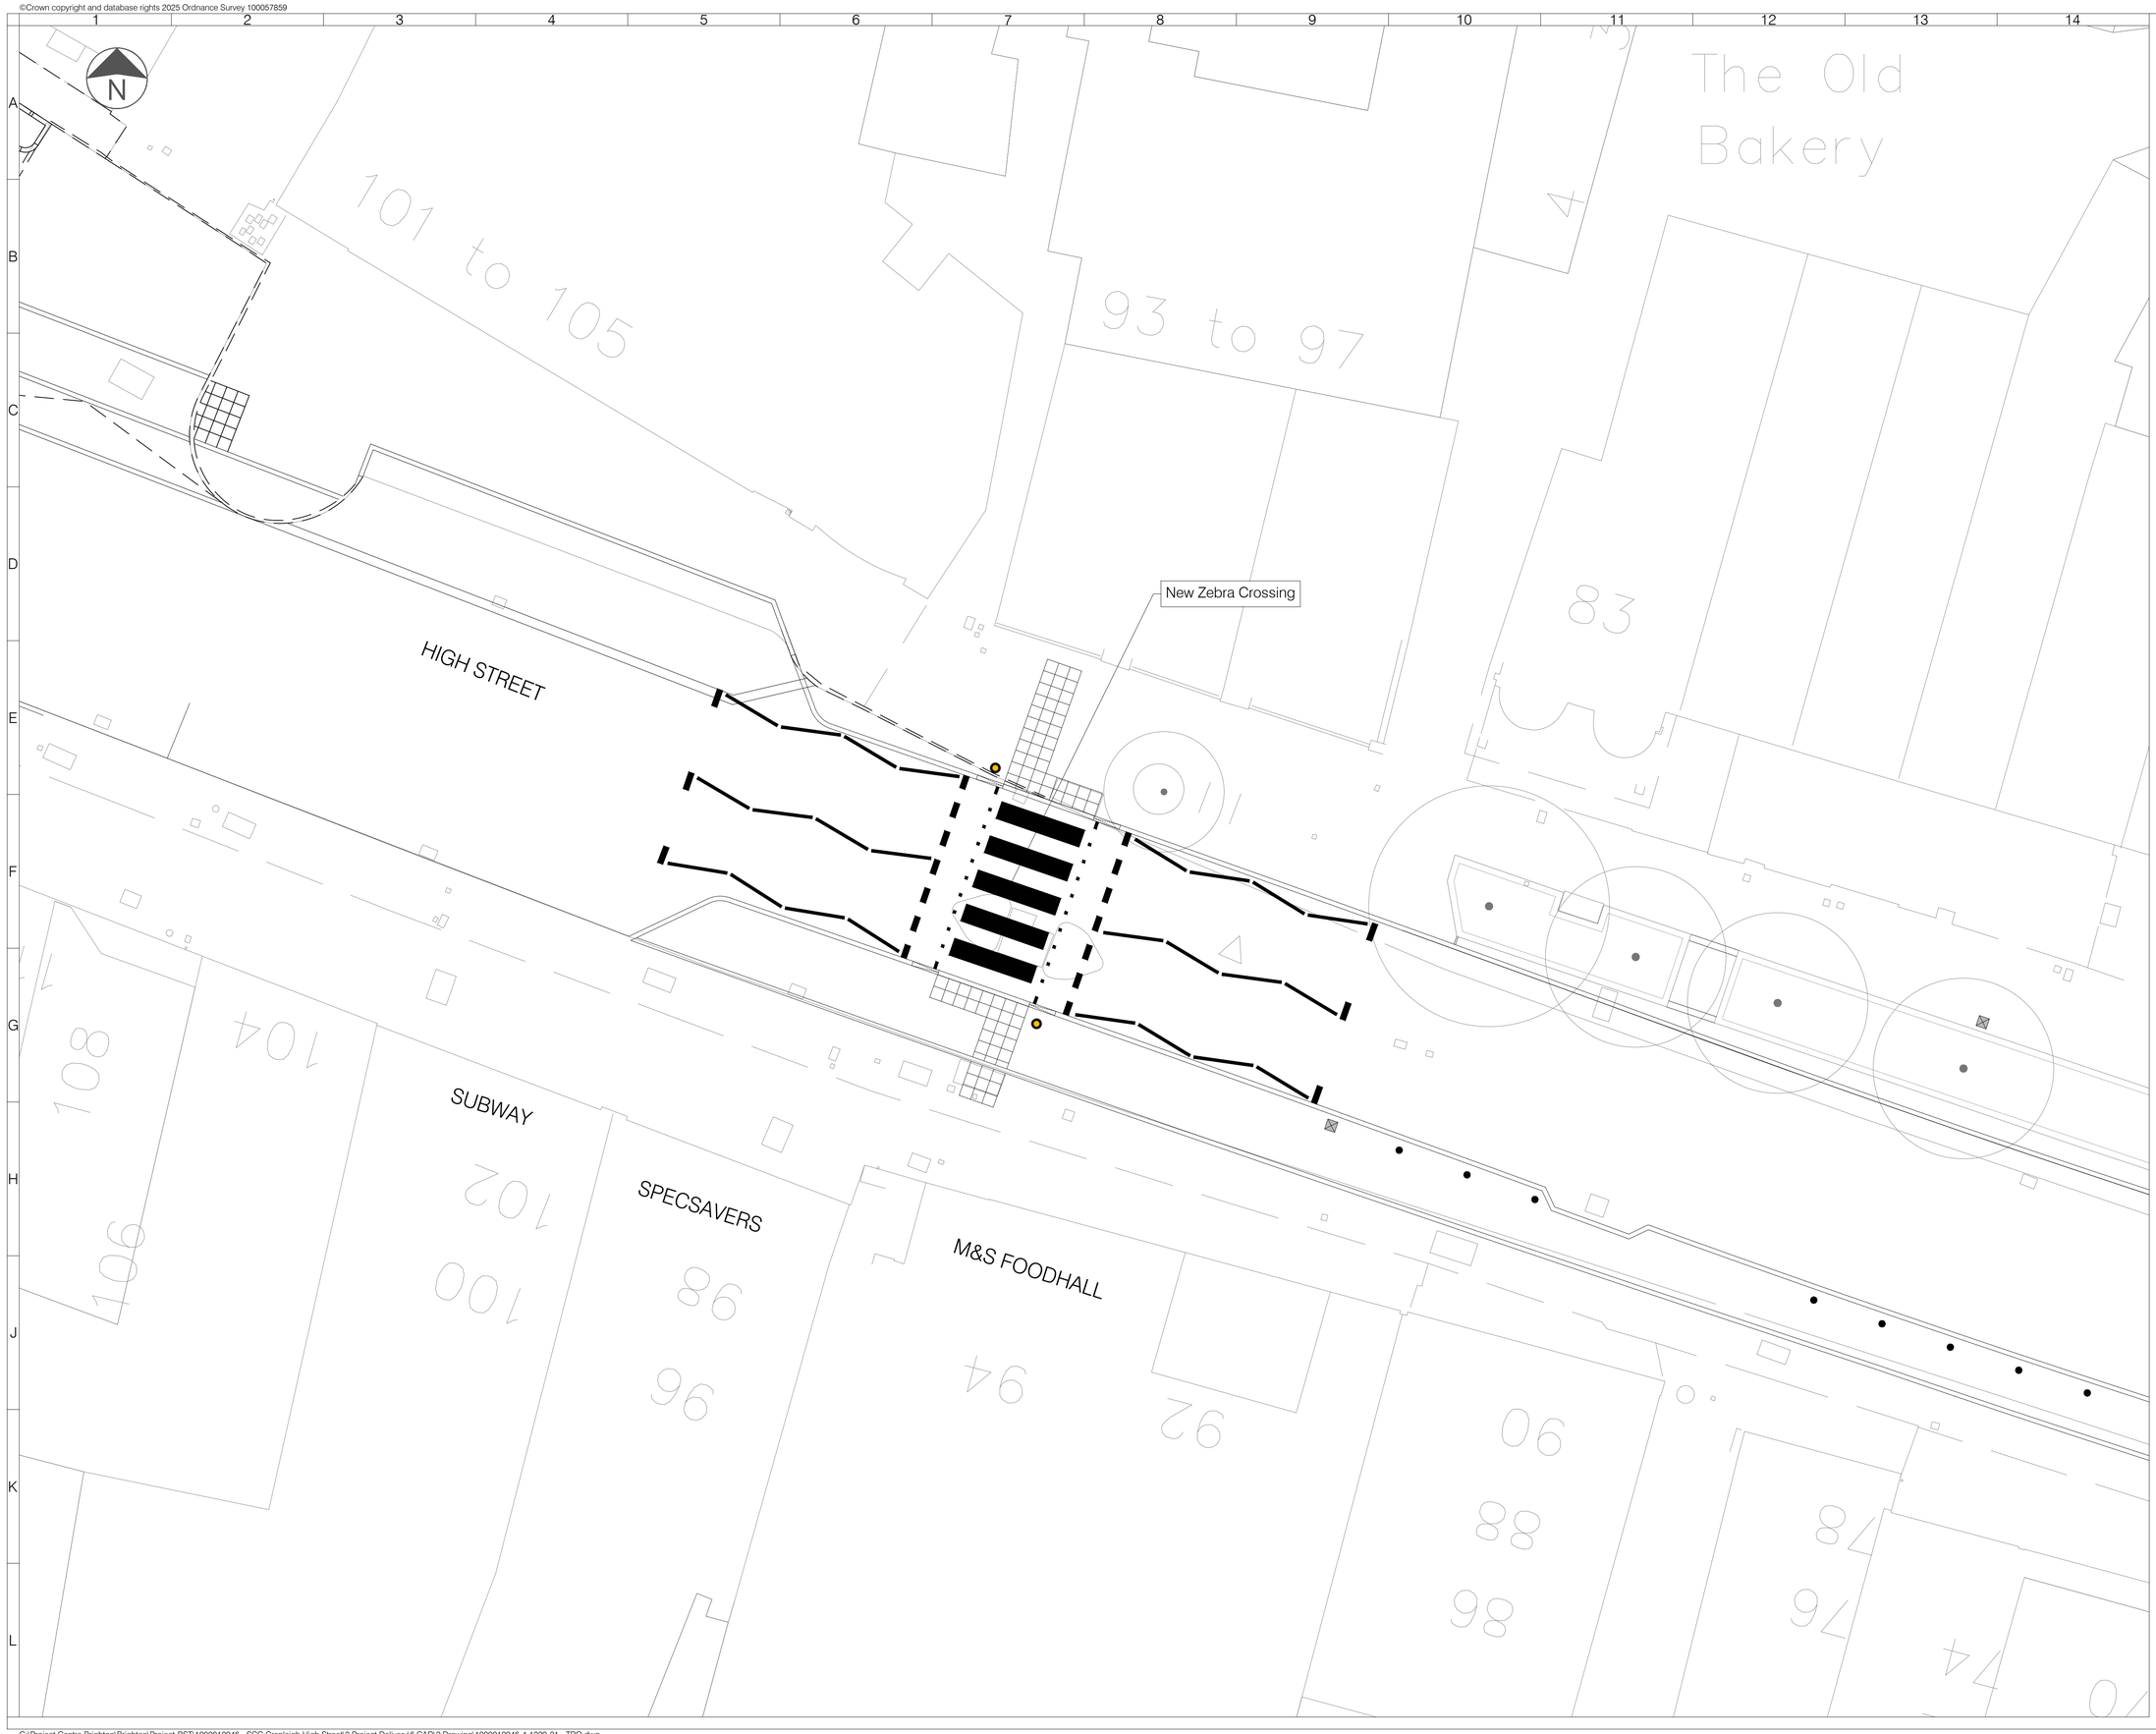

SAFETY, HEALTH AND ENVIRONMENTAL INFORMATION	
In addition to the normal hazards and risks associated with the type of work detailed on this drawing, the following significant hazards have been identified by the designer.	
No unusual hazards or risks.	
Further information on these hazards can be found in the designer risk management and preconstruction information documentation.	Hazard location & ID: 00

Rev	Date	Description	Drn	Chk	App
0	07.01.2026	FIRST ISSUE	GS	KG	DP

This drawing has been specifically prepared to meet the requirements of the named client and may contain design and innovative features which differ from conventional design standards.

PROJECT CENTRE
www.marstonholdings.co.uk/projectcentre

Client: SURREY COUNTY COUNCIL

Project: CRANLEIGH HIGH STREET

Drawing Title: TRAFFIC REGULATION ORDER
ZEBRA CROSSING

Drawing Status: STAGE 4

Drawn	Designed	Date	Scale	Size
GS	KG	JAN 2026	1:100	A1

Drawing No.: 1000010946-4-1220-04

Rev: 0

G:\Project Centre Brighton\Brighton\Project-BST\1000010946 - SCC Cranleigh High Street\2 Project Delivery\6 CAD\2 Drawing\1000010946-4-1220-01 - TRO.dwg