
KEY:

- Proposed cycle crossing
- Proposed zebra / pedestrian crossing
- Proposed cycle track / Direction arrow.
- Proposed carriageway
- Proposed blended 'Copenhagen' crossing
- Proposed bus stop
- Proposed low level SuDS / Rain gardens
- Proposed SuDS permeable paving
- Proposed biodiverse planting
- Proposed enhanced carriageway - raised table
- Proposed seating / benches
- Proposed cycle parking
- LBWF Highway boundary
- Proposed signals
- Proposed footway resurfacing
- Existing tree - retained
- Proposed tree / tree pit
- Proposed buff / red tactile paving
- Proposed buff colour corduroy tactile paving
- Potential improvements to greenspace

N

NTS @ A3

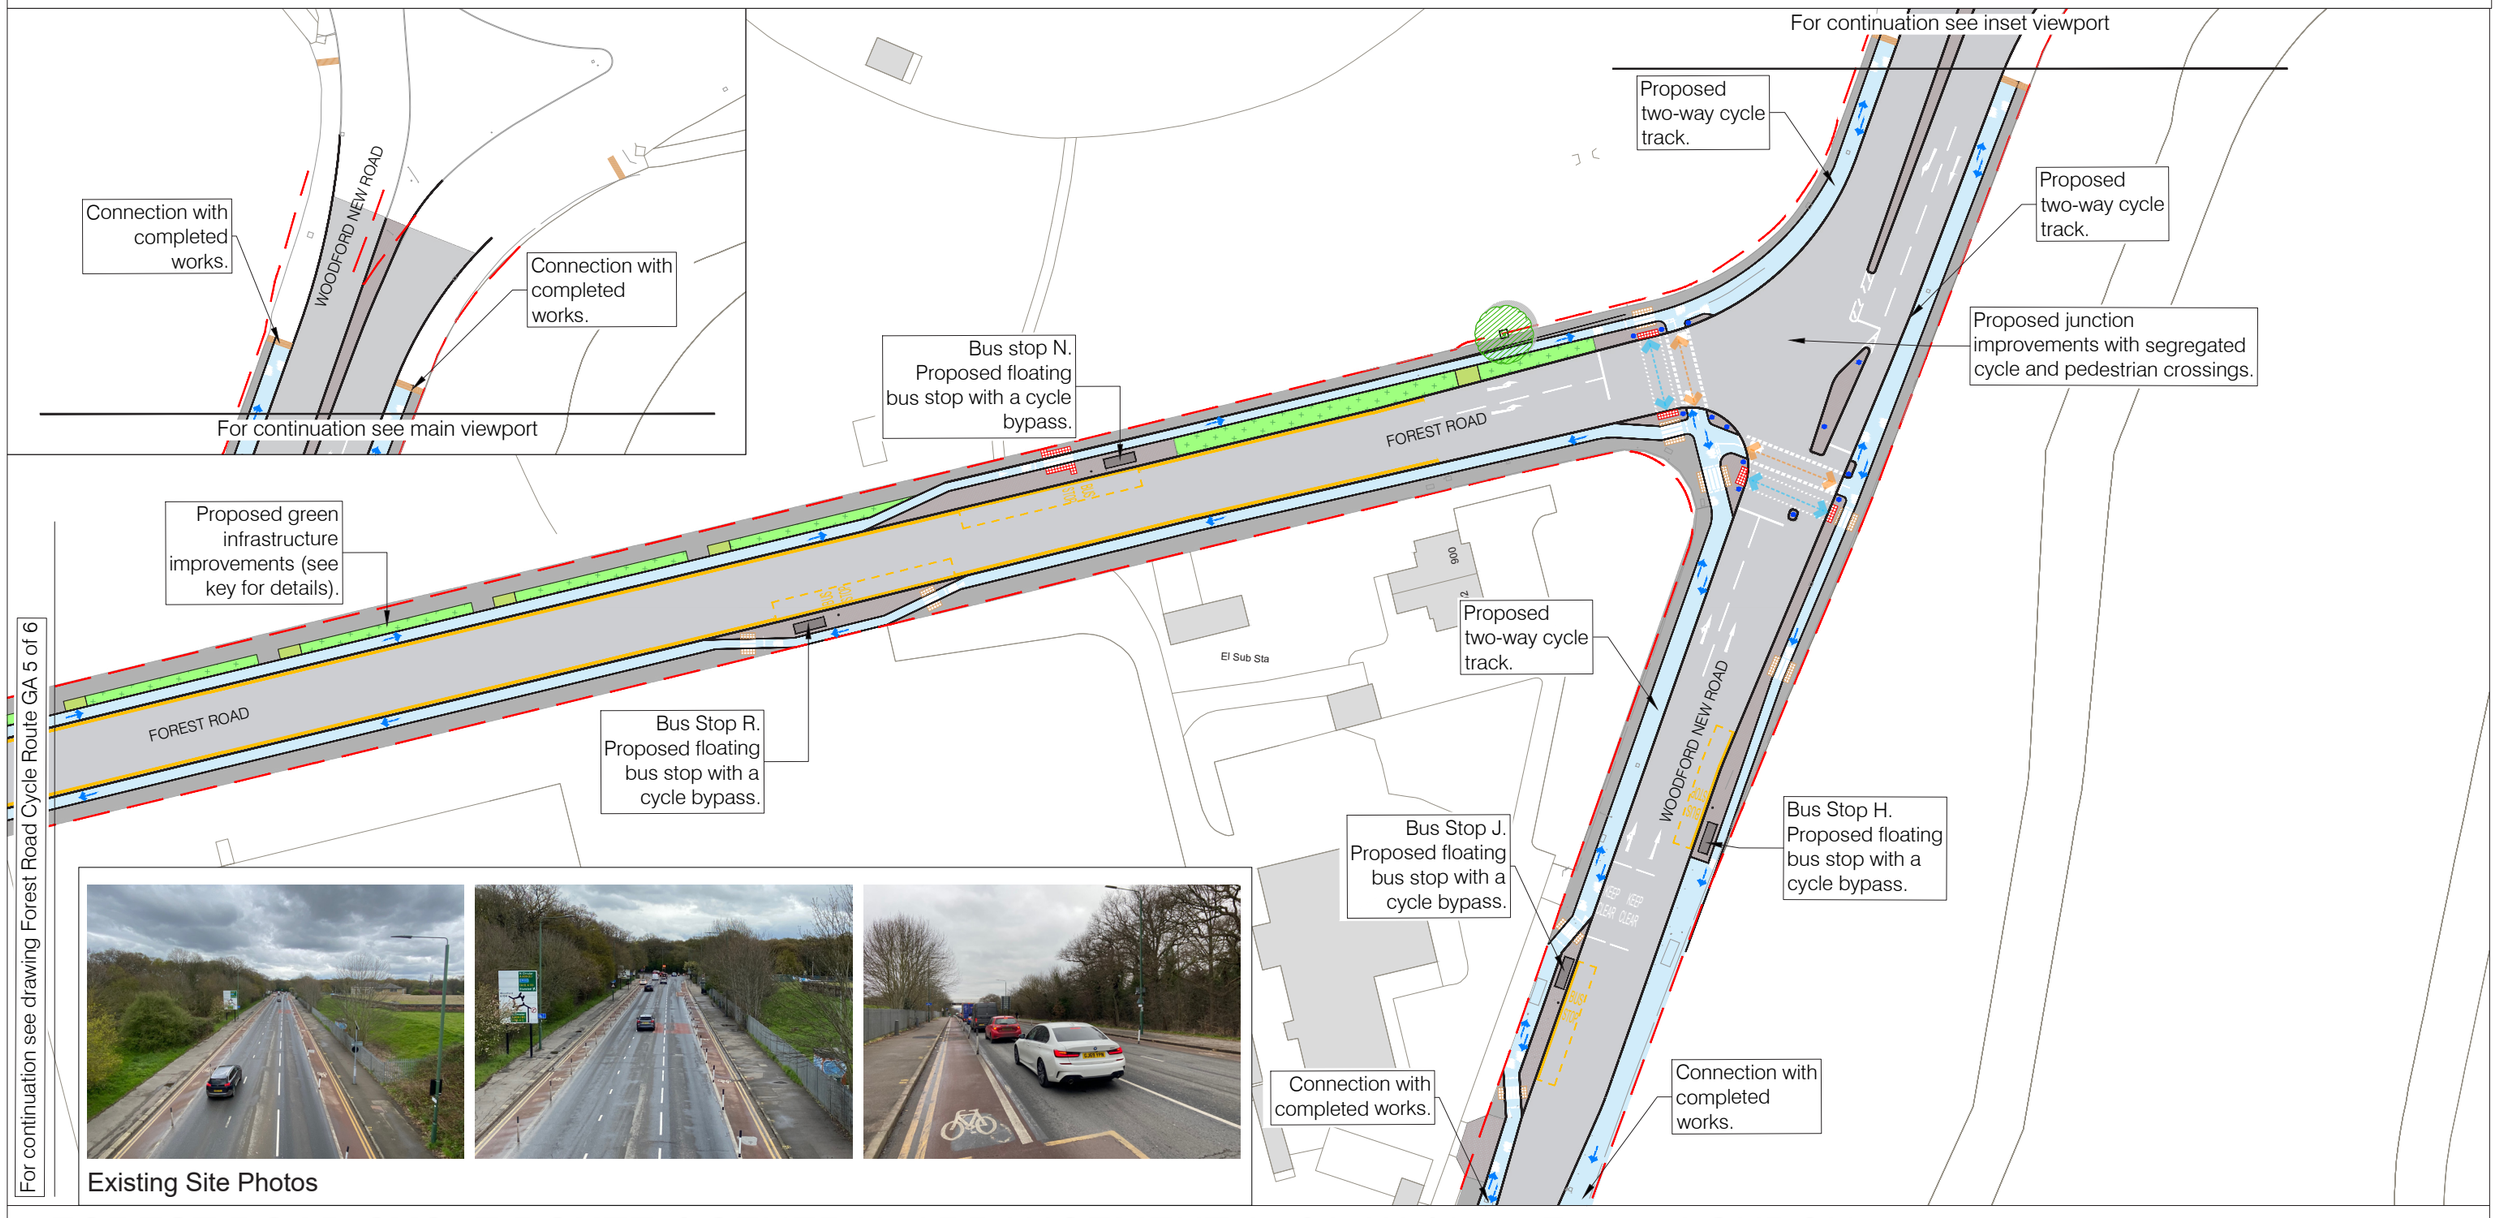

Existing Site Photos

FOREST ROAD CYCLE ROUTE | GENERAL ARRANGEMENT 6 of 6. Waltham Forest, LONDON.