

# **APPENDIX A**

# **Improvement Plans**

35% DESIGN PLANS FOR

# BILL NYE AVENUE CORRIDOR PLAN

OWNER


CITY OF LARAMIE  
406 IVINSON STREET  
CHEYENNE, WY 82070

ENGINEER:

 AVI PC  
1103 OLD TOWN LANE, SUITE 101  
CHEYENNE, WYOMING 82001  
307.637.6017  
FAX 307.632.9326  
WWW.AVIPC.COM


INDEX OF SHEETS

| SHEET NO. | DESCRIPTION                  |
|-----------|------------------------------|
| 1         | TITLE SHEET                  |
| 2         | TYPICAL SECTIONS             |
| 3 – 6     | BILL NYE AVE PLAN & PROFILES |
| 7         | 3RD STREET PLAN & PROFILE    |

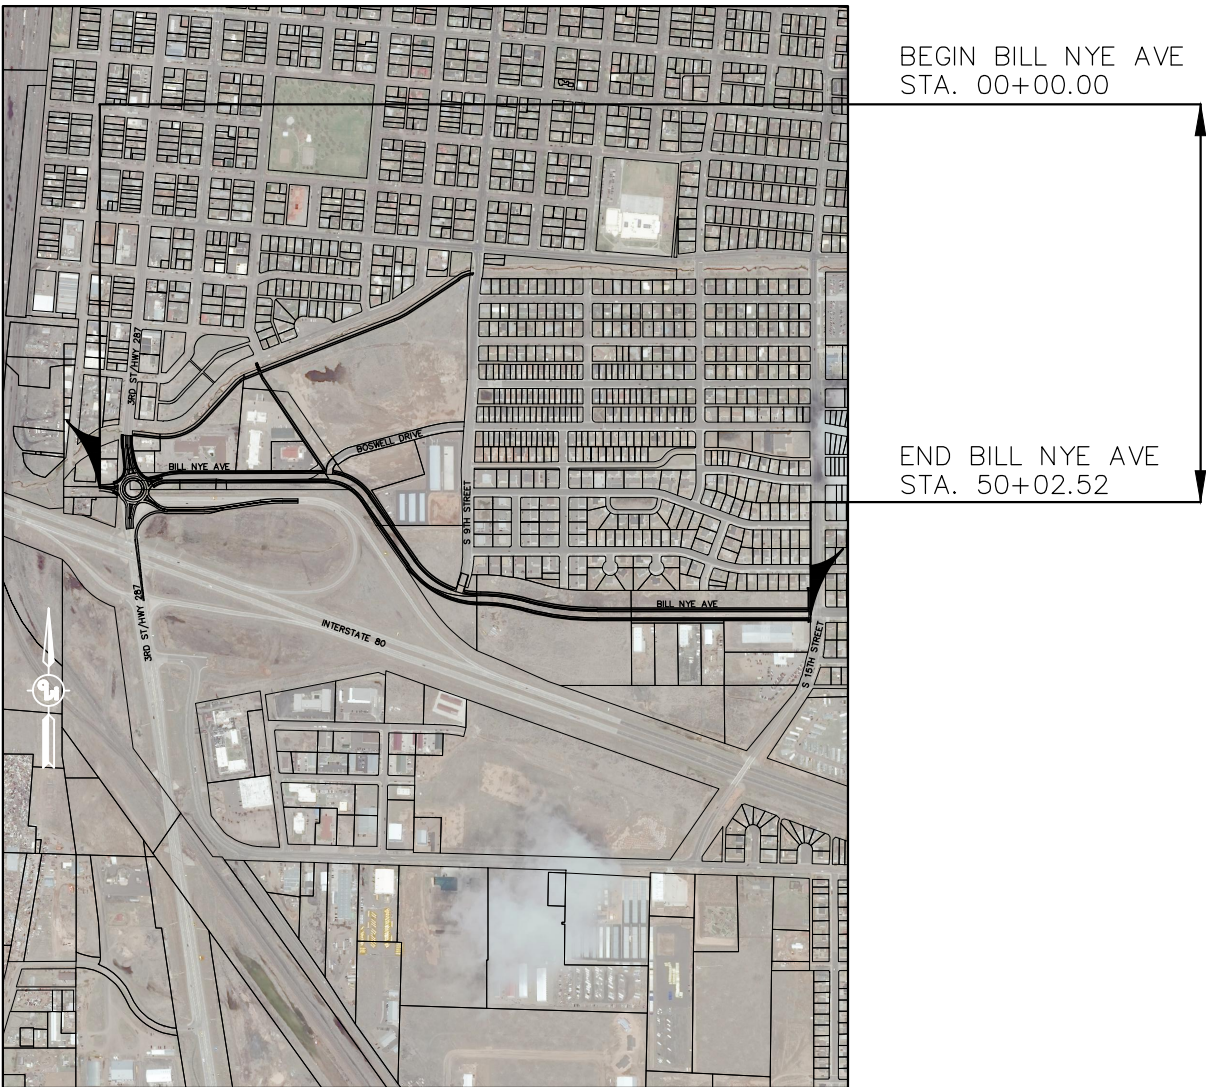

| ROADWAY LENGTHS |          |
|-----------------|----------|
| BILL NYE AVE    | 5,003 FT |
| 3RD STREET      | 659 FT   |
| TOTAL           | 5,662 FT |

Project Extents

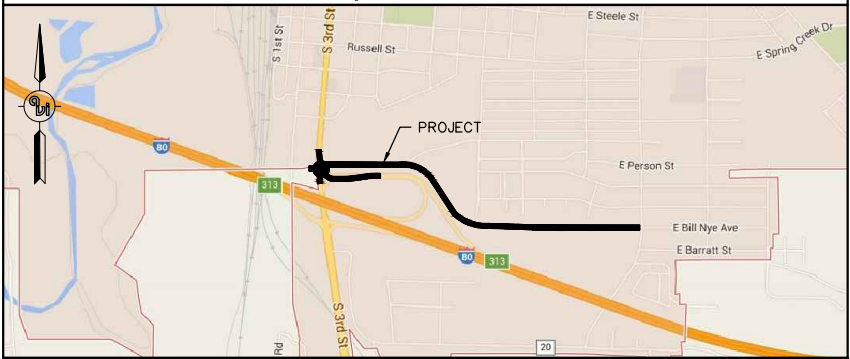

Vicinity Map – Laramie, Wyoming


ENGINEER'S CERTIFICATE

I HEREBY CERTIFY THAT THESE PLANS WERE  
PREPARED BY ME OR UNDER MY DIRECT SUPERVISION  
AND THAT I AM A DULY REGISTERED PROFESSIONAL  
ENGINEER IN THE STATE OF WYOMING.



PROJECT SURVEY DATUM  
HORIZONTAL DATUM: \_\_\_\_\_  
VERTICAL DATUM: \_\_\_\_\_

H:\3786.BILL NYE DESIGN\3786\_TYPICALS.dwg Mar 18, 2016 - 3:49pm jelson

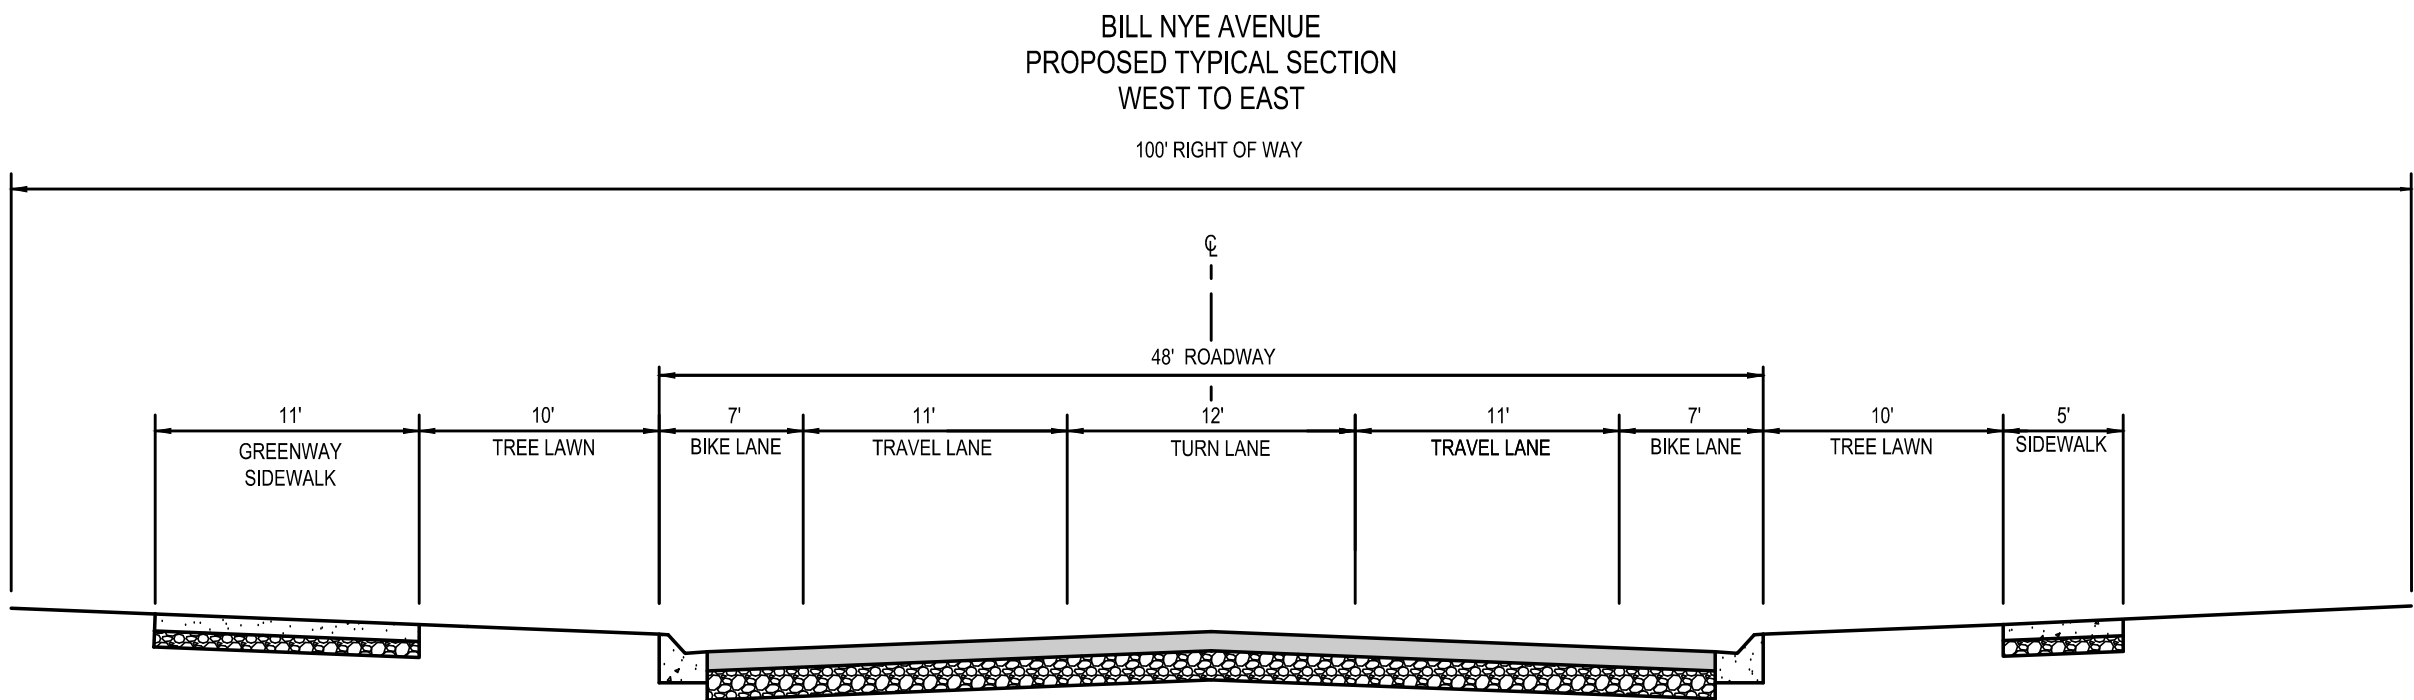

| NO. | REVISION | DATE |
|-----|----------|------|
|     |          |      |
|     |          |      |
PREPARED FOR:  
CITY OF LARAMIE  
406 IVINSON ST  
LARAMIE, WY 82070

PROJECT:  
BILL NYE AVENUE CORRIDOR STUDY

DRAWING TITLE:  
TYPICAL SECTION



ENGINEERING  
PLANNING  
SURVEYING  
PC

307.637.6017  
1103 OLD TOWN LANE, SUITE 101  
CHEYENNE, WY 82009  
AVI@AVIPC.COM

DATE:  
3/18/2016



DRAWN BY:  
JDW

DESIGNED BY:  
JDW

CHECKED BY:  
TDC

JOB NO.:  
2-3786.15

DRAWING NO. 2 OF

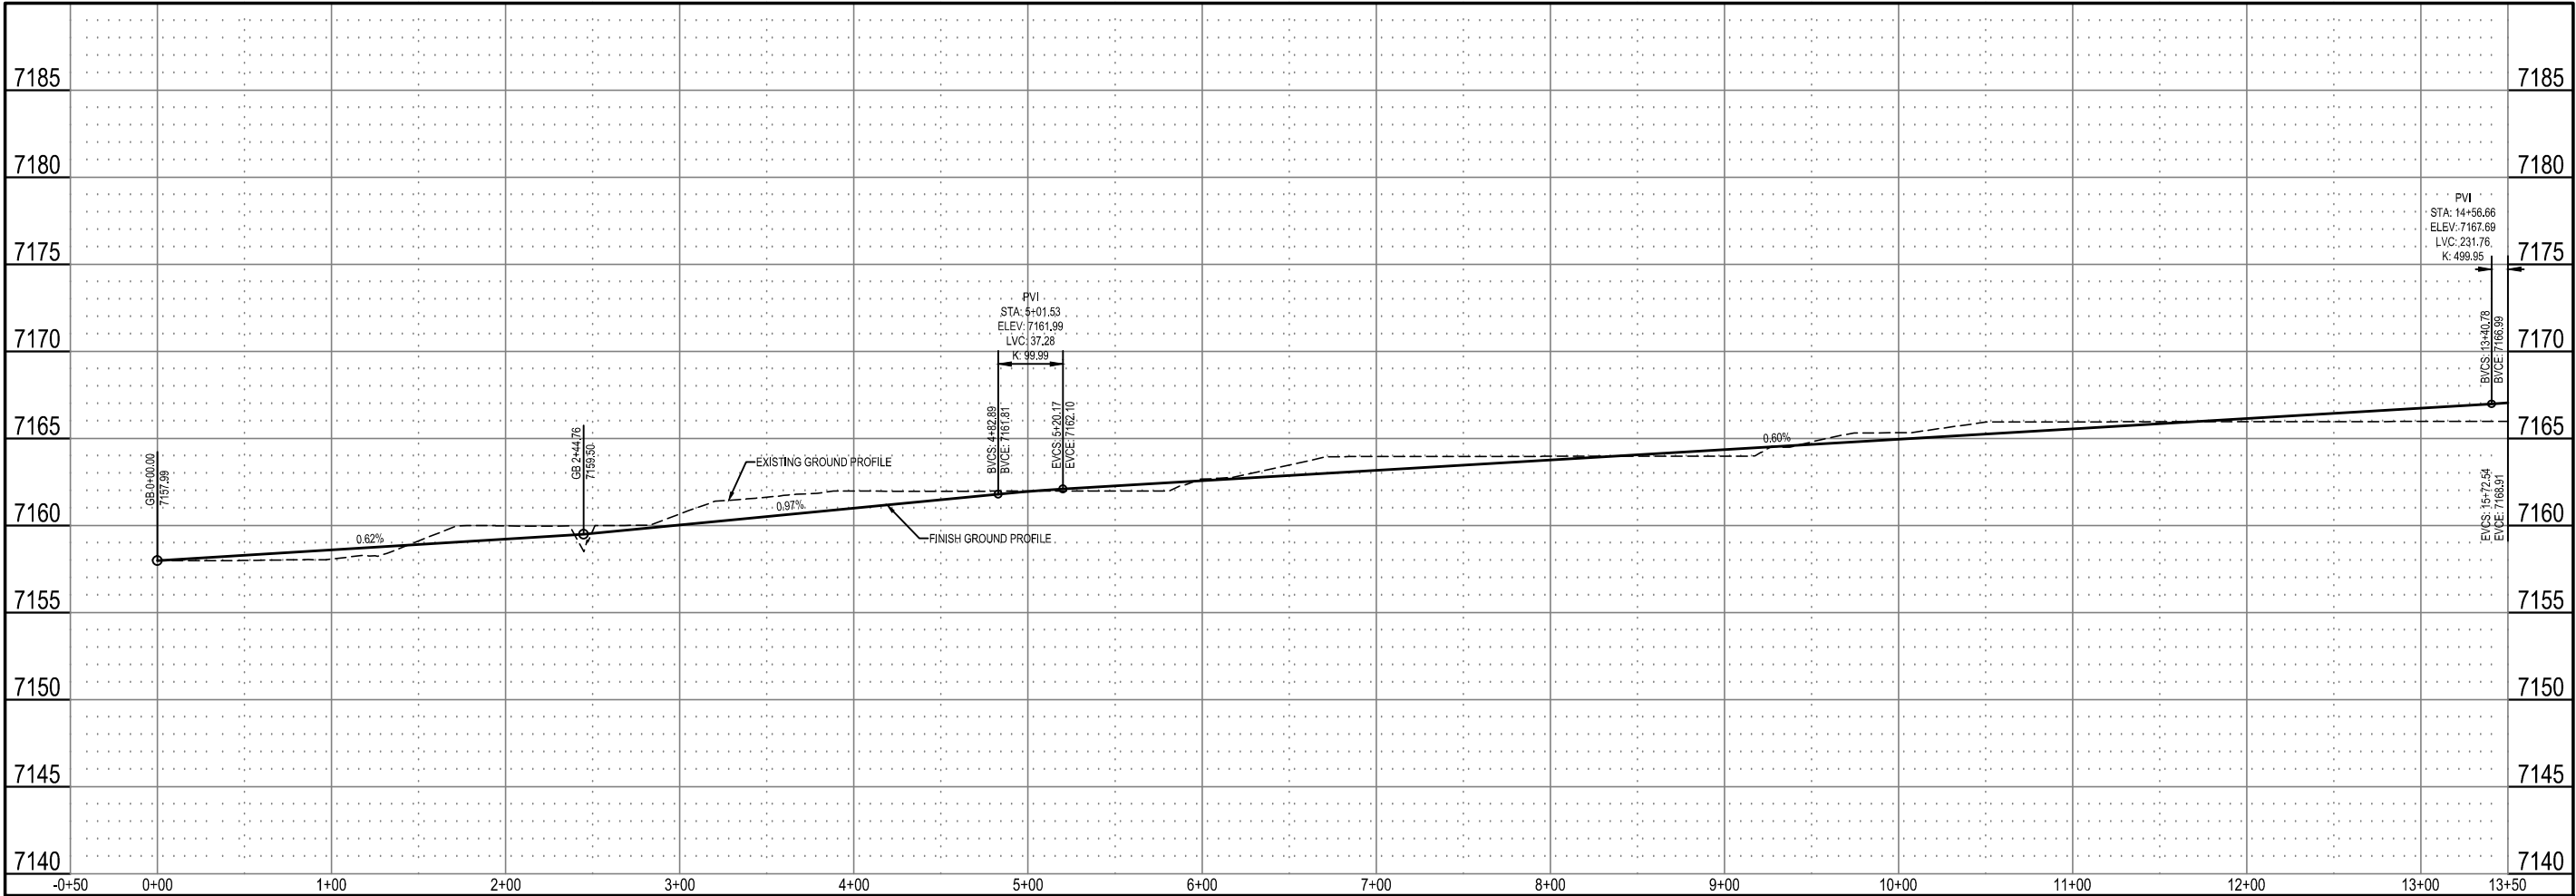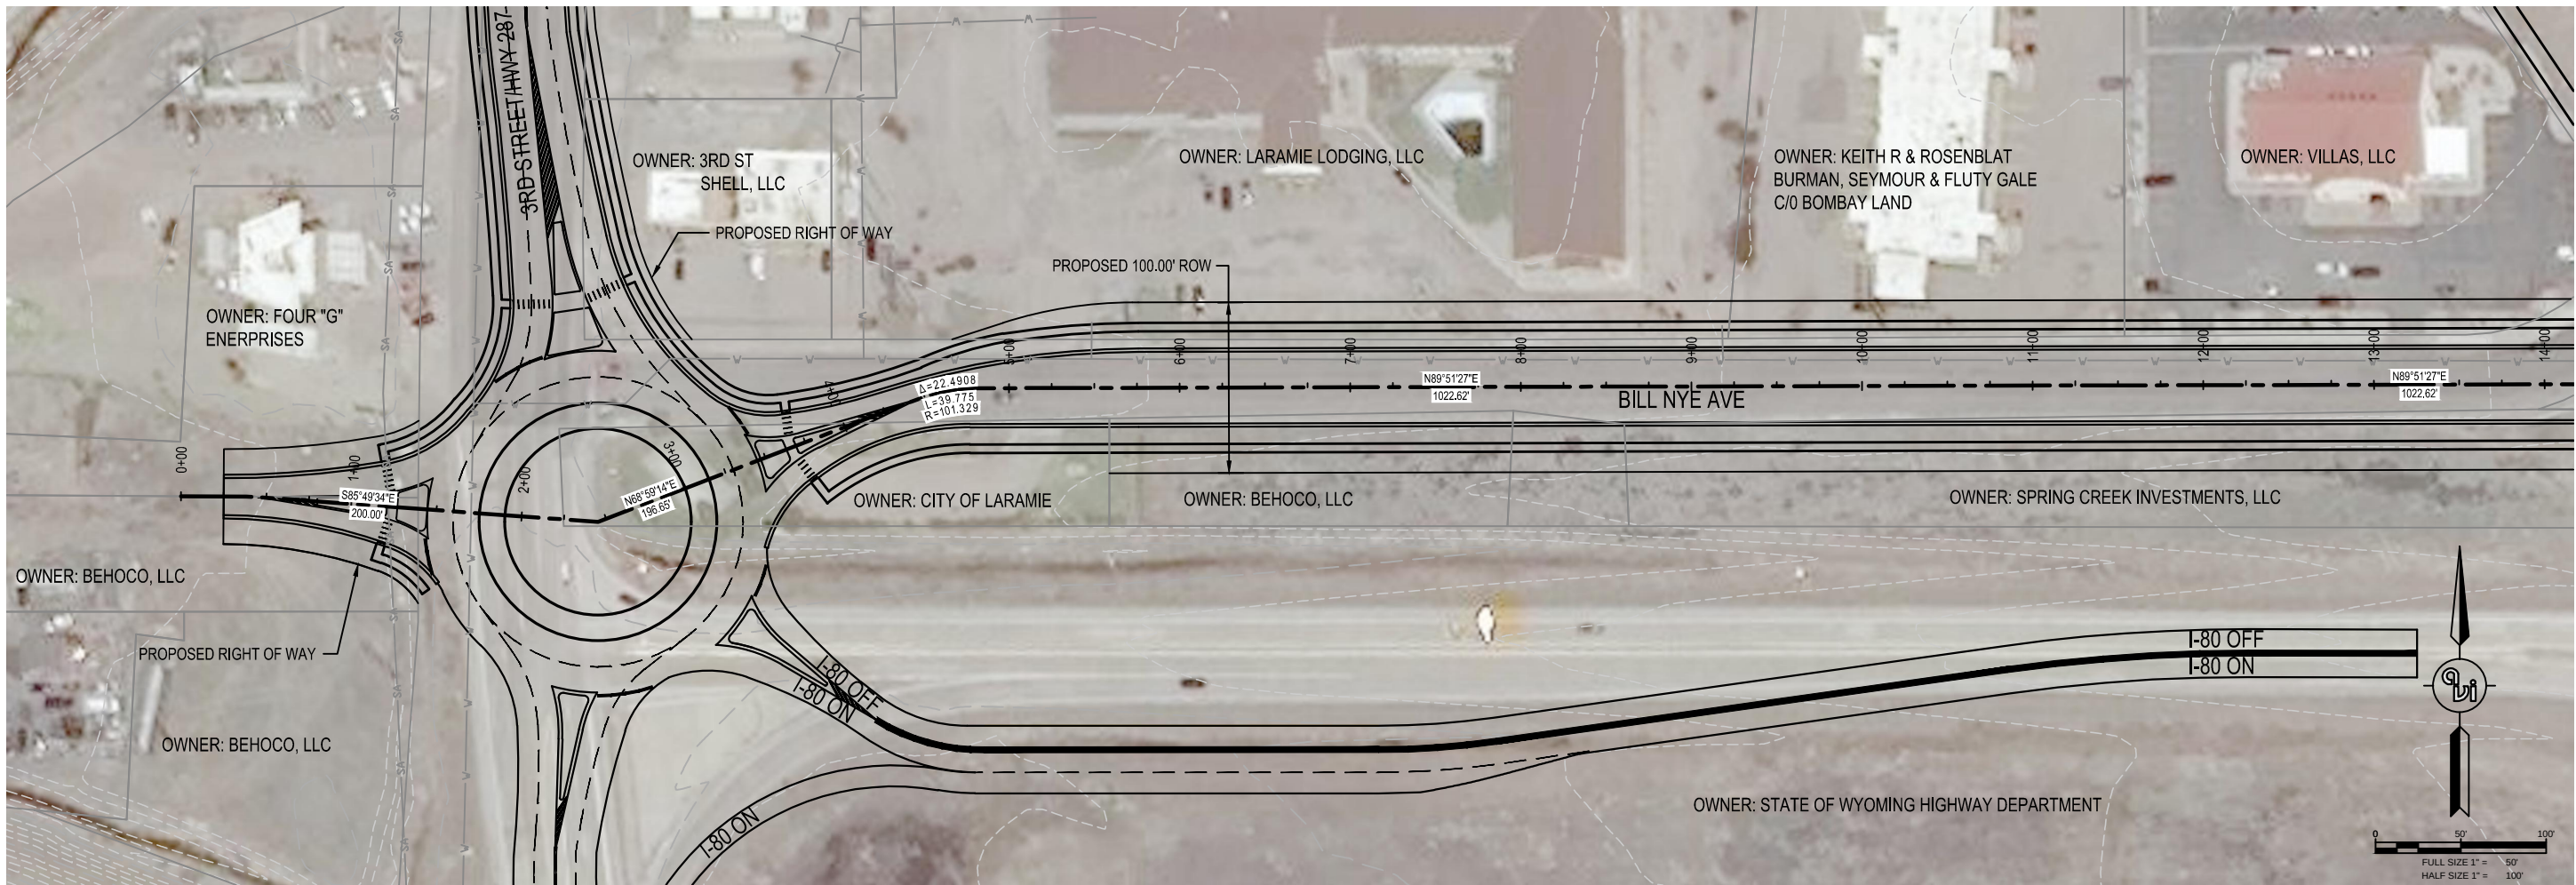

| NO. | REVISION | DATE |
|-----|----------|------|
|     |          |      |
|     |          |      |
|     |          |      |
|     |          |      |
|     |          |      |

PREPARED FOR:  
**CITY OF LARAMIE**  
**406 IVINSON ST**  
**LARAMIE, WY 82070**

PROJECT:  
**BILL NYE AVENUE CORRIDOR STUDY**

DRAWING TITLE:  
**BILL NYE AVENUE PLAN & PROFILE**

**Engineering Planning Surveying**  
307.637.6817  
1103 OLD TOWN LANE, SUITE 101  
CHEYENNE, WY 82009  
AVI@AVIPC.COM

DATE:  
**3/18/2016**



DRAWN BY:  
**JDW**

DESIGNED BY:  
**JDW**

CHECKED BY:  
**TDC**

JOB NO.:  
**2-3786.15**

DRAWING NO. **3** OF

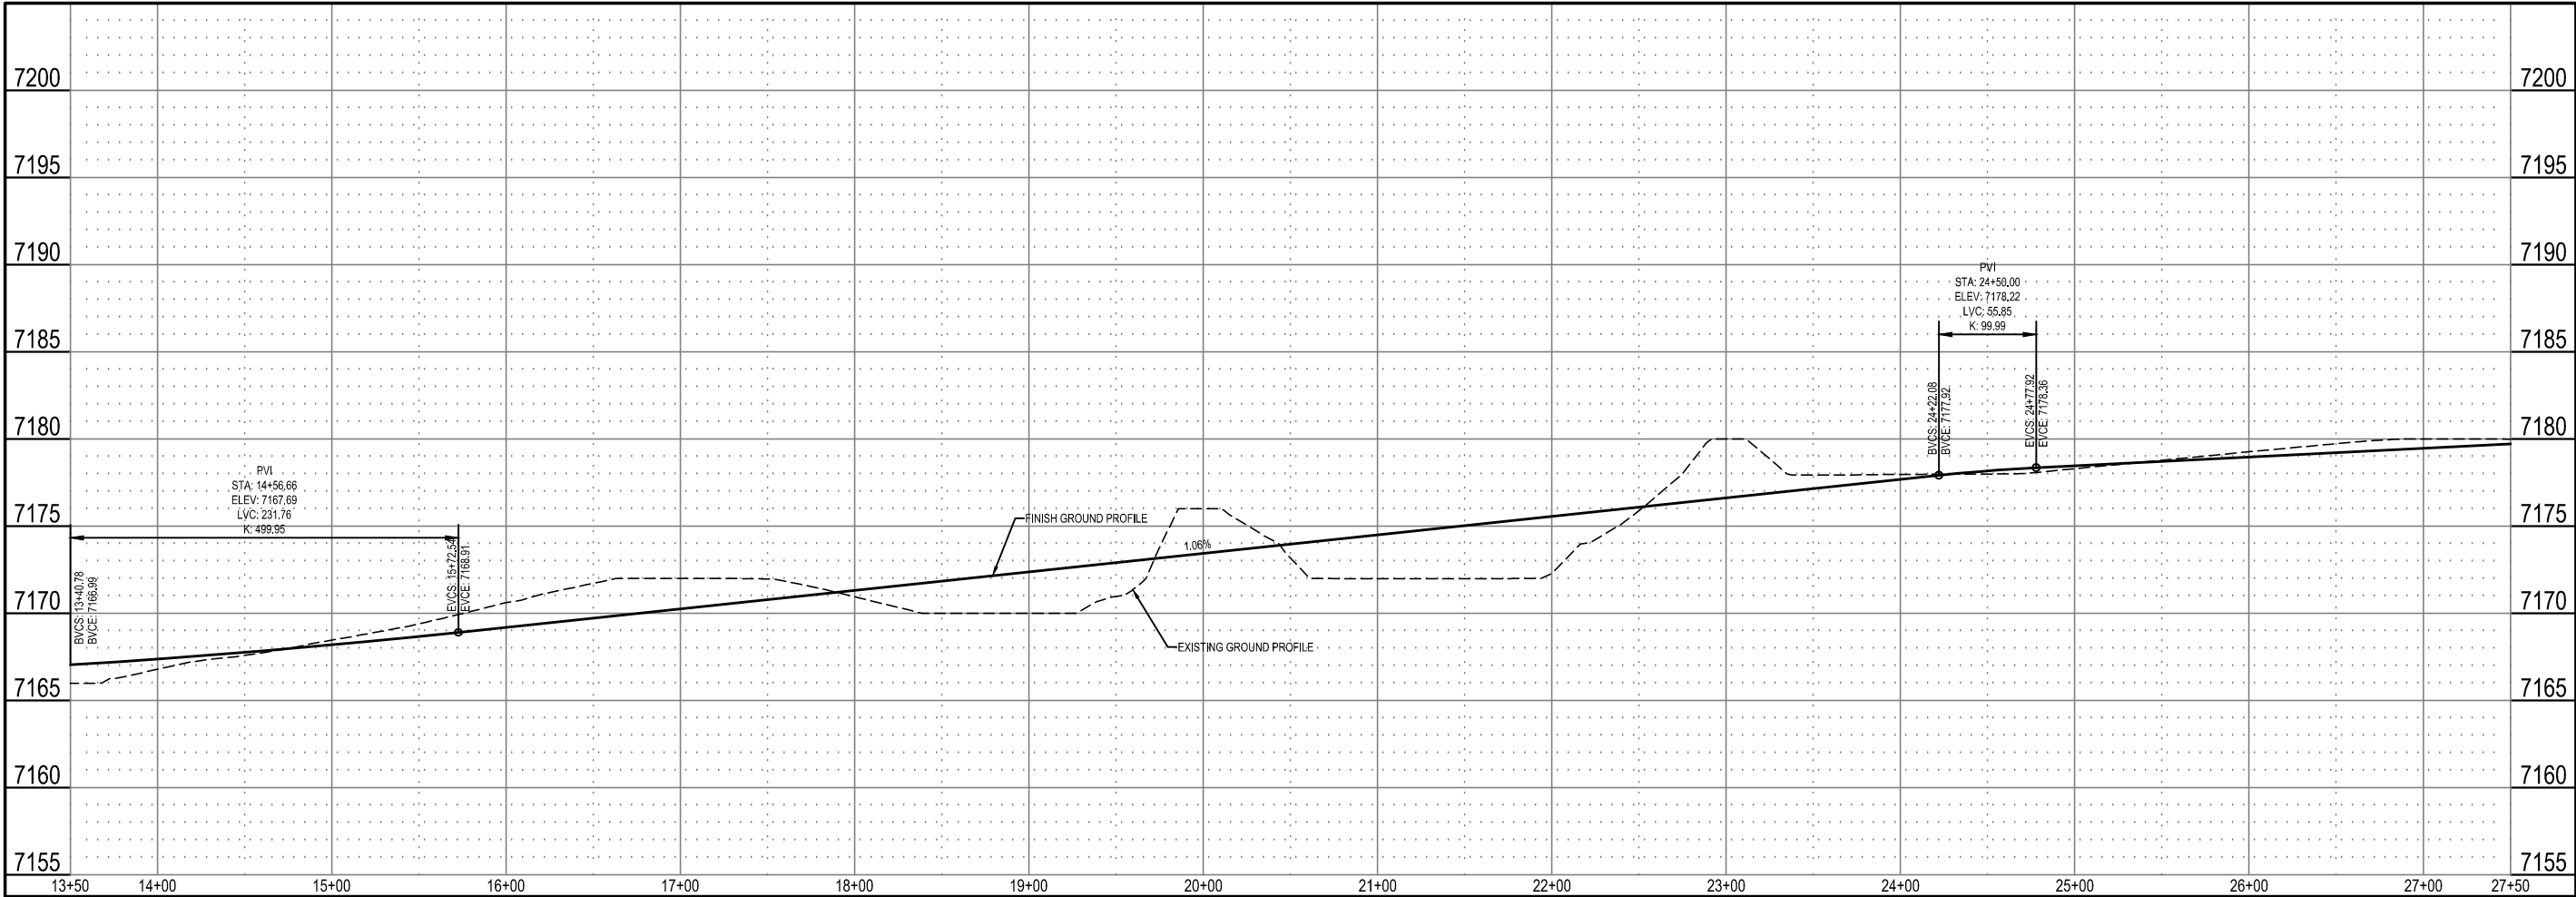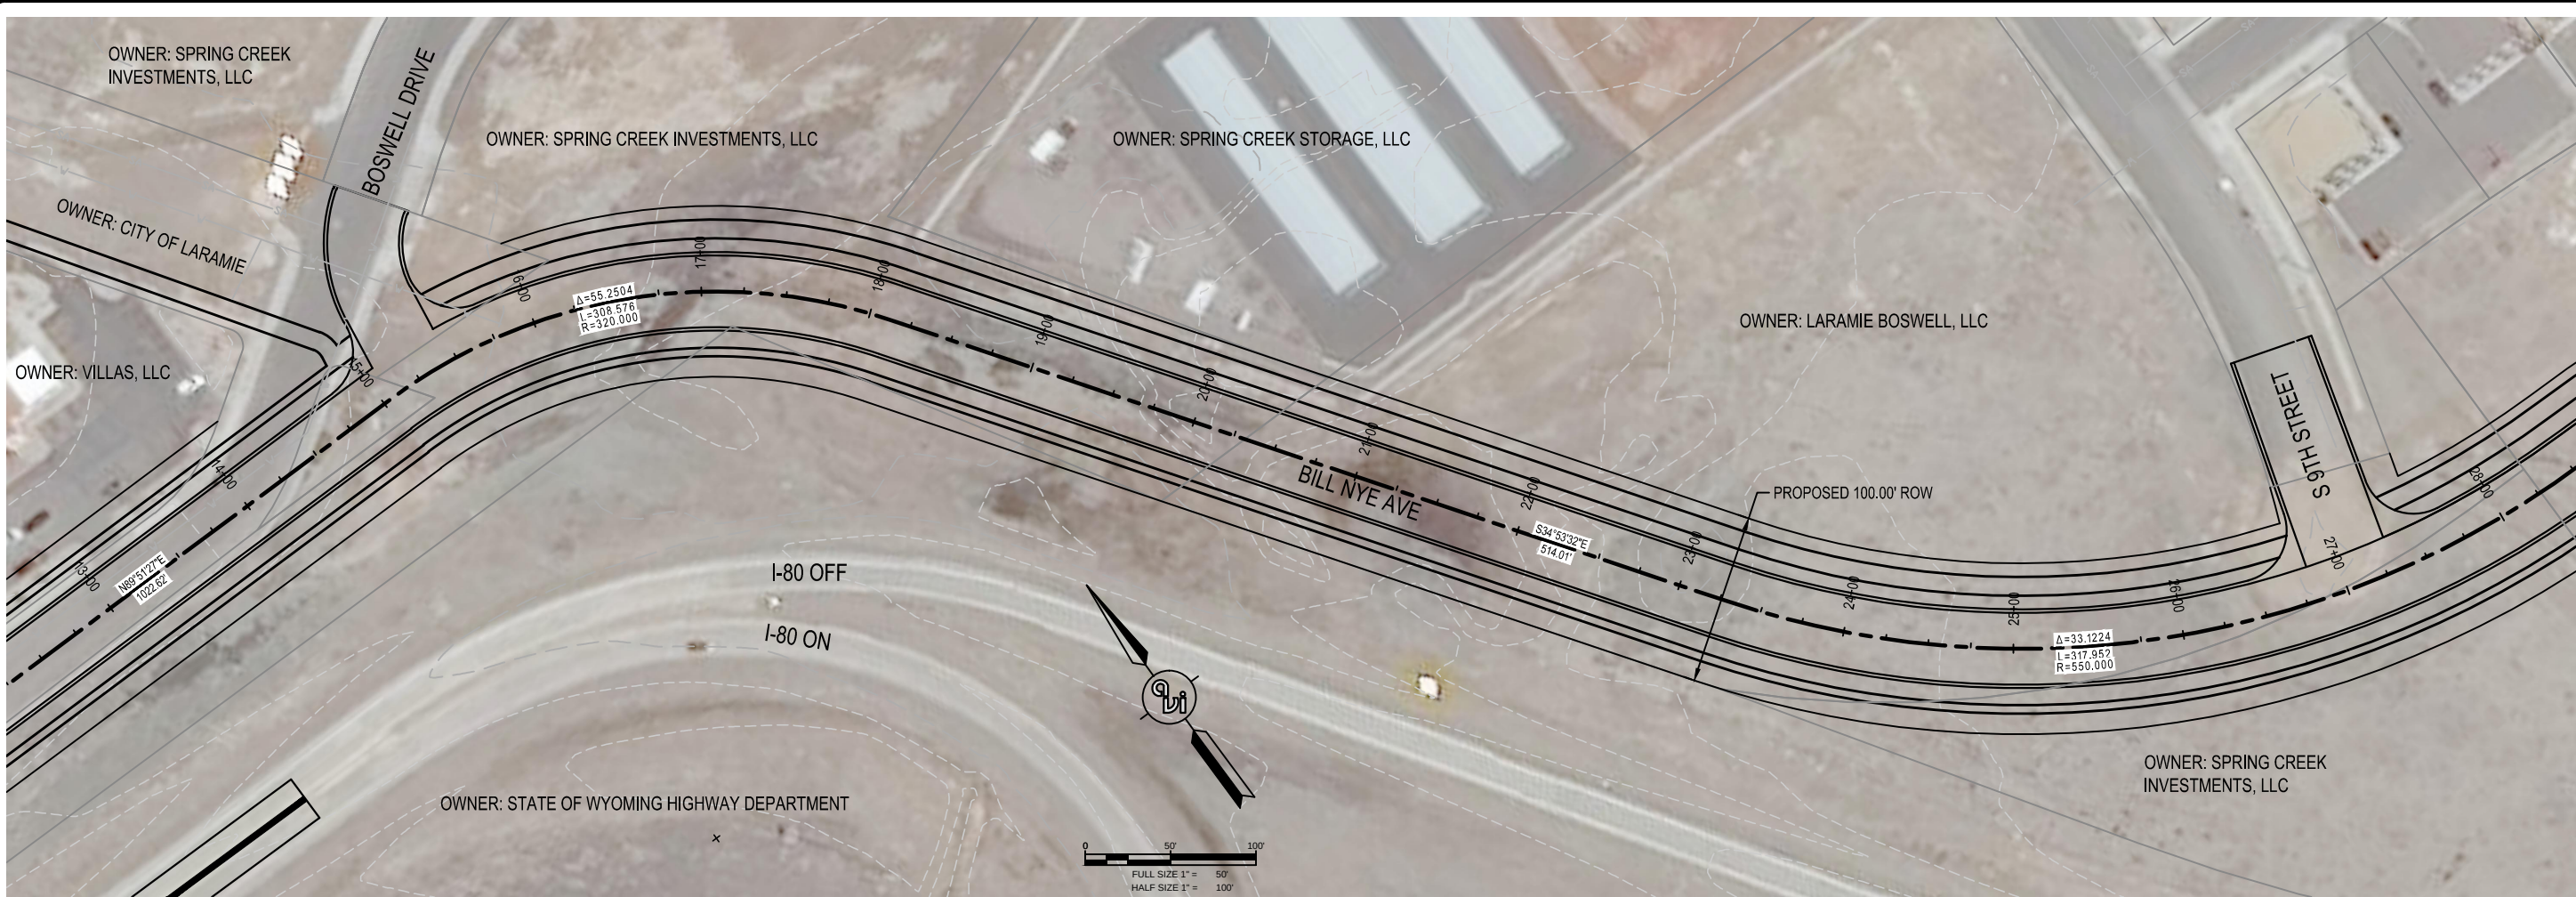

H:\3786\_BILL NYE\DESIGN\3786\_DESIGN.dwg Mar 18, 2016 - 3:31pm Jason

| NO. | REVISION | DATE |
|-----|----------|------|
|     |          |      |
|     |          |      |
|     |          |      |
|     |          |      |
|     |          |      |

PREPARED FOR:  
**CITY OF LARAMIE**  
**406 IVINSON ST**  
**LARAMIE, WY 82070**

PROJECT:  
**BILL NYE AVENUE CORRIDOR STUDY**

DRAWING TITLE:  
**BILL NYE AVENUE PLAN & PROFILE**





ENGINEERING  
PLANNING  
SURVEYING  
PC

307.637.6817  
1103 OLD TOWN LANE, SUITE 101  
CHEYENNE, WY 82009  
AVI@AVIPC.COM

|                     |
|---------------------|
| DATE:<br>3/18/2016  |
| DRAWN BY:<br>JDW    |
| DESIGNED BY:<br>JDW |
| CHECKED BY:<br>TDC  |

JOB NO.:  
**2-3786.15**

DRAWING NO. **4** OF

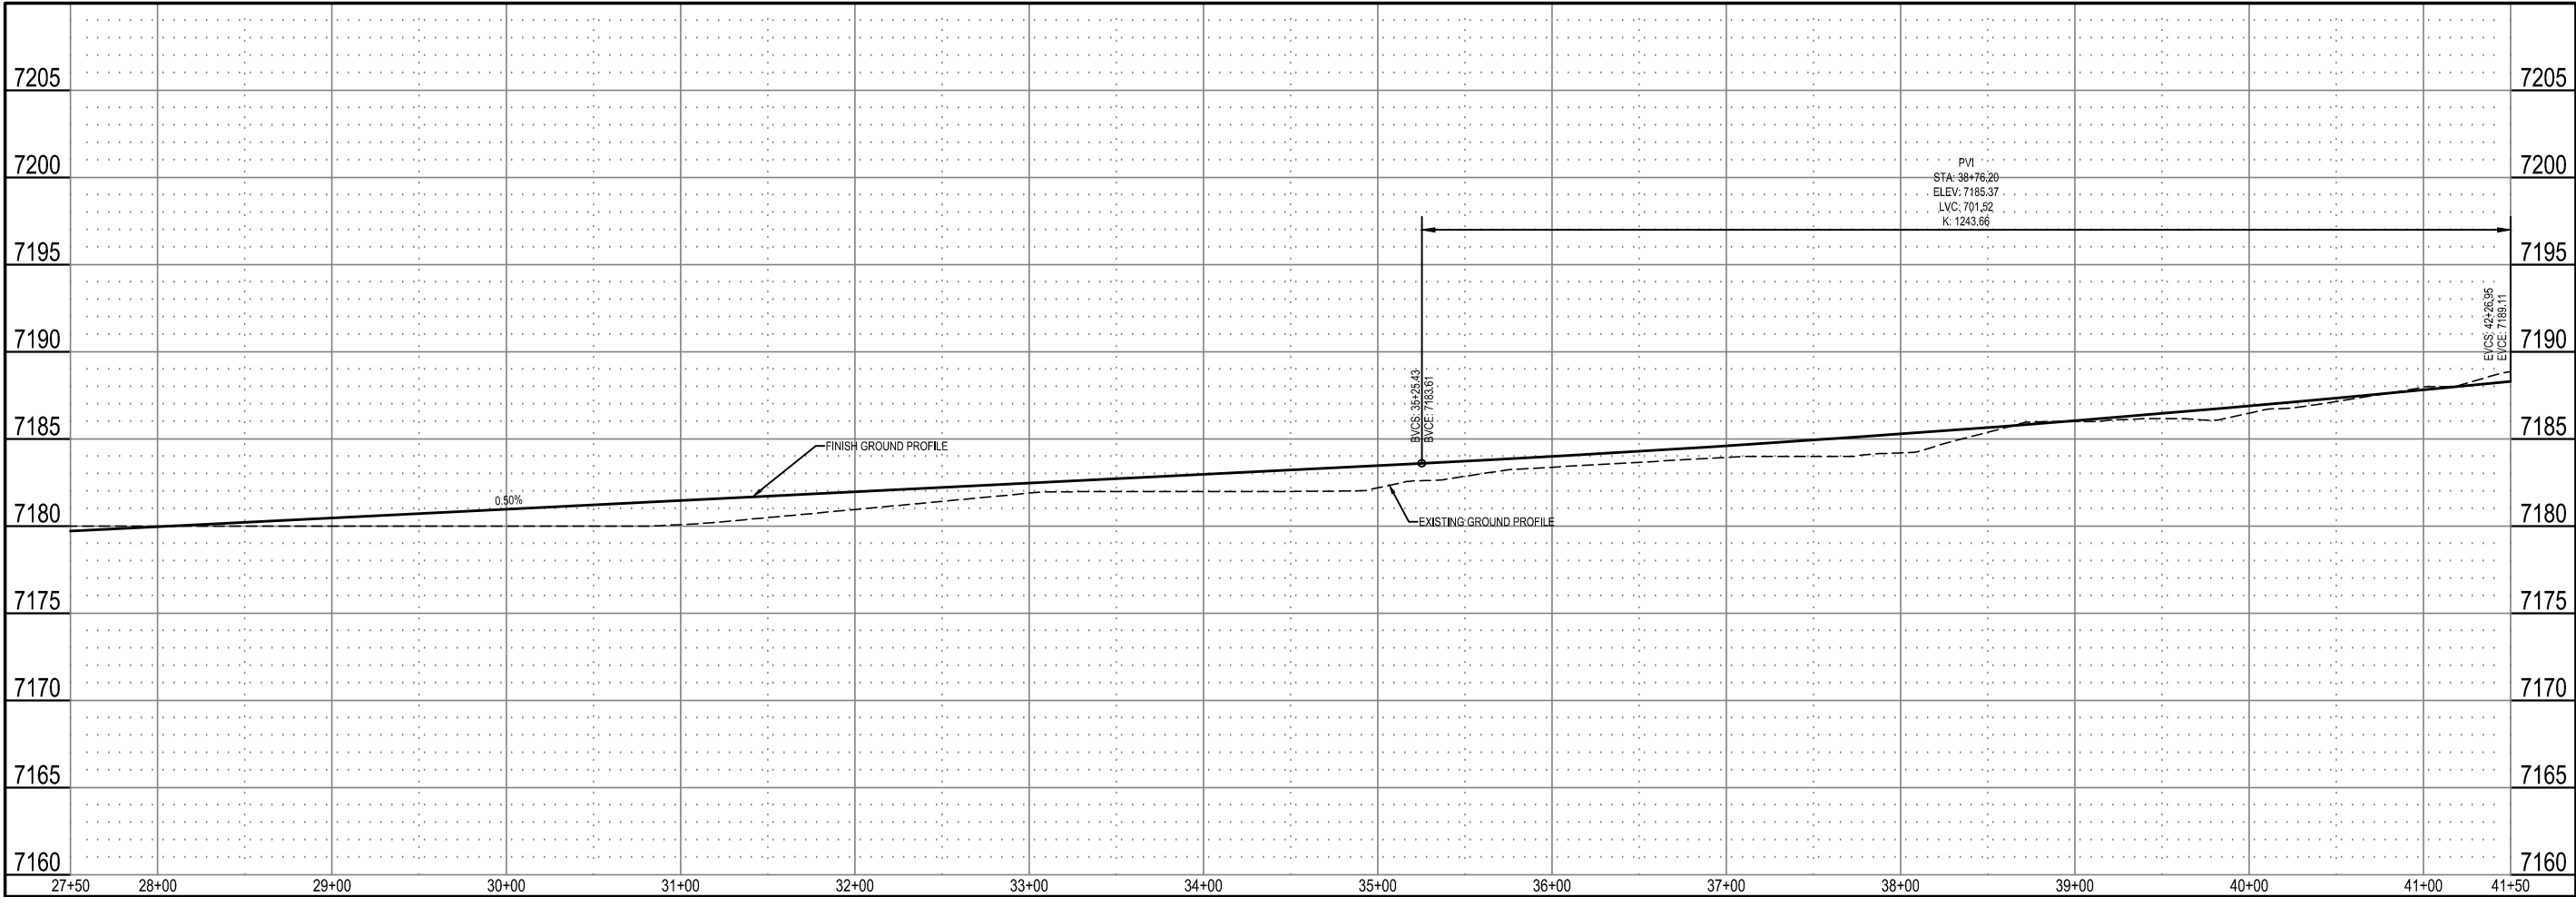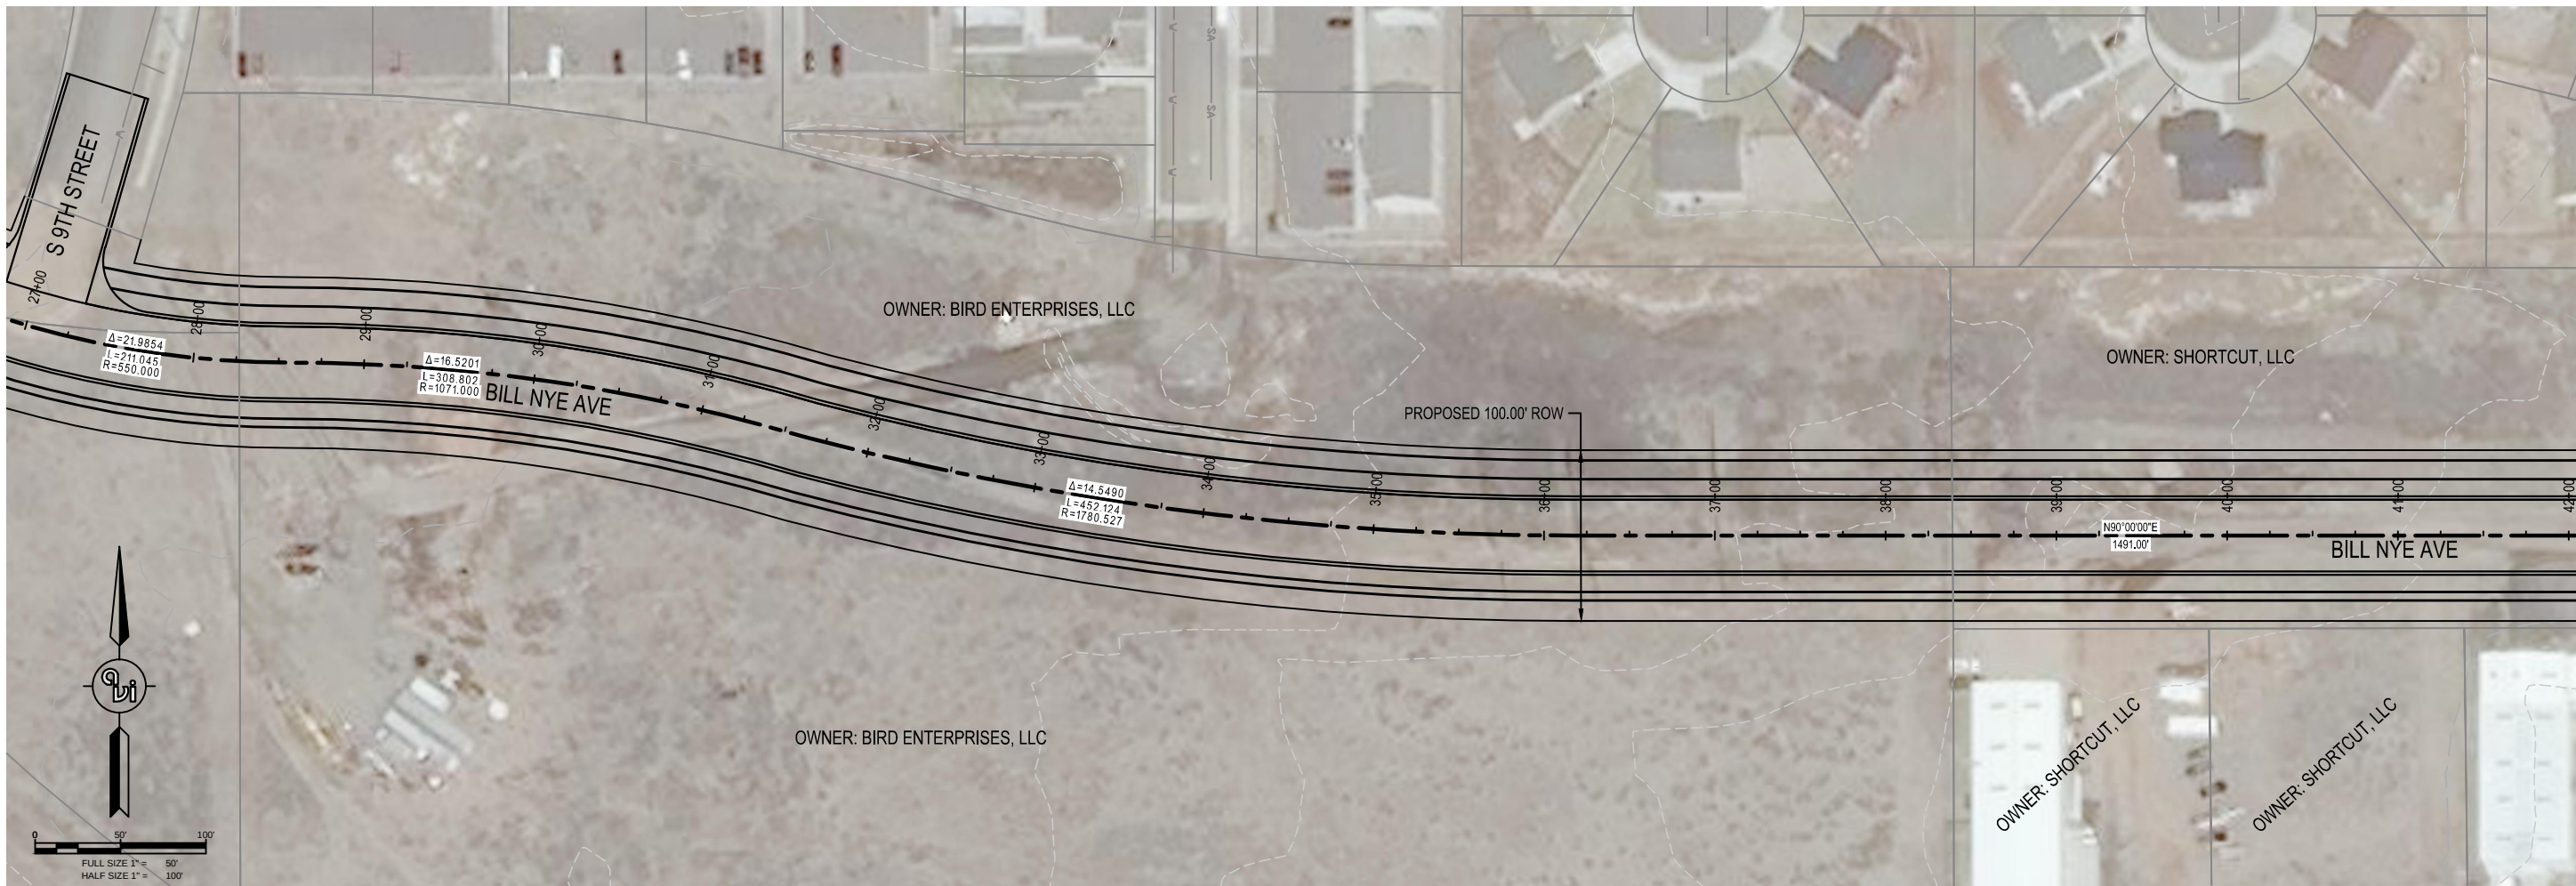

| NO. | REVISION | DATE |
|-----|----------|------|
|     |          |      |
|     |          |      |
|     |          |      |
|     |          |      |
|     |          |      |

PREPARED FOR:  
CITY OF LARAMIE  
406 IVINSON ST  
LARAMIE, WY 82070

PROJECT:  
BILL NYE AVENUE CORRIDOR STUDY

DRAWING TITLE:  
BILL NYE AVENUE PLAN & PROFILE



ENGINEERING  
PLANNING  
SURVEYING  
INC.

307.637.6817  
1103 OLD TOWN LANE, SUITE 101  
CHEYENNE, WY 82009  
AVI@AVIPC.COM

DATE:  
3/18/2016

DRAWN BY:  
JDW



DESIGNED BY:  
JDW

CHECKED BY:  
TDC

JOB NO.:  
2-3786.15

DRAWING NO. 5 OF

H:\3786\_BILL NYE AVENUE\3786\_DESIGN.dwg Mar 18, 2016 3:35pm jelson

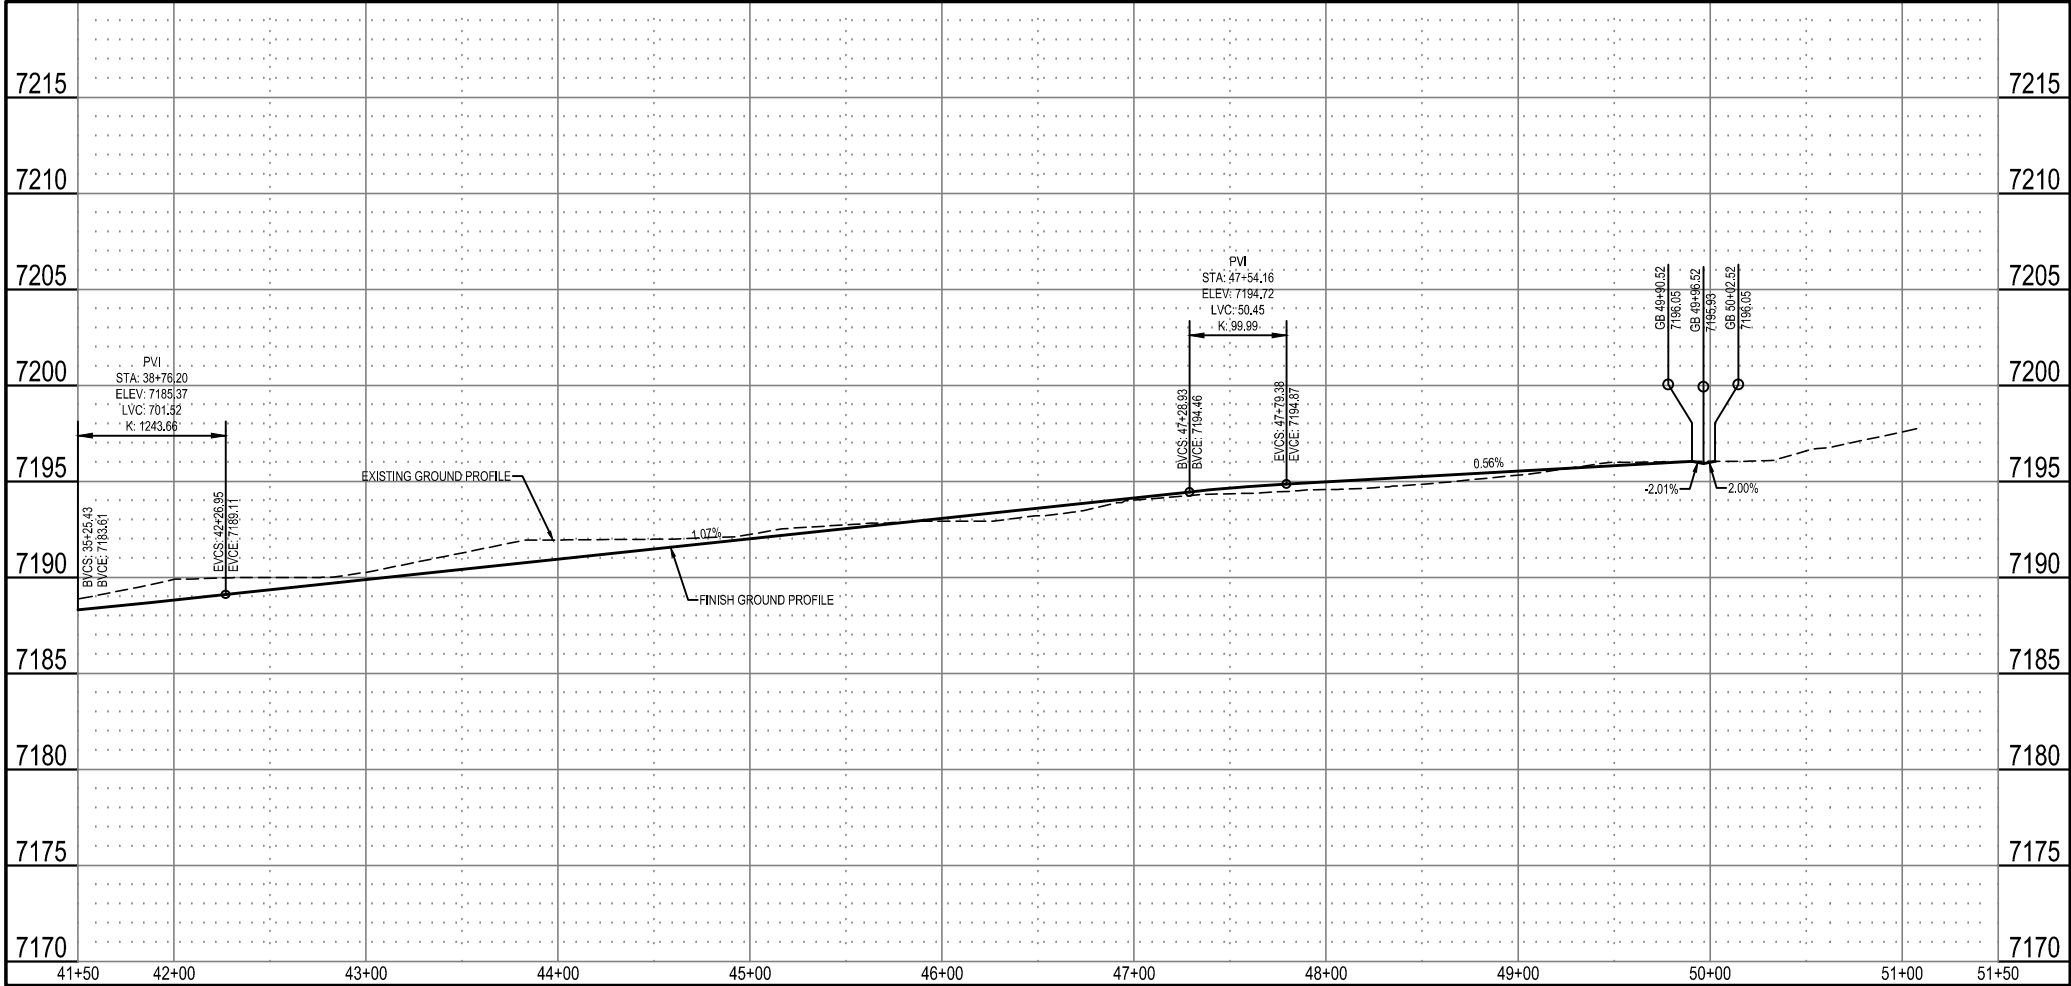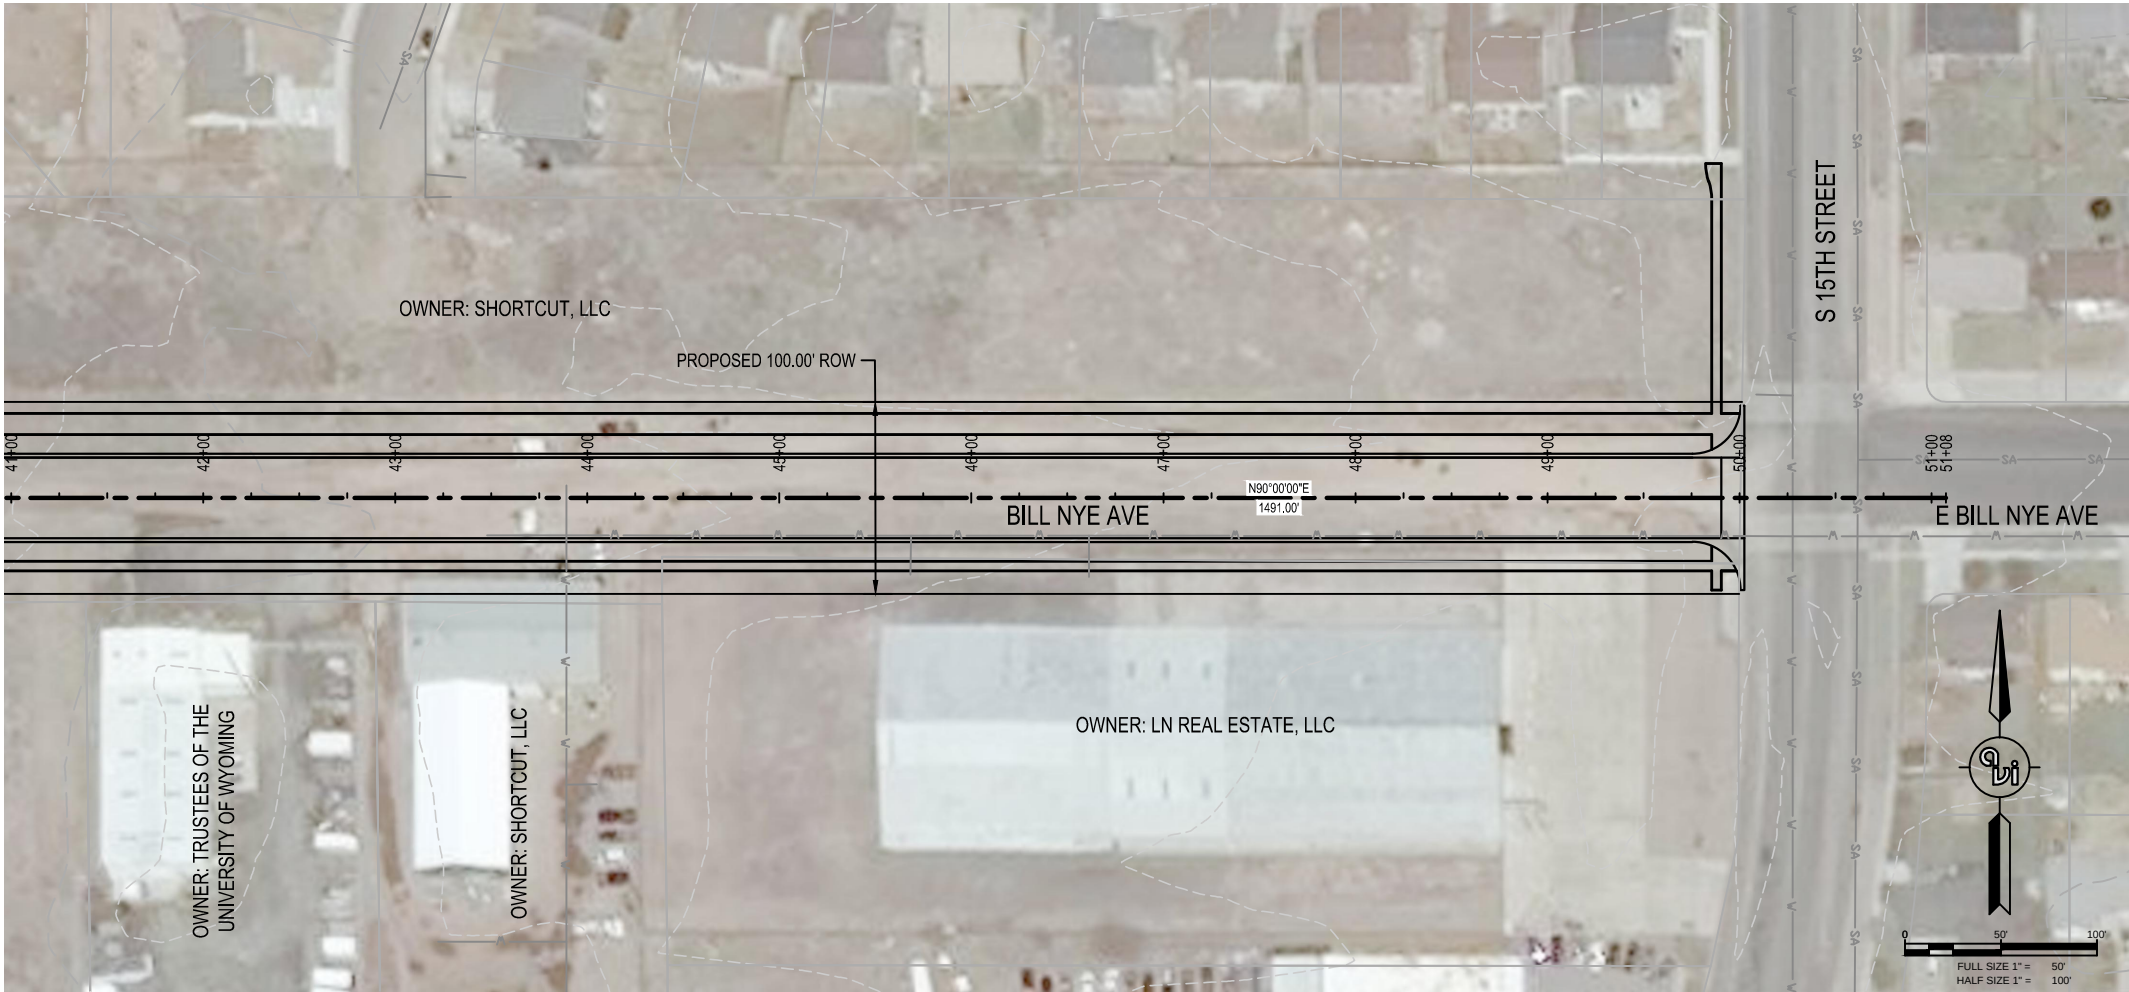

| NO. |  | REVISION |  | DATE |  |
|-----|--|----------|--|------|--|
|     |  |          |  |      |  |
|     |  |          |  |      |  |
|     |  |          |  |      |  |
|     |  |          |  |      |  |

PREPARED FOR:  
**CITY OF LARAMIE**  
406 IVINSON ST  
LARAMIE, WY 82070

PROJECT:  
**BILL NYE AVENUE CORRIDOR STUDY**

DRAWING TITLE:  
**BILL NYE AVENUE PLAN & PROFILE**



307.637.6817  
1103 OLD TOWN LANE, SUITE 101  
CHEYENNE, WY 82009  
AVI@AVIPC.COM

DATE:  
3/18/2016



DRAWN BY:  
JDW

DESIGNED BY:  
JDW

CHECKED BY:  
TDC

JOB NO.:  
2-3786.15

DRAWING NO. **6** OF

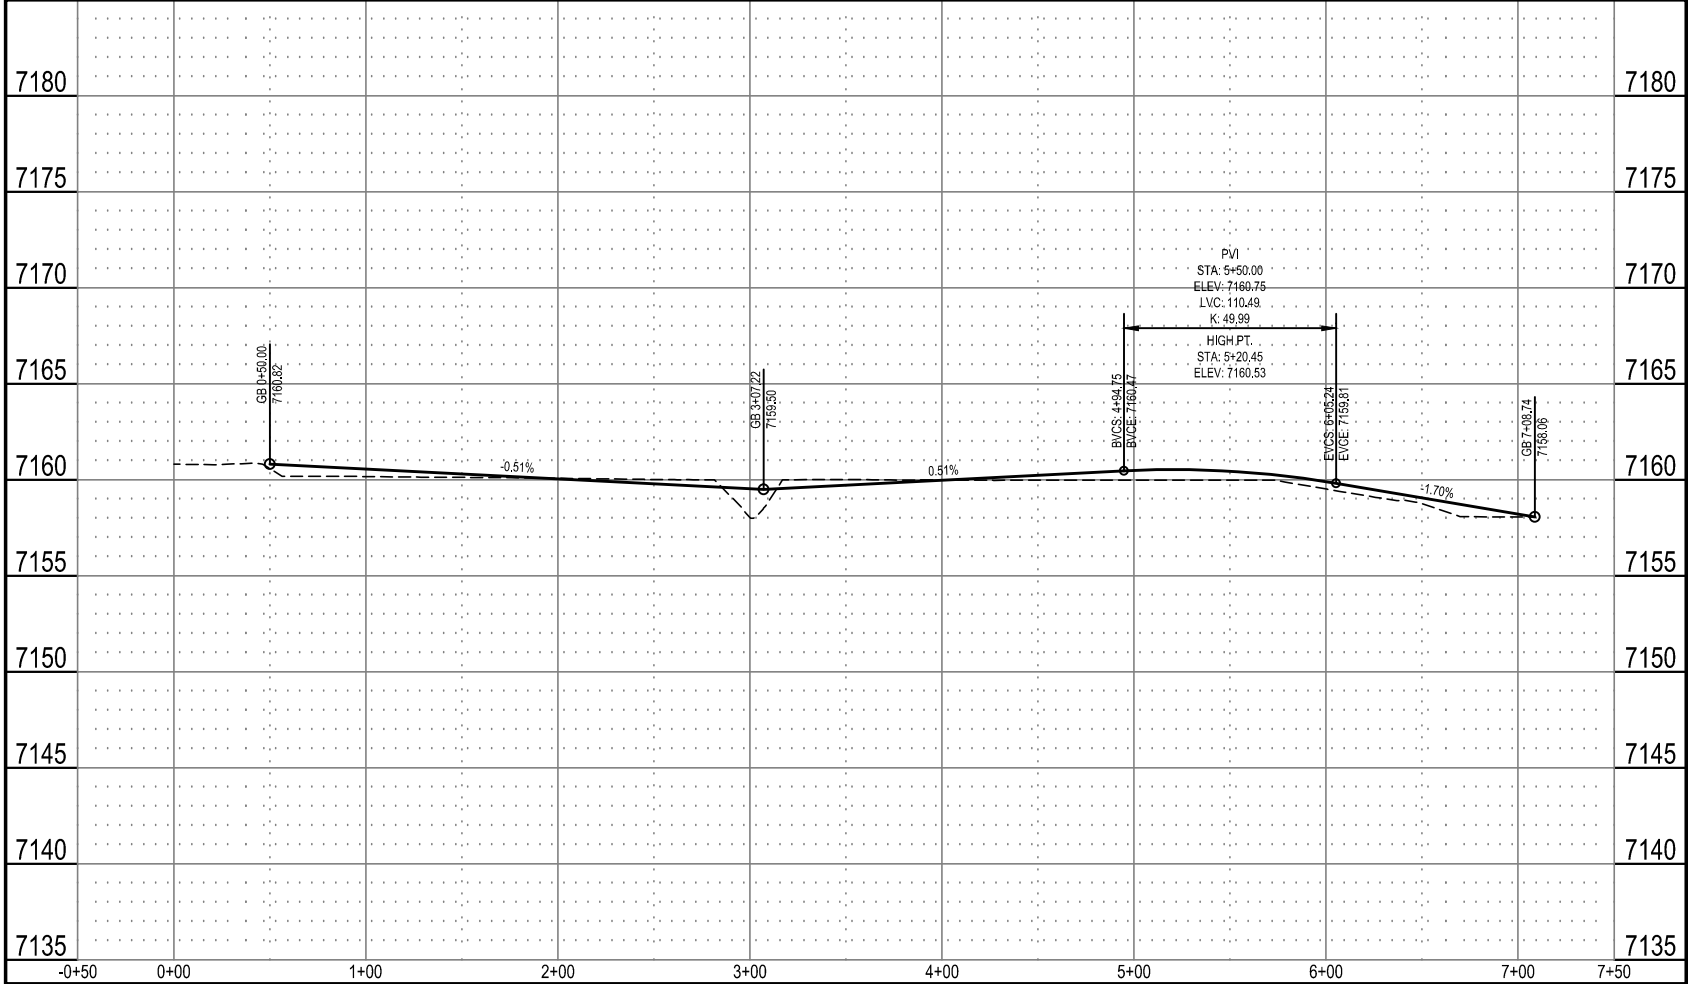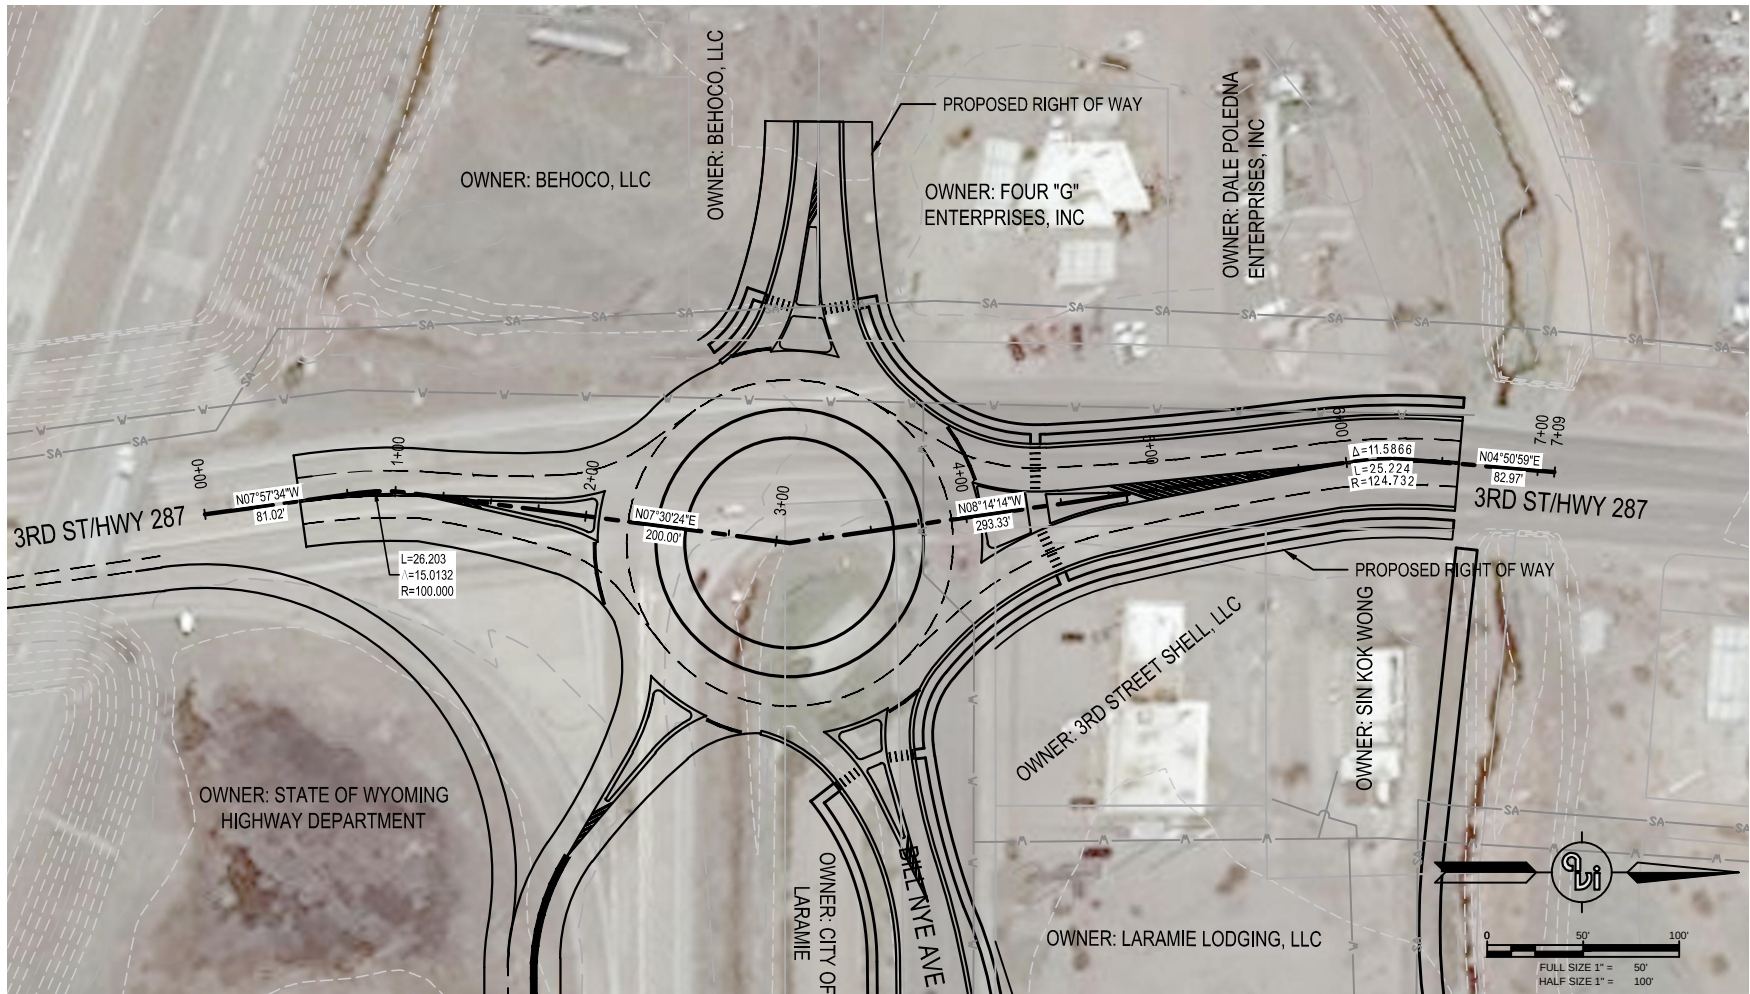

H:\3786\_BILL NYE DESIGN\3786 DESIGN.dwg Mar 18, 2016 3:48pm jelson

|          |  |
|----------|--|
| DATE     |  |
| REVISION |  |
| NO.      |  |

PREPARED FOR:  
CITY OF LARAMIE  
406 IVINSON ST  
LARAMIE, WY 82070

PROJECT:  
BILL NYE AVENUE CORRIDOR STUDY

DRAWING TITLE:  
3RD STREET PLAN & PROFILE



307.637.6817  
1103 OLD TOWN LANE, SUITE 101  
CHEYENNE, WY 82009  
AVI@AVIPC.COM

DATE:  
3/18/2016

DRAWN BY:  
JDW

DESIGNED BY:  
JDW

CHECKED BY:  
TDC

JOB NO.:  
2-3786.15

DRAWING NO. 7 OF