
This drawing and its contents remain the © Copyright of Aberdeen City Council

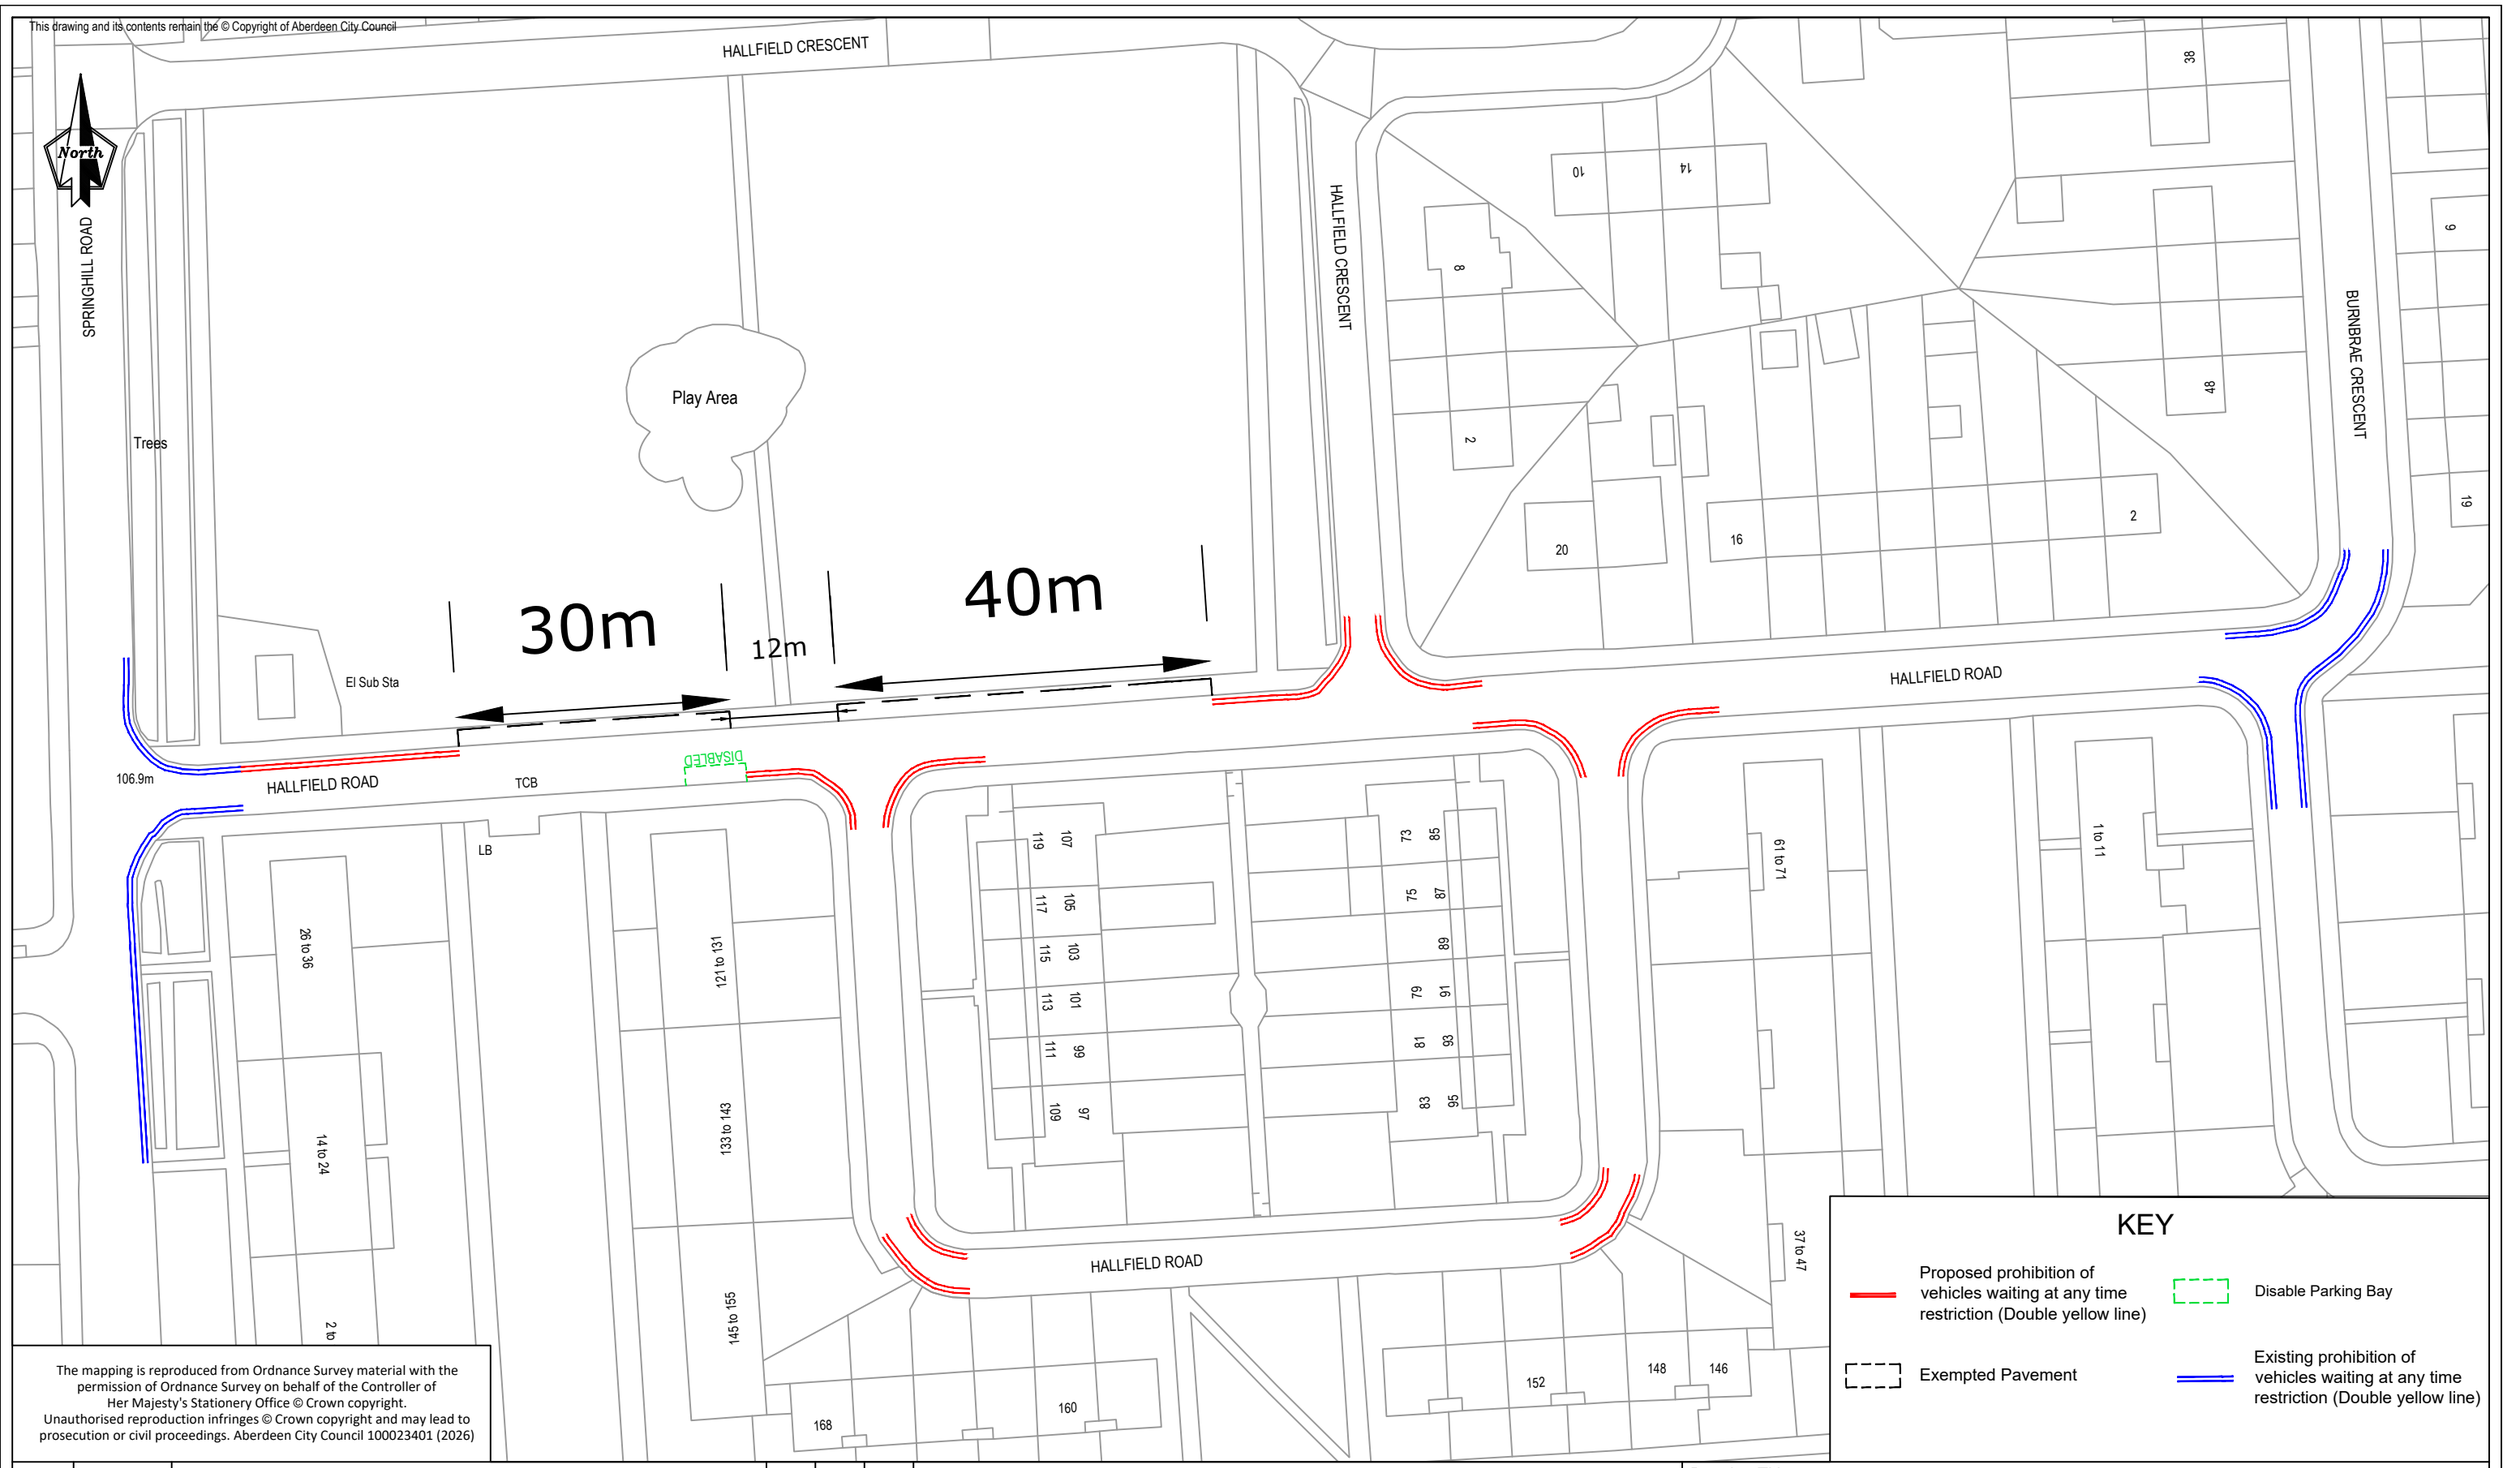

The mapping is reproduced from Ordnance Survey material with the permission of Ordnance Survey on behalf of the Controller of Her Majesty's Stationery Office © Crown copyright. Unauthorised reproduction infringes © Crown copyright and may lead to prosecution or civil proceedings. Aberdeen City Council 100023401 (2026)

KEY

- Proposed prohibition of vehicles waiting at any time restriction (Double yellow line)
- Disable Parking Bay
- Exempted Pavement
- Existing prohibition of vehicles waiting at any time restriction (Double yellow line)

Rev	Date	Details	Orig	Chk'd	App'd
0	xx/xx/26	ISSUED FOR	XX	XX	XX

Client: ABERDEEN CITY COUNCIL

Project: TRAFFIC MANAGEMENT

City Regeneration and Environment
Operations
Traffic Management and Road Safety

Business Hub 4, Ground Floor North, Marischal College,
Broad Street, Aberdeen AB10 1AB
General Enquiries Telephone: 01224 069516

Drawing Title: Transport (Scotland) Act 2019 ACC (Pavement Parking Exemption) Order 202x / The ACC (Hallfield Road, Aberdeen) (Prohibition Of Waiting) Order 202x

Originator	Checked	Approved	Date	Project No	Scale	Size
TO			19.01.26			A3

Drawing No.	SHT No.	Revision
		0