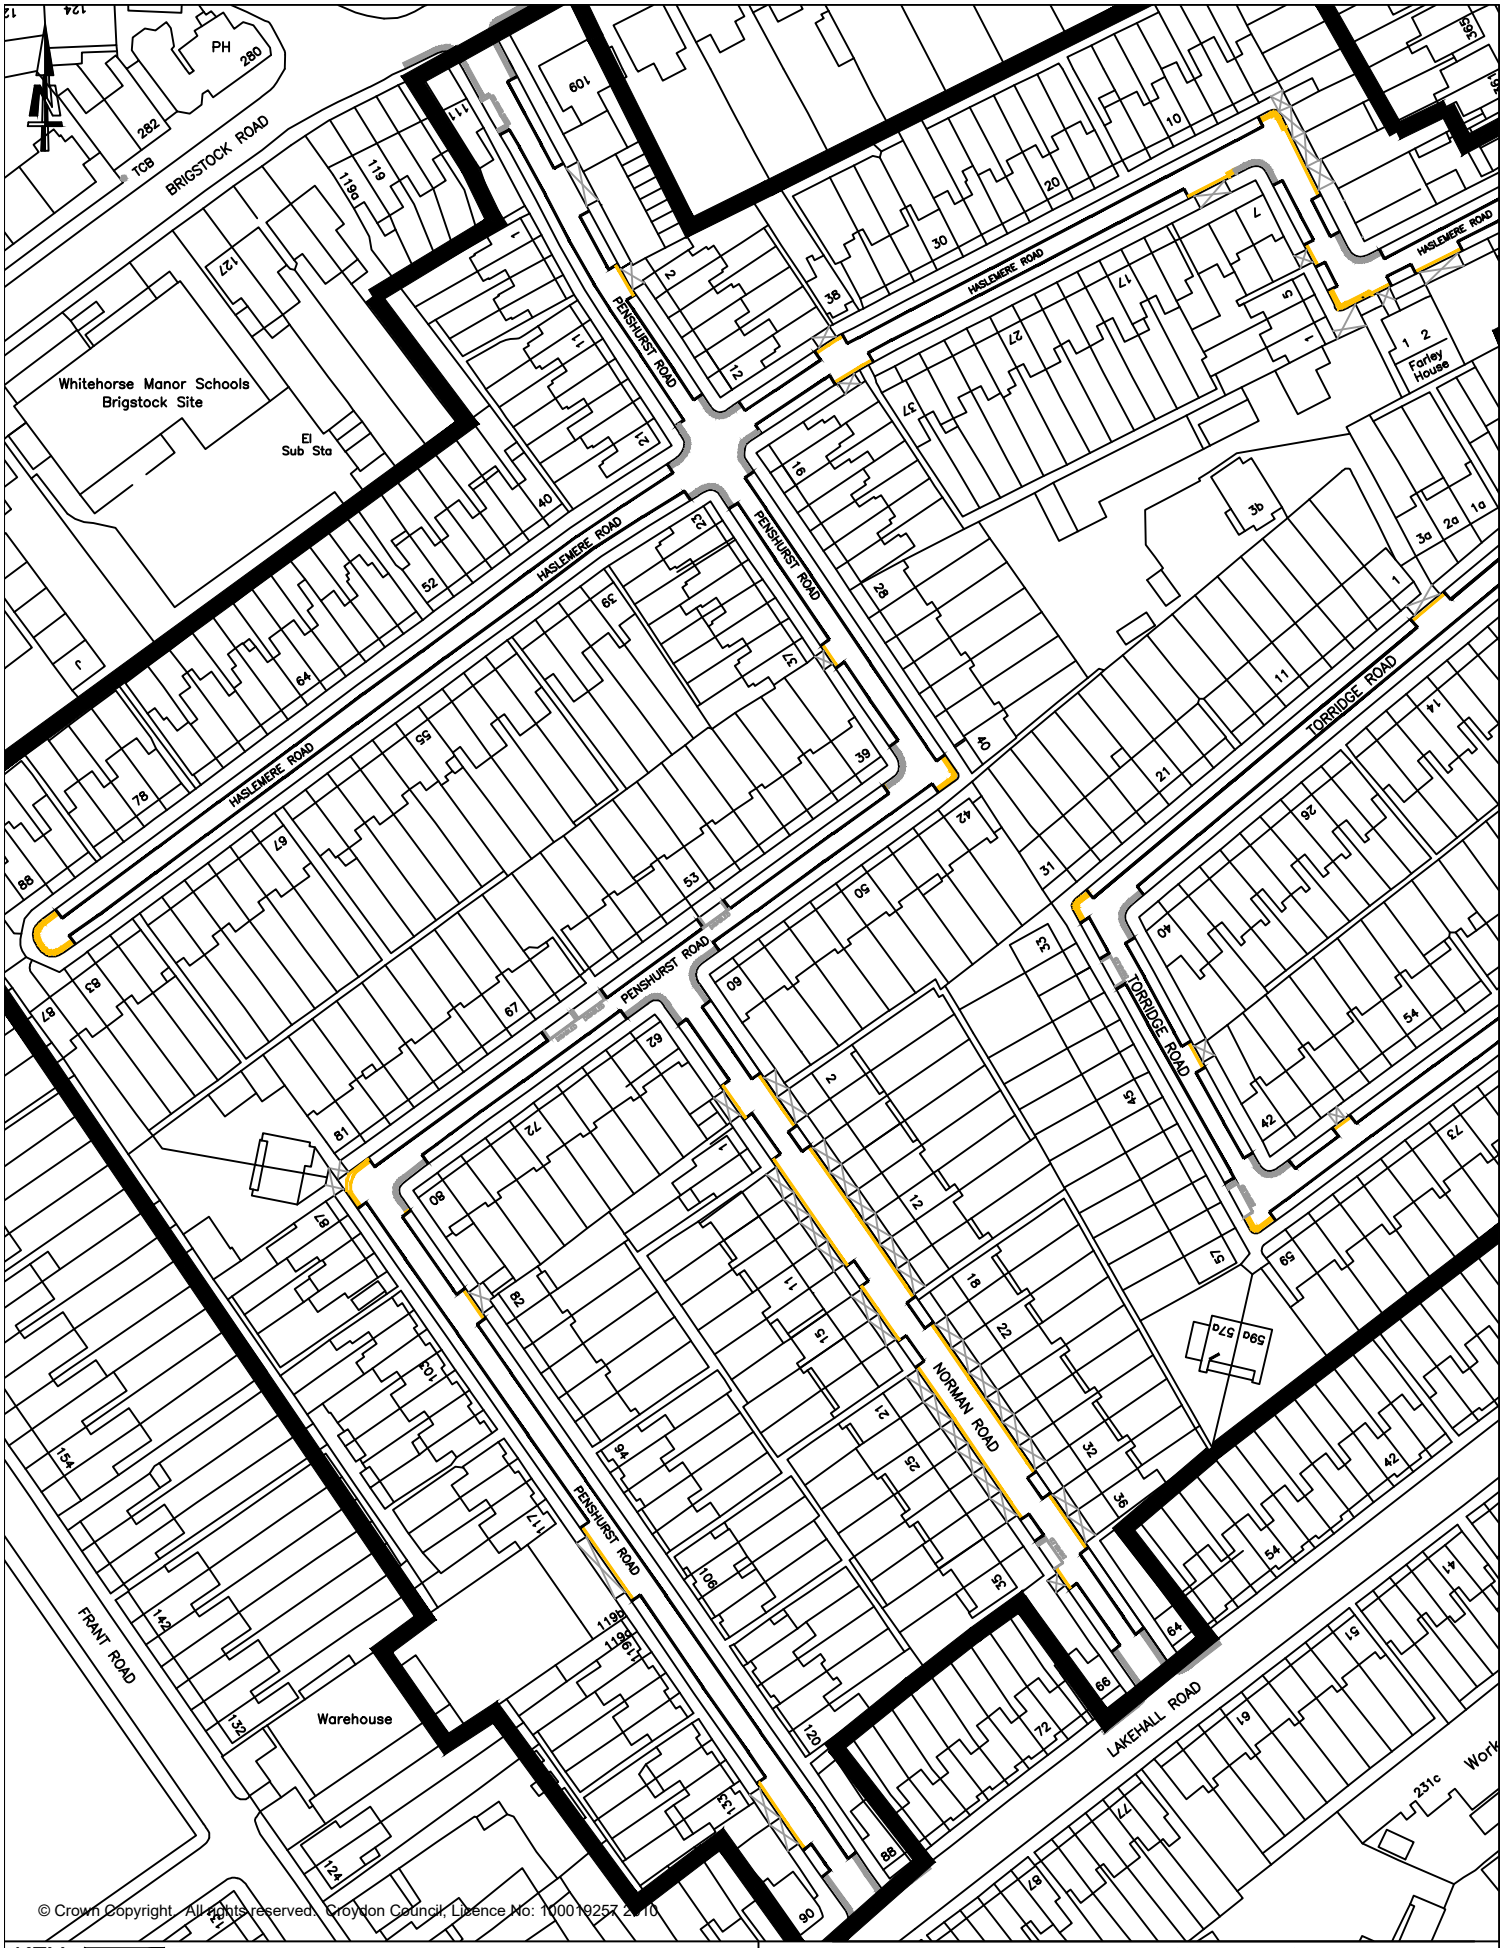


© Crown Copyright. All rights reserved. Croydon Council, Licence No: 100019257 2010

KEY:

- Proposed Shared Use Parking Bay.
- Proposed Single Yellow Line Waiting Restriction.
- Proposed Double Yellow Lines Waiting Restrictions.
- Existing Single Yellow Line Waiting Restriction.
- Existing Double Yellow Lines Waiting Restrictions.
- Existing Disabled Bay. (DISABLED)
- Proposed Controlled Parking Zone Boundary.

CROYDON COUNCIL

JOB TITLE:

PENSHURST ROAD - PROPOSED CPZ DESIGN DETAIL

DESIGN & COMMISSIONING TEAM,
PLACE DIRECTORATE.

Head of Highways & Traffic - Oscar Akintoye

PARKING DESIGN TEAM

Scale.	Drawn	Checked	Rev.
NTS	HW	DW	A

Date. July 2026

Drawing Ref. PD - HW - PENSHURST RD - 01