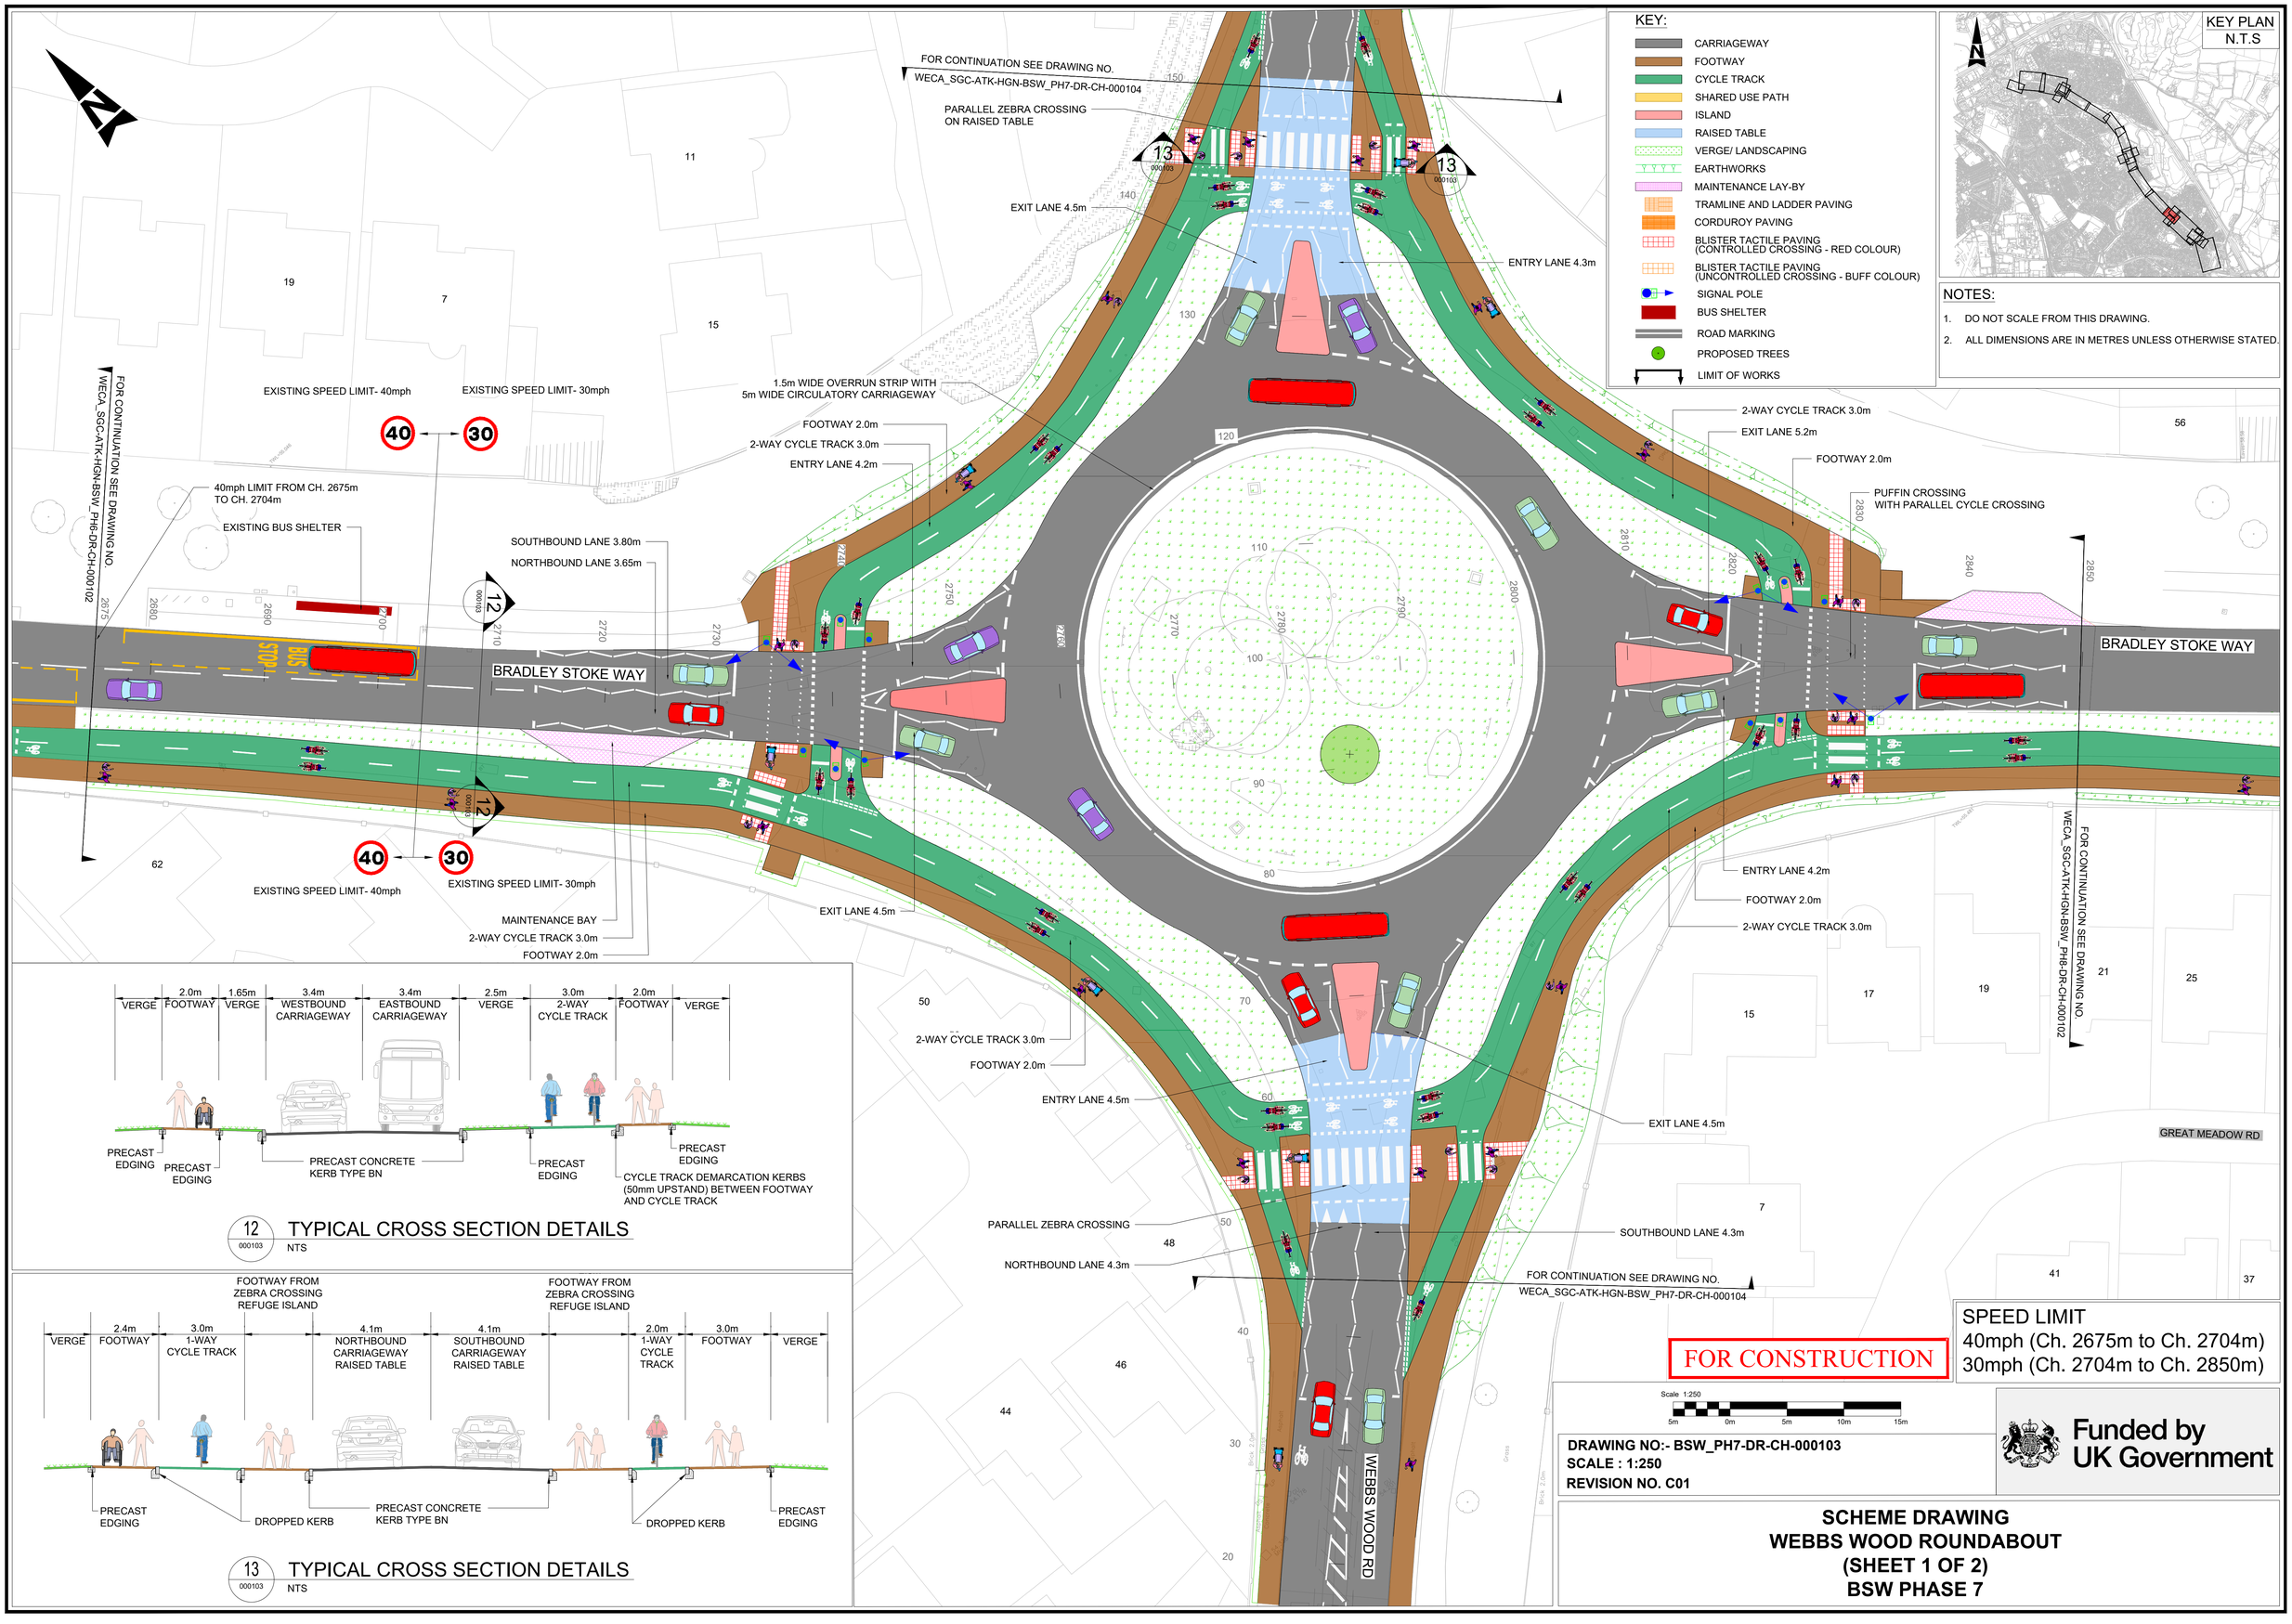

KEY:
CARRIAGEWAY
FOOTWAY
CYCLE TRACK
SHARED USE PATH
ISLAND
RAISED TABLE
VERGE/ LANDSCAPING
EARTHWORKS
MAINTENANCE LAY-BY
TRAMLINE AND LADDER PAVING
CORDUROY PAVING
BLISTER TACTILE PAVING (CONTROLLED CROSSING - RED COLOUR)
BLISTER TACTILE PAVING (UNCONTROLLED CROSSING - BUFF COLOUR)
SIGNAL POLE
BUS SHELTER
ROAD MARKING
PROPOSED TREES
LIMIT OF WORKS
KEY PLAN N.T.S
NOTES:
1. DO NOT SCALE FROM THIS DRAWING.
2. ALL DIMENSIONS ARE IN METRES UNLESS OTHERWISE STATED.
FOR CONTINUATION SEE DRAWING NO. WECA_SGC-ATK-HGN-BSW_PH7-DR-CH-000104
PARALLEL ZEBRA CROSSING ON RAISED TABLE
EXIT LANE 4.5m
ENTRY LANE 4.3m
1.5m WIDE OVERRUN STRIP WITH 5m WIDE CIRCULATORY CARRIAGEWAY
FOOTWAY 2.0m
2-WAY CYCLE TRACK 3.0m
ENTRY LANE 4.2m
EXISTING SPEED LIMIT- 40mph
EXISTING SPEED LIMIT- 30mph
40mph LIMIT FROM CH. 2675m TO CH. 2704m
EXISTING BUS SHELTER
SOUTHBOUND LANE 3.80m
NORTHBOUND LANE 3.65m
BRADLEY STOKE WAY
FOR CONTINUATION SEE DRAWING NO. WECA_SGC-ATK-HGN-BSW_PH6-DR-CH-000102
MAINTENANCE BAY
2-WAY CYCLE TRACK 3.0m
FOOTWAY 2.0m
EXIT LANE 4.5m
2-WAY CYCLE TRACK 3.0m
FOOTWAY 2.0m
ENTRY LANE 4.5m
PARALLEL ZEBRA CROSSING
NORTHBOUND LANE 4.3m
2-WAY CYCLE TRACK 3.0m
EXIT LANE 5.2m
FOOTWAY 2.0m
PUFFIN CROSSING WITH PARALLEL CYCLE CROSSING
ENTRY LANE 4.2m
FOOTWAY 2.0m
2-WAY CYCLE TRACK 3.0m
EXIT LANE 4.5m
SOUTHBOUND LANE 4.3m
FOR CONTINUATION SEE DRAWING NO. WECA_SGC-ATK-HGN-BSW_PH7-DR-CH-000104
FOR CONTINUATION SEE DRAWING NO. WECA_SGC-ATK-HGN-BSW_PH8-DR-CH-000102
GREAT MEADOW RD
WEBBS WOOD RD
12 000103 TYPICAL CROSS SECTION DETAILS
NTS
VERGE 2.0m FOOTWAY 1.65m VERGE 3.4m WESTBOUND CARRIAGEWAY 3.4m EASTBOUND CARRIAGEWAY 2.5m VERGE 3.0m 2-WAY CYCLE TRACK 2.0m FOOTWAY VERGE
PRECAST EDGING
PRECAST EDGING
PRECAST CONCRETE KERB TYPE BN
PRECAST EDGING
PRECAST EDGING
CYCLE TRACK DEMARCATION KERBS (50mm UPSTAND) BETWEEN FOOTWAY AND CYCLE TRACK
13 000103 TYPICAL CROSS SECTION DETAILS
NTS
FOOTWAY FROM ZEBRA CROSSING REFUGE ISLAND
FOOTWAY FROM ZEBRA CROSSING REFUGE ISLAND
VERGE 2.4m FOOTWAY 3.0m 1-WAY CYCLE TRACK 4.1m NORTHBOUND CARRIAGEWAY RAISED TABLE 4.1m SOUTHBOUND CARRIAGEWAY RAISED TABLE 2.0m 1-WAY CYCLE TRACK 3.0m FOOTWAY VERGE
PRECAST EDGING
DROPPED KERB
PRECAST CONCRETE KERB TYPE BN
DROPPED KERB
PRECAST EDGING
FOR CONSTRUCTION
SPEED LIMIT
40mph (Ch. 2675m to Ch. 2704m)
30mph (Ch. 2704m to Ch. 2850m)
Scale 1:250
5m 0m 5m 10m 15m
DRAWING NO:- BSW_PH7-DR-CH-000103
SCALE : 1:250
REVISION NO. C01
Funded by UK Government
SCHEME DRAWING
WEBBS WOOD ROUNDABOUT
(SHEET 1 OF 2)
BSW PHASE 7