
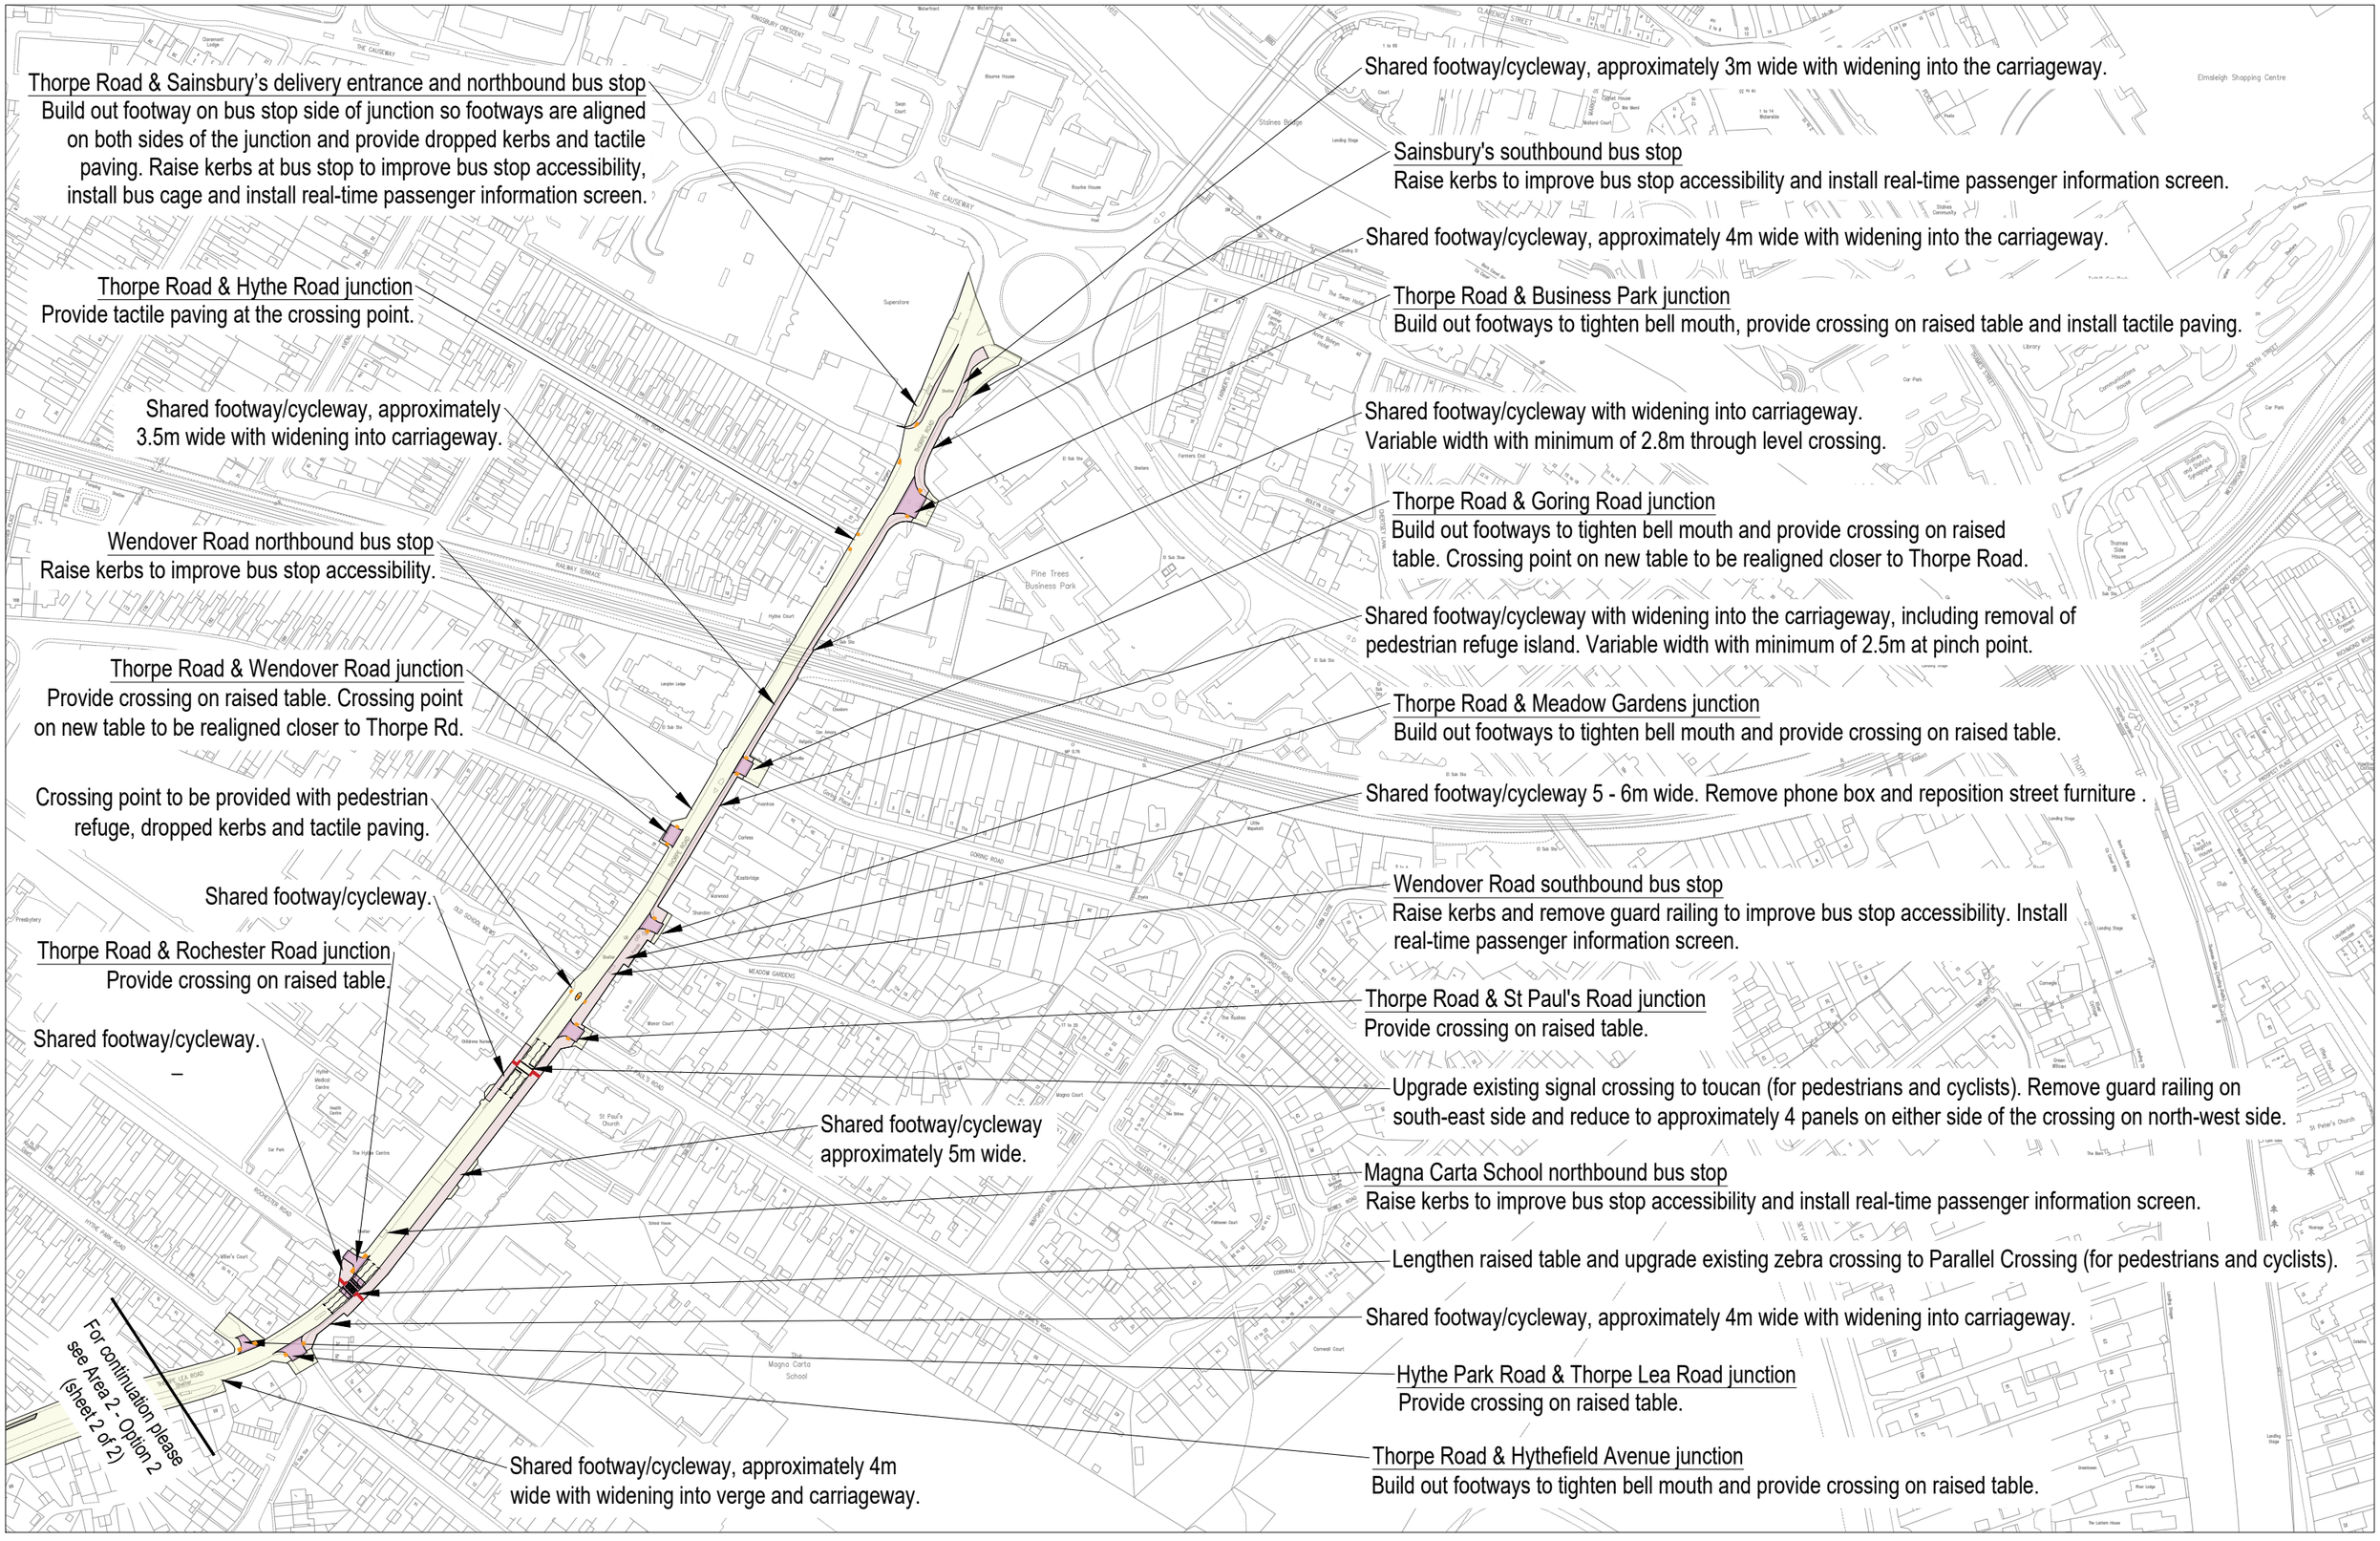


Egham Hythe Local Street Improvements
Area 2 - Option 2 (sheet 1 of 2) draft proposals

SURREY COUNTY COUNCIL

XX A3

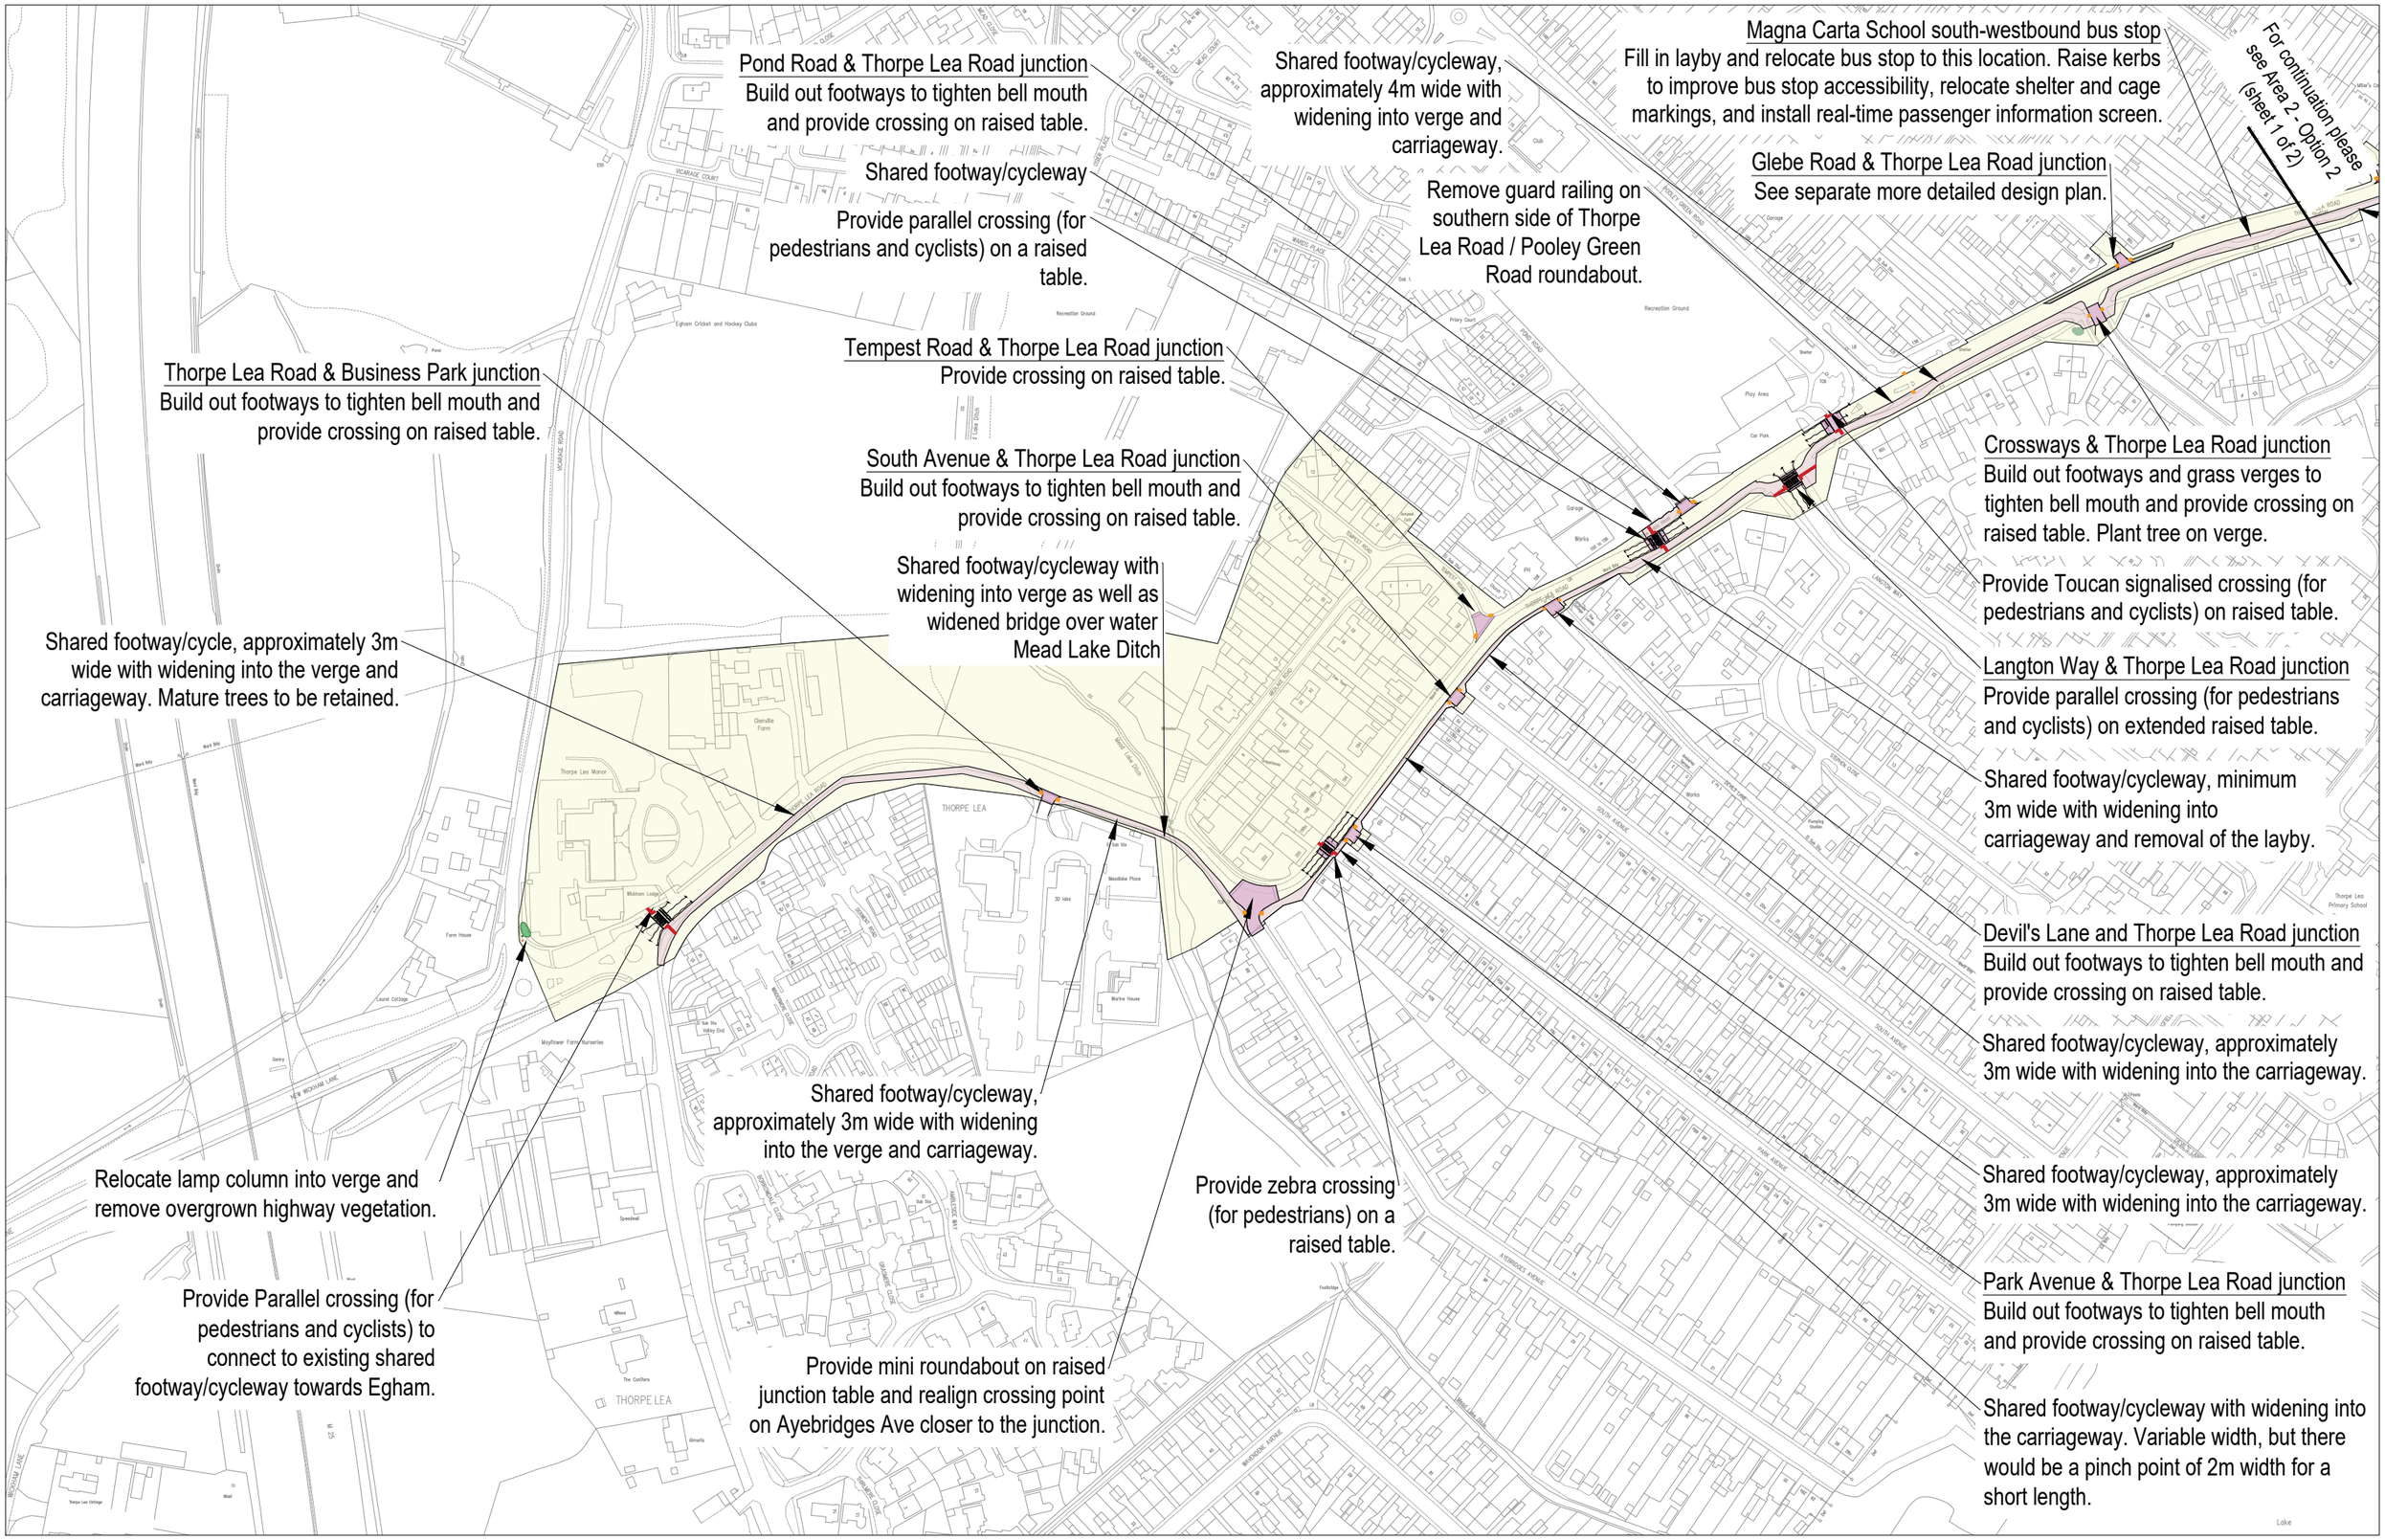

Egham Hythe Local Street Improvements
Area 2 - Option 2 (sheet 2 of 2) draft proposals

SURREY COUNTY COUNCIL

XX A3