


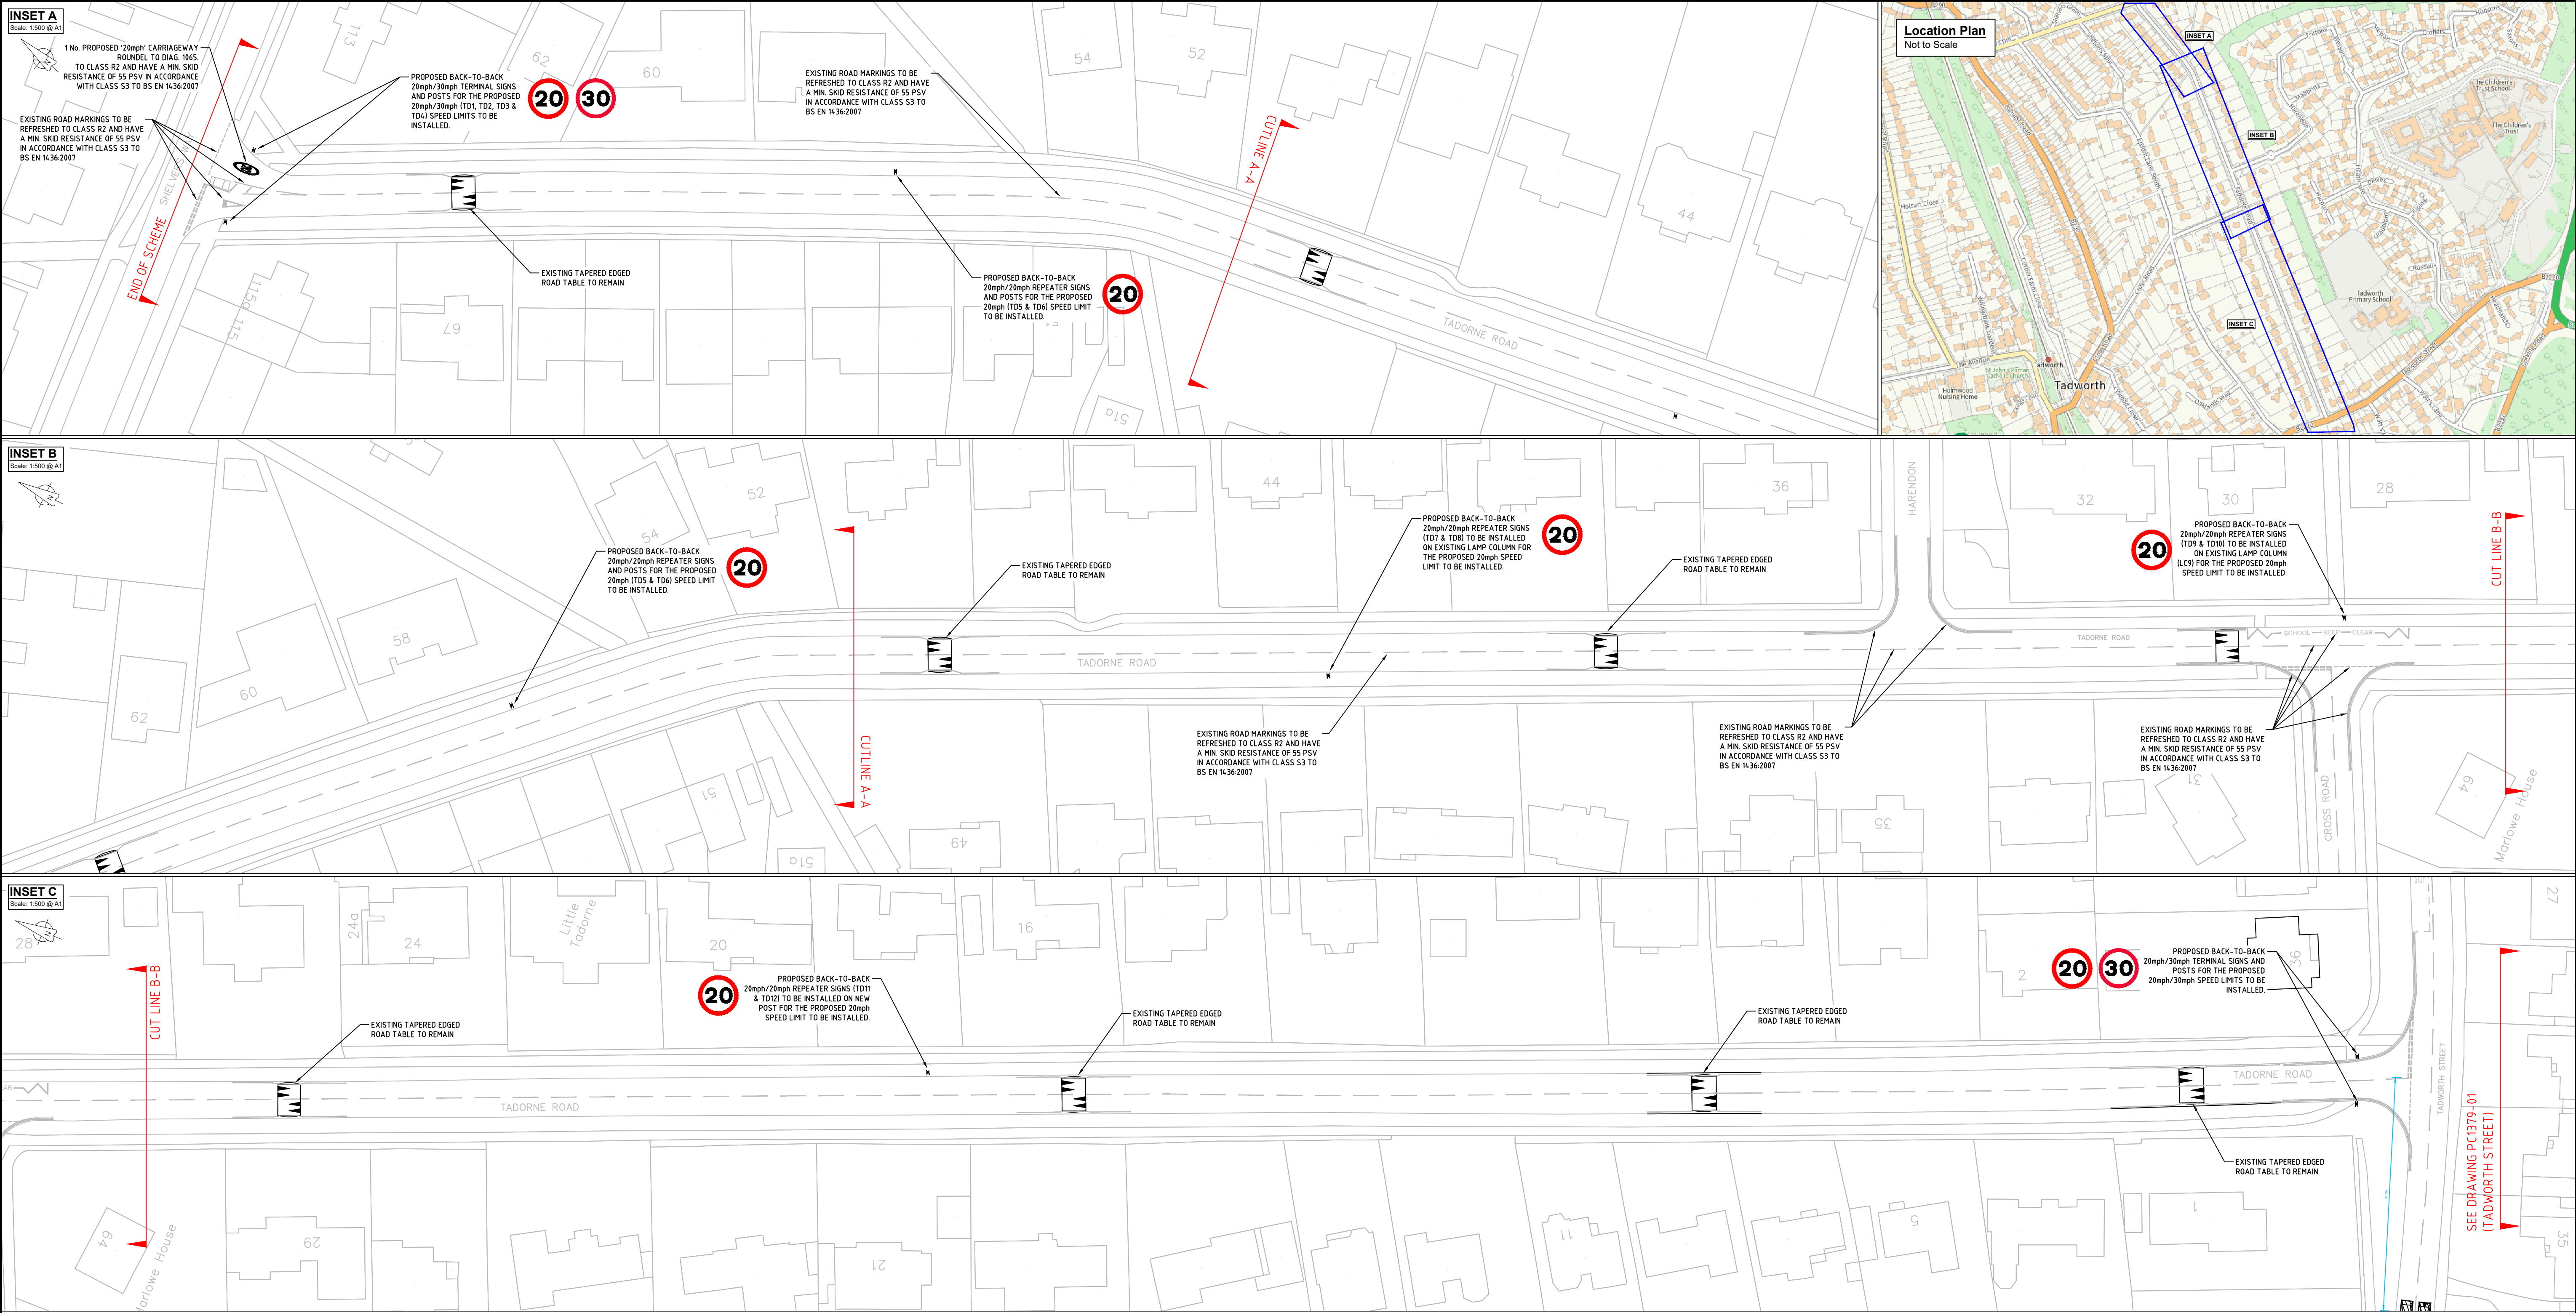

NOTES:

1. ALL SETTING-OUT TO BE AGREED ON SITE WITH S.C.C. ENGINEER PRIOR TO CONSTRUCTION.
2. DO NOT SCALE FROM THE DRAWING.
3. ALL DIMENSIONS IN MILLIMETRES UNLESS STATED OTHERWISE.
4. WHERE THE FOOTWAY & CARRIAGEWAY ARE TO BE EXCAVATED, THE PERIMETERS OF ALL EXCAVATIONS ARE TO BE SAW CUT TO APPROPRIATE DEPTHS.
5. WHEN EXCAVATING OR BREAKING OUT THE EXISTING CARRIAGEWAY, FOOTWAY OR PAVED AREAS, UNLESS OTHERWISE STATED MATERIAL IS TO BE REMOVED TO TIP OFF SITE.
6. ALL ROAD MARKINGS & TRAFFIC SIGNS TO BE INSTALLED IN ACCORDANCE WITH THE TRAFFIC SIGN REGULATIONS AND GENERAL DIRECTIONS 2016.
7. ALL ROAD MARKINGS SHALL BE INSTALLED TO CLASS R2 AND HAVE A MIN. SKID RESISTANCE OF 55 PSV IN ACCORDANCE WITH CLASS S3 TO BS EN 1436:2007.



|               |           |           |         |
|---------------|-----------|-----------|---------|
| Scheme Ref.   | PC1379    | x-height  | N/A     |
| Sign Ref.     | TD1 & TD2 | SIGN FACE |         |
| Letter colour | BLACK     | Width     | 600mm   |
| Background    | WHITE     | Height    | 600mm   |
| Border        | BLACK     |           |         |
| Material      | Class RA2 | Area      | 0.28 m² |



|               |            |           |         |
|---------------|------------|-----------|---------|
| Scheme Ref.   | PC1379     | x-height  | N/A     |
| Sign Ref.     | TD5 - TD12 | SIGN FACE |         |
| Letter colour | BLACK      | Width     | 300mm   |
| Background    | WHITE      | Height    | 300mm   |
| Border        | BLACK      |           |         |
| Material      | Class RA2  | Area      | 0.07 m² |



|               |           |           |         |
|---------------|-----------|-----------|---------|
| Scheme Ref.   | PC1379    | x-height  | N/A     |
| Sign Ref.     | TD3 & TD4 | SIGN FACE |         |
| Letter colour | BLACK     | Width     | 600 mm  |
| Background    | WHITE     | Height    | 600 mm  |
| Border        | BLACK     |           |         |
| Material      | Class RA2 | Area      | 0.28 m² |

SAFETY, HEALTH AND ENVIRONMENTAL INFORMATION

In addition to the hazards/risks normally associated with the types of work detailed on this drawing, note the following significant residual risks. (Reference shall also be made to the Design Hazard Log)

CONSTRUCTION:

MAINTENANCE/CLEANING:

USE:

DECOMMISSIONING/DEMOLITION:

It is assumed that all works will be carried out by a competent contractor working, where appropriate, to an approved method statement.

| Rev. | Description | Drwn | Chkd | Appr | Date | North Point |
|------|-------------|------|------|------|------|-------------|
|      |             |      |      |      |      |             |
|      |             |      |      |      |      |             |
\*Based upon the Ordnance Survey mapping with the permission of the Controller of Her Majesty's Stationary Office © Crown copyright and database rights 2023 OS 100019613. Unauthorised reproduction infringes Crown copyright and may lead to prosecution or civil proceedings.

|             |          |               |    |                |  |
|-------------|----------|---------------|----|----------------|--|
| Drawn by:   | DM       | Checked by:   | JD | Approved by:   |  |
| Drawn date: | 14.08.25 | Checked date: |    | Approved date: |  |

Project Title:

Tadorne Road  
Tadworth

Drawing Title:

Proposed Traffic Calming Measures  
TRO Plan

DRAWING 2 OF 7



Scale:  
1:500 @ A1

Drawing units:

|                 |           |
|-----------------|-----------|
| Project No:     | PC1379    |
| Drawing No:     | PC1379-21 |
| Revision:       | -         |
| Classification: | TRO       |