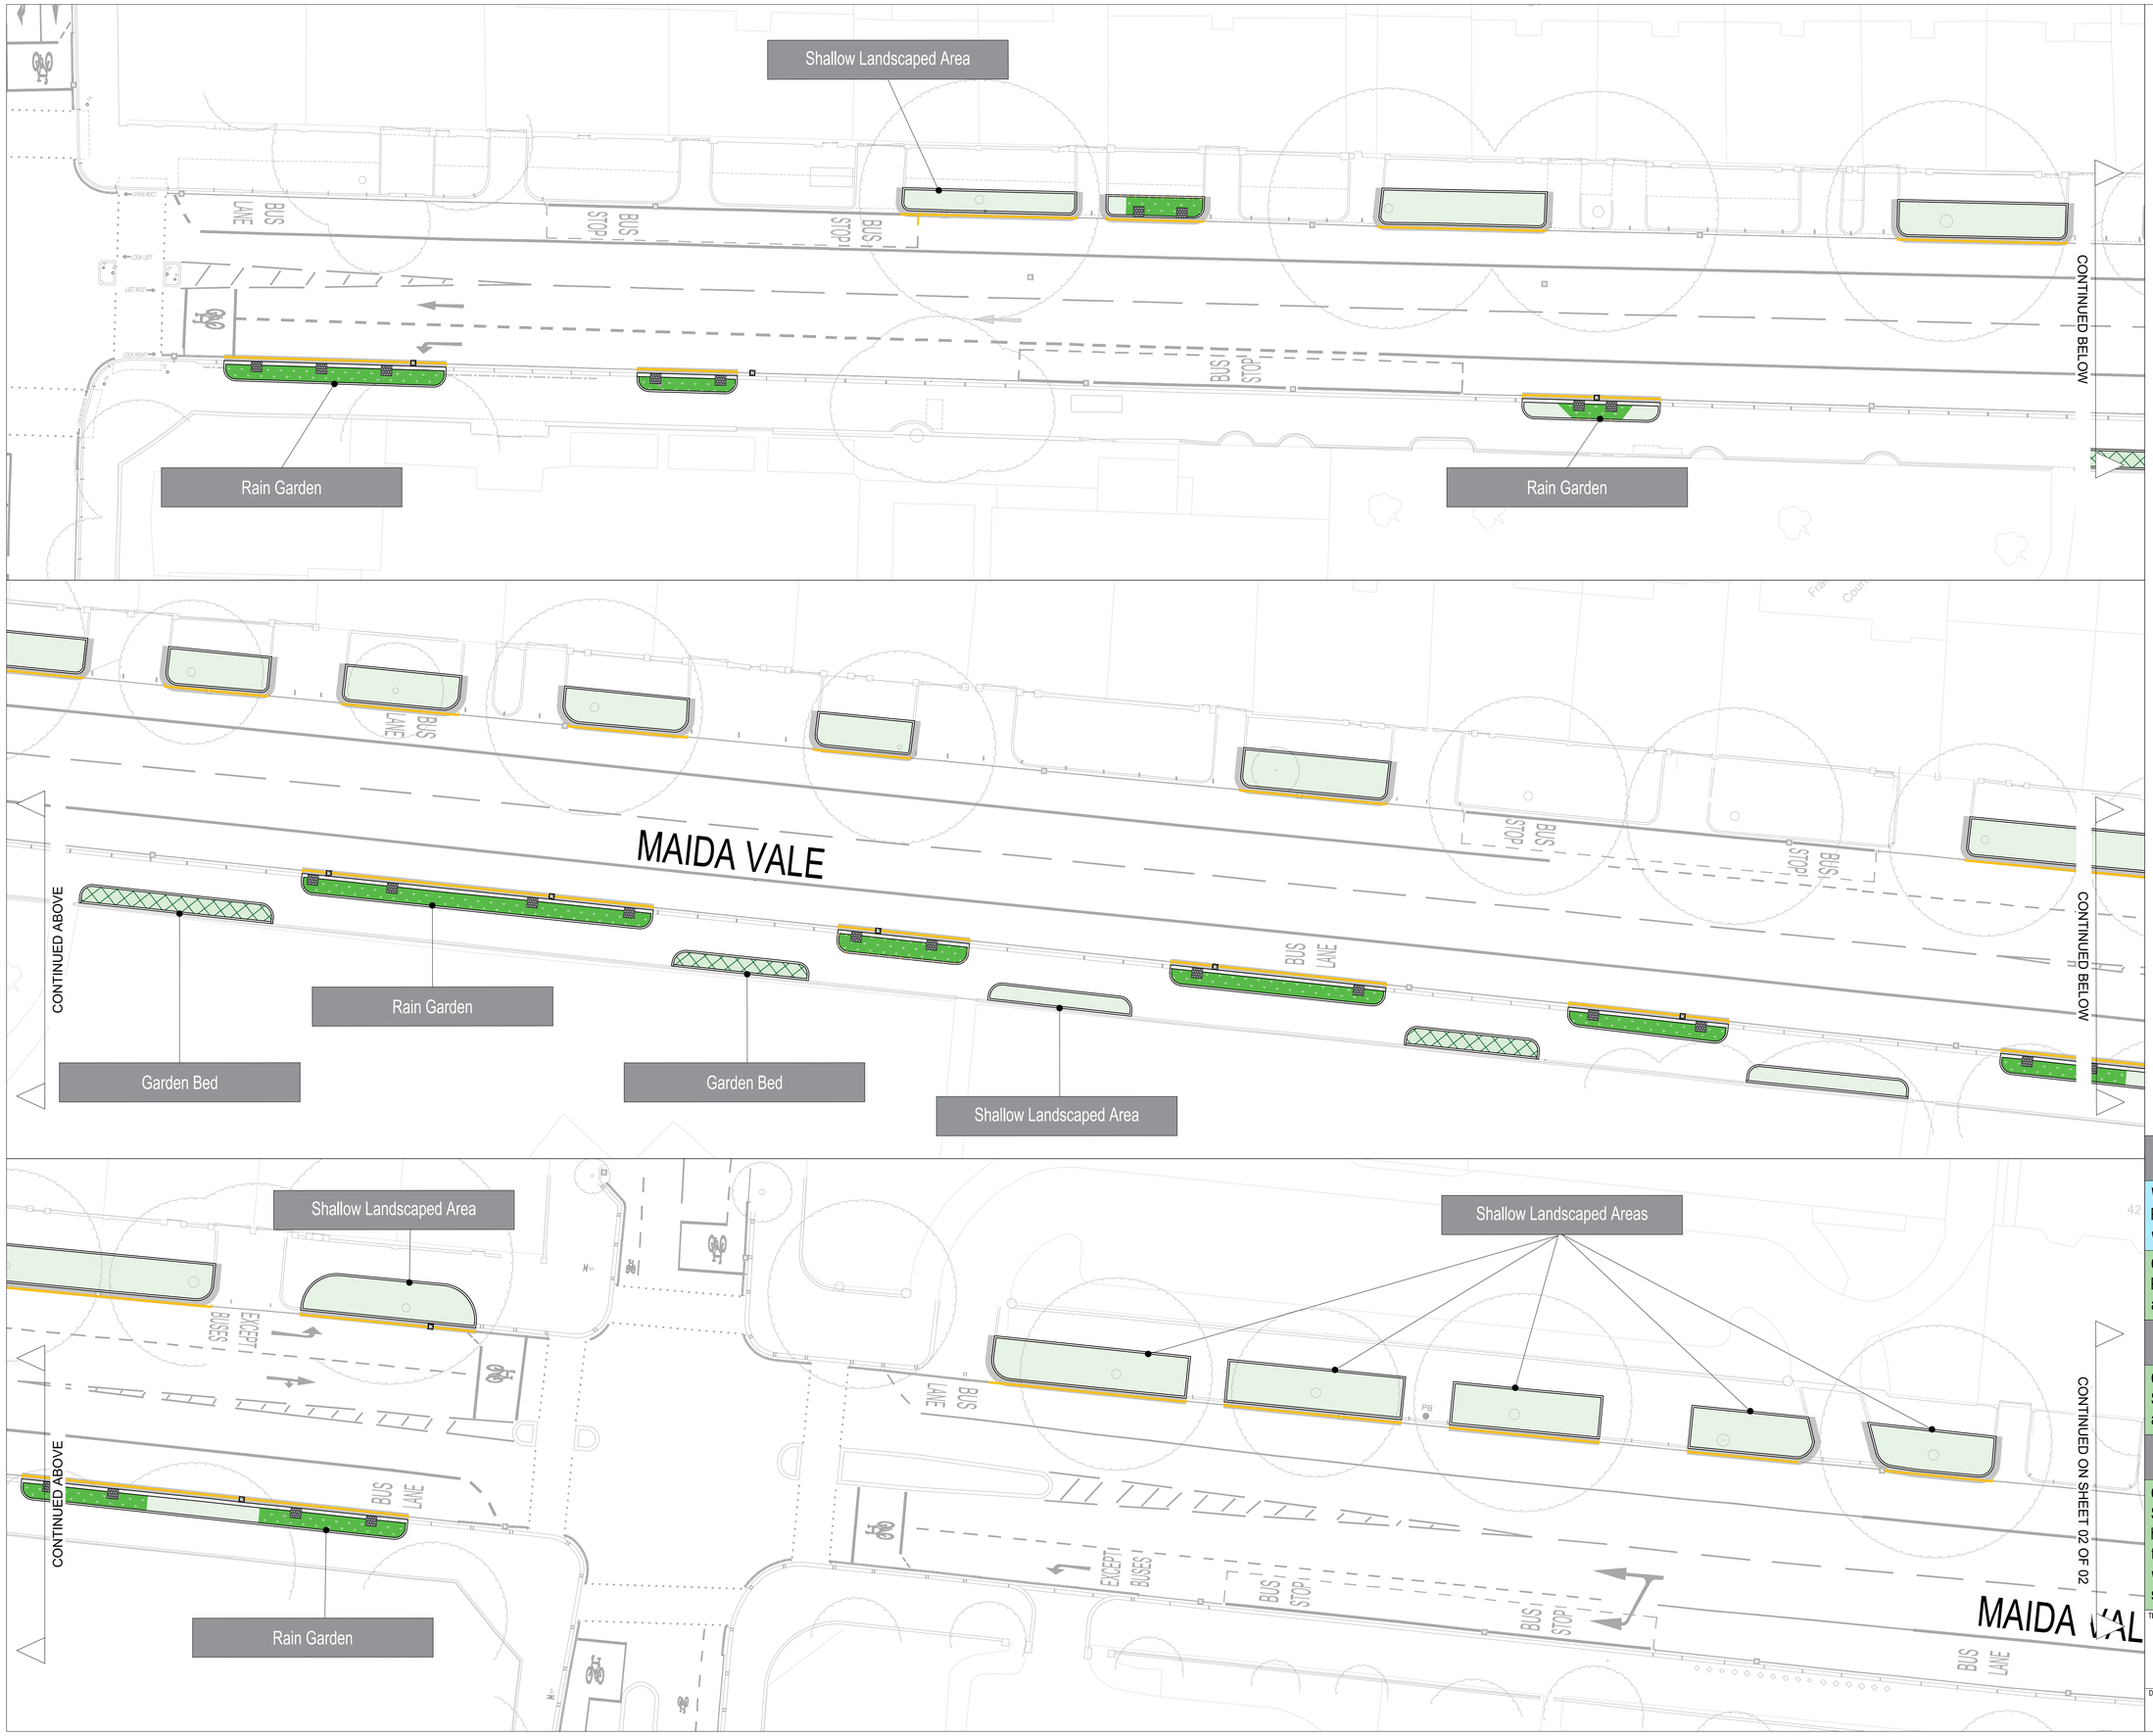


KEY

- EXISTING KERB
- EXISTING LINE MARKING
- EXISTING TREE
- EXISTING GULLY
- PROPOSED CARRIAGEWAY RESURFACING
- PROPOSED RAIN GARDEN (SUDS)
- PROPOSED SHALLOW LANDSCAPED AREA (NON-SUDS LANDSCAPING)
- PROPOSED GARDEN BEDS (NON-SUDS LANDSCAPING)
- PROPOSED KERB WITH INLETS
- PROPOSED KERB
- PROPOSED WIDE KERB
- PROPOSED WHITE ROAD MARKING
- PROPOSED YELLOW ROAD MARKING
- PROPOSED GULLY
- PROPOSED RAIN GARDEN INLET

Rain Gardens

Water Storage Benefits
Proposed rain gardens designed to reduce surface water flooding and attenuate rainfall.

Greening and Streetscape Benefits
Proposed rain gardens to create a greener streetscape and enhance biodiversity.

Garden Beds

Greening and Streetscape Benefits
Shallow garden beds to create a greener streetscape and enhance biodiversity.

Shallow Landscaped Areas

Greening and Streetscape Benefits
Shallow landscaped areas replacing existing hardstanding to improve growing conditions for existing trees by allowing water and oxygen to reach their roots, while enhancing biodiversity and the appearance of the streetscape.

TITLE

SUSTAINABLE DRAINAGE SYSTEMS (SuDS)
MAIDA VALE CONSULTATION MAP
SHEET 01 OF 02

DATE	REV
OCTOBER 2026	P01