
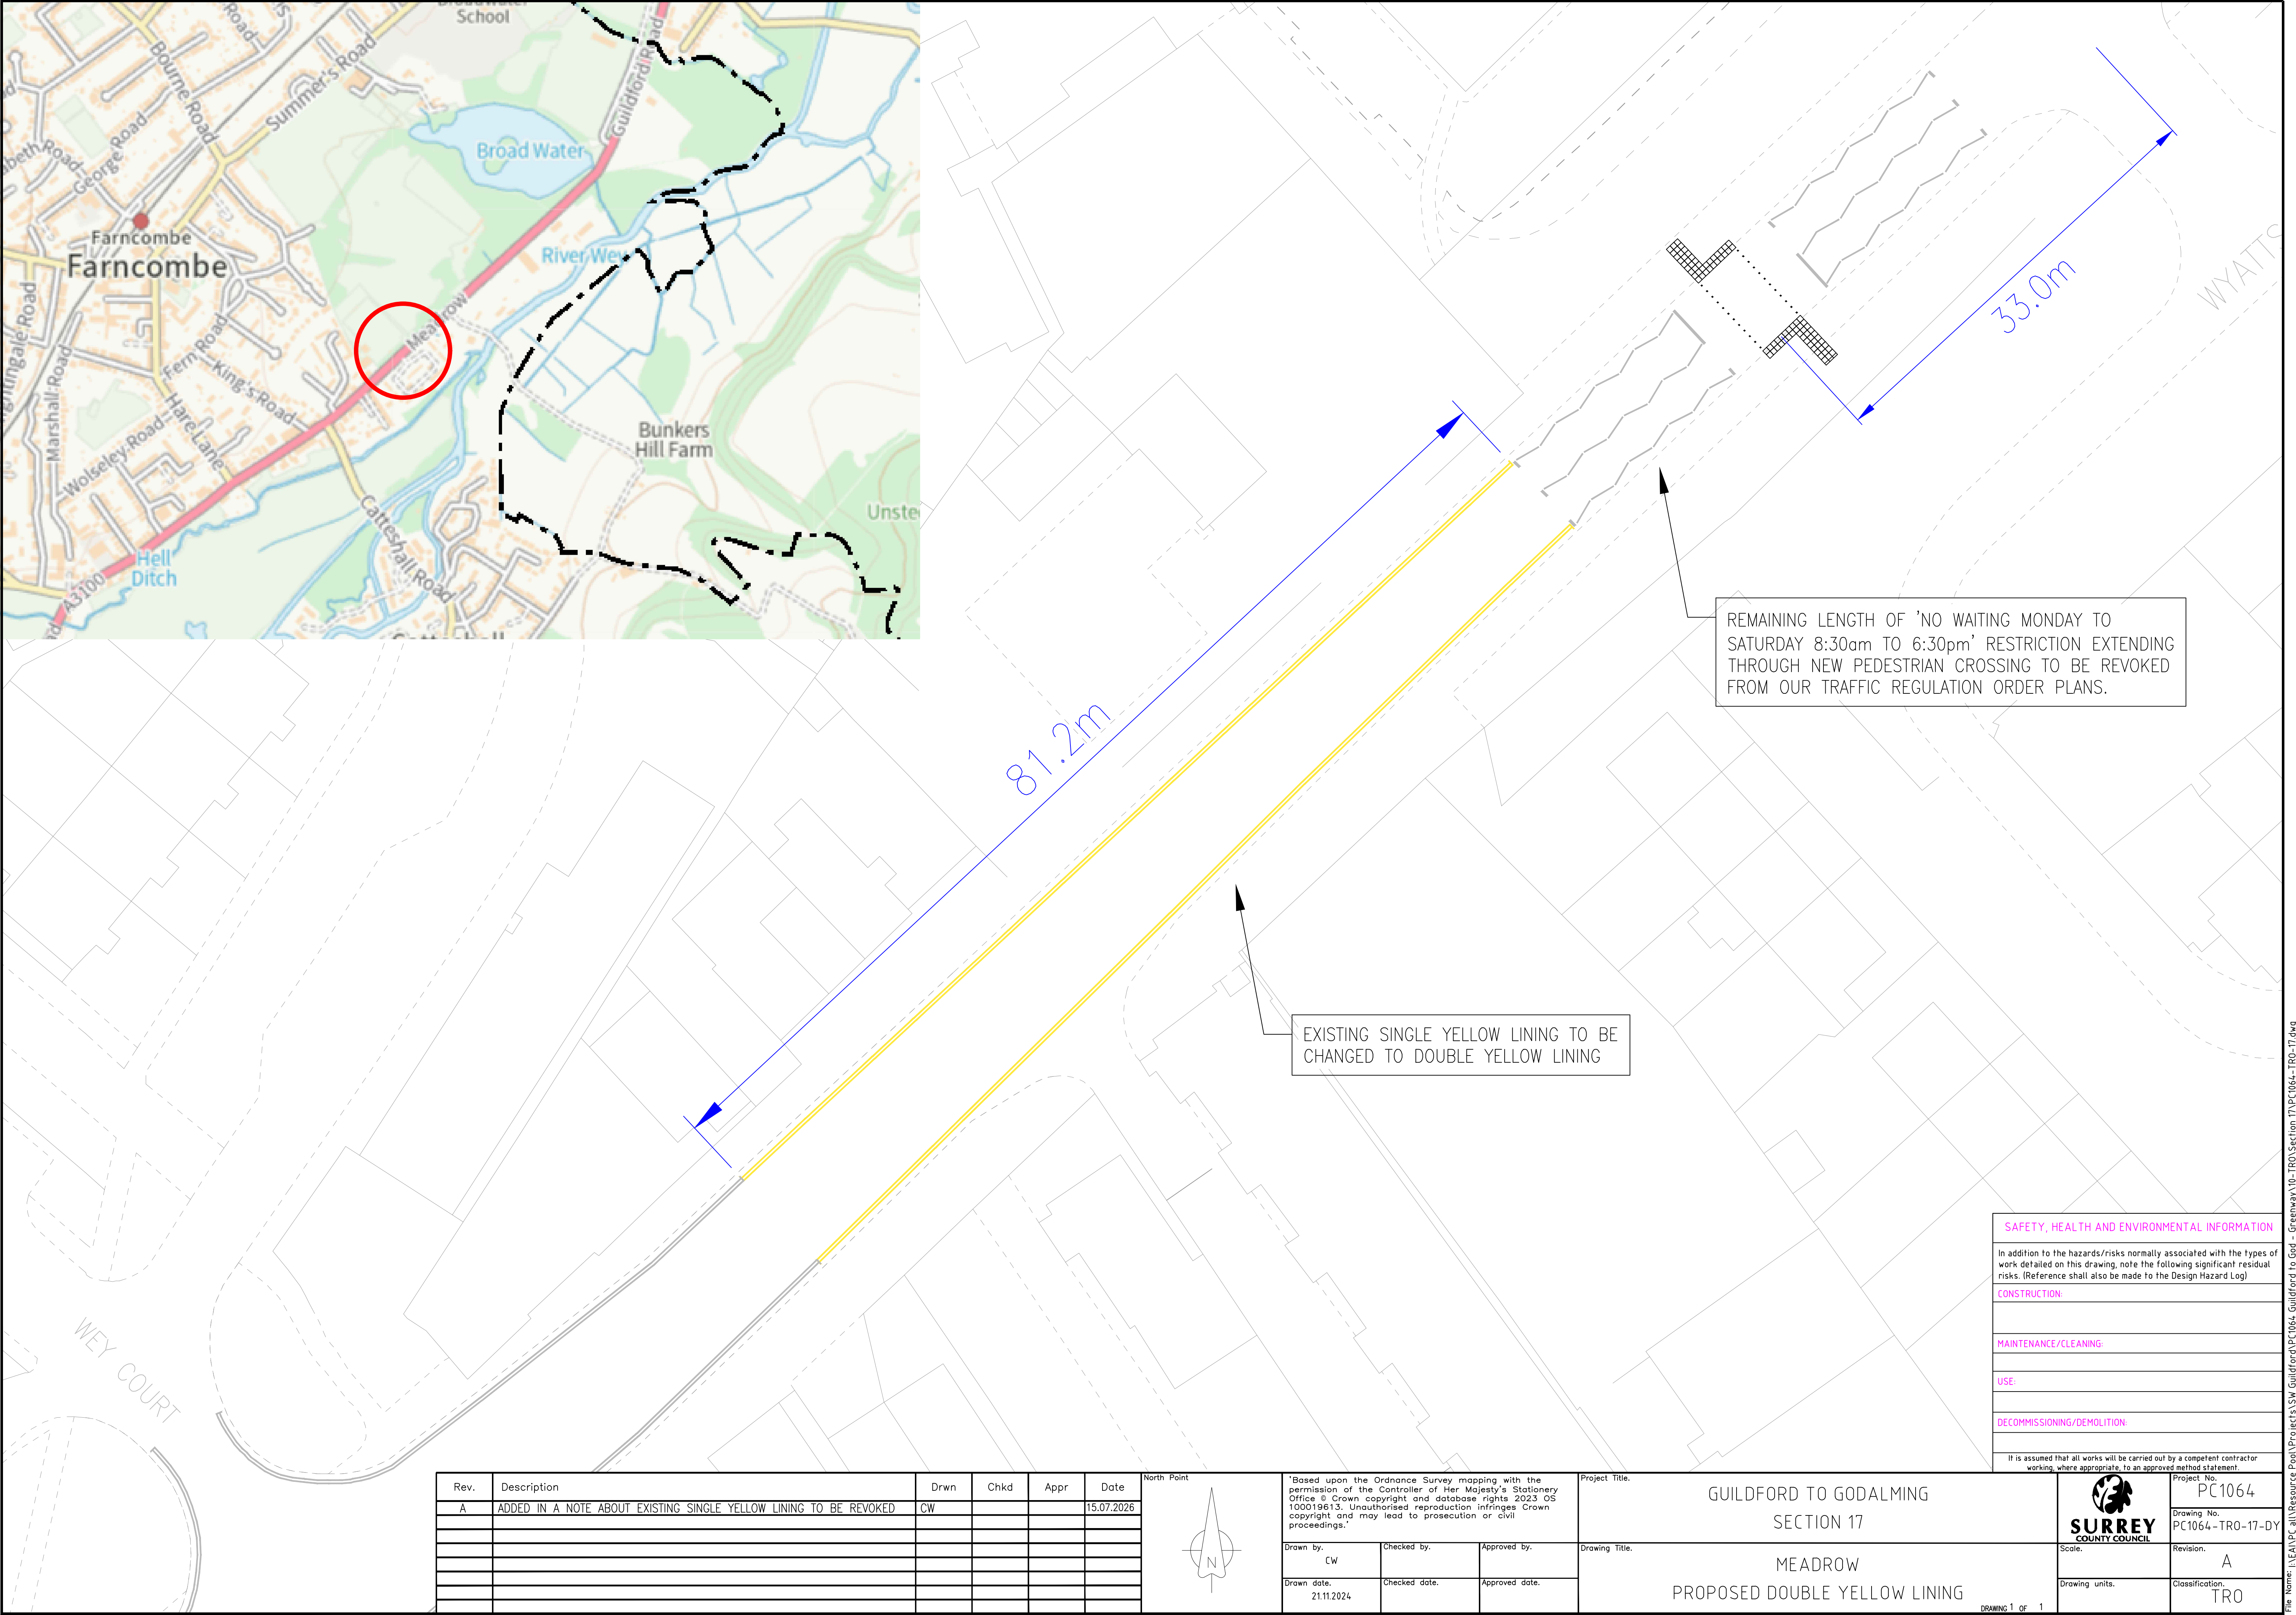


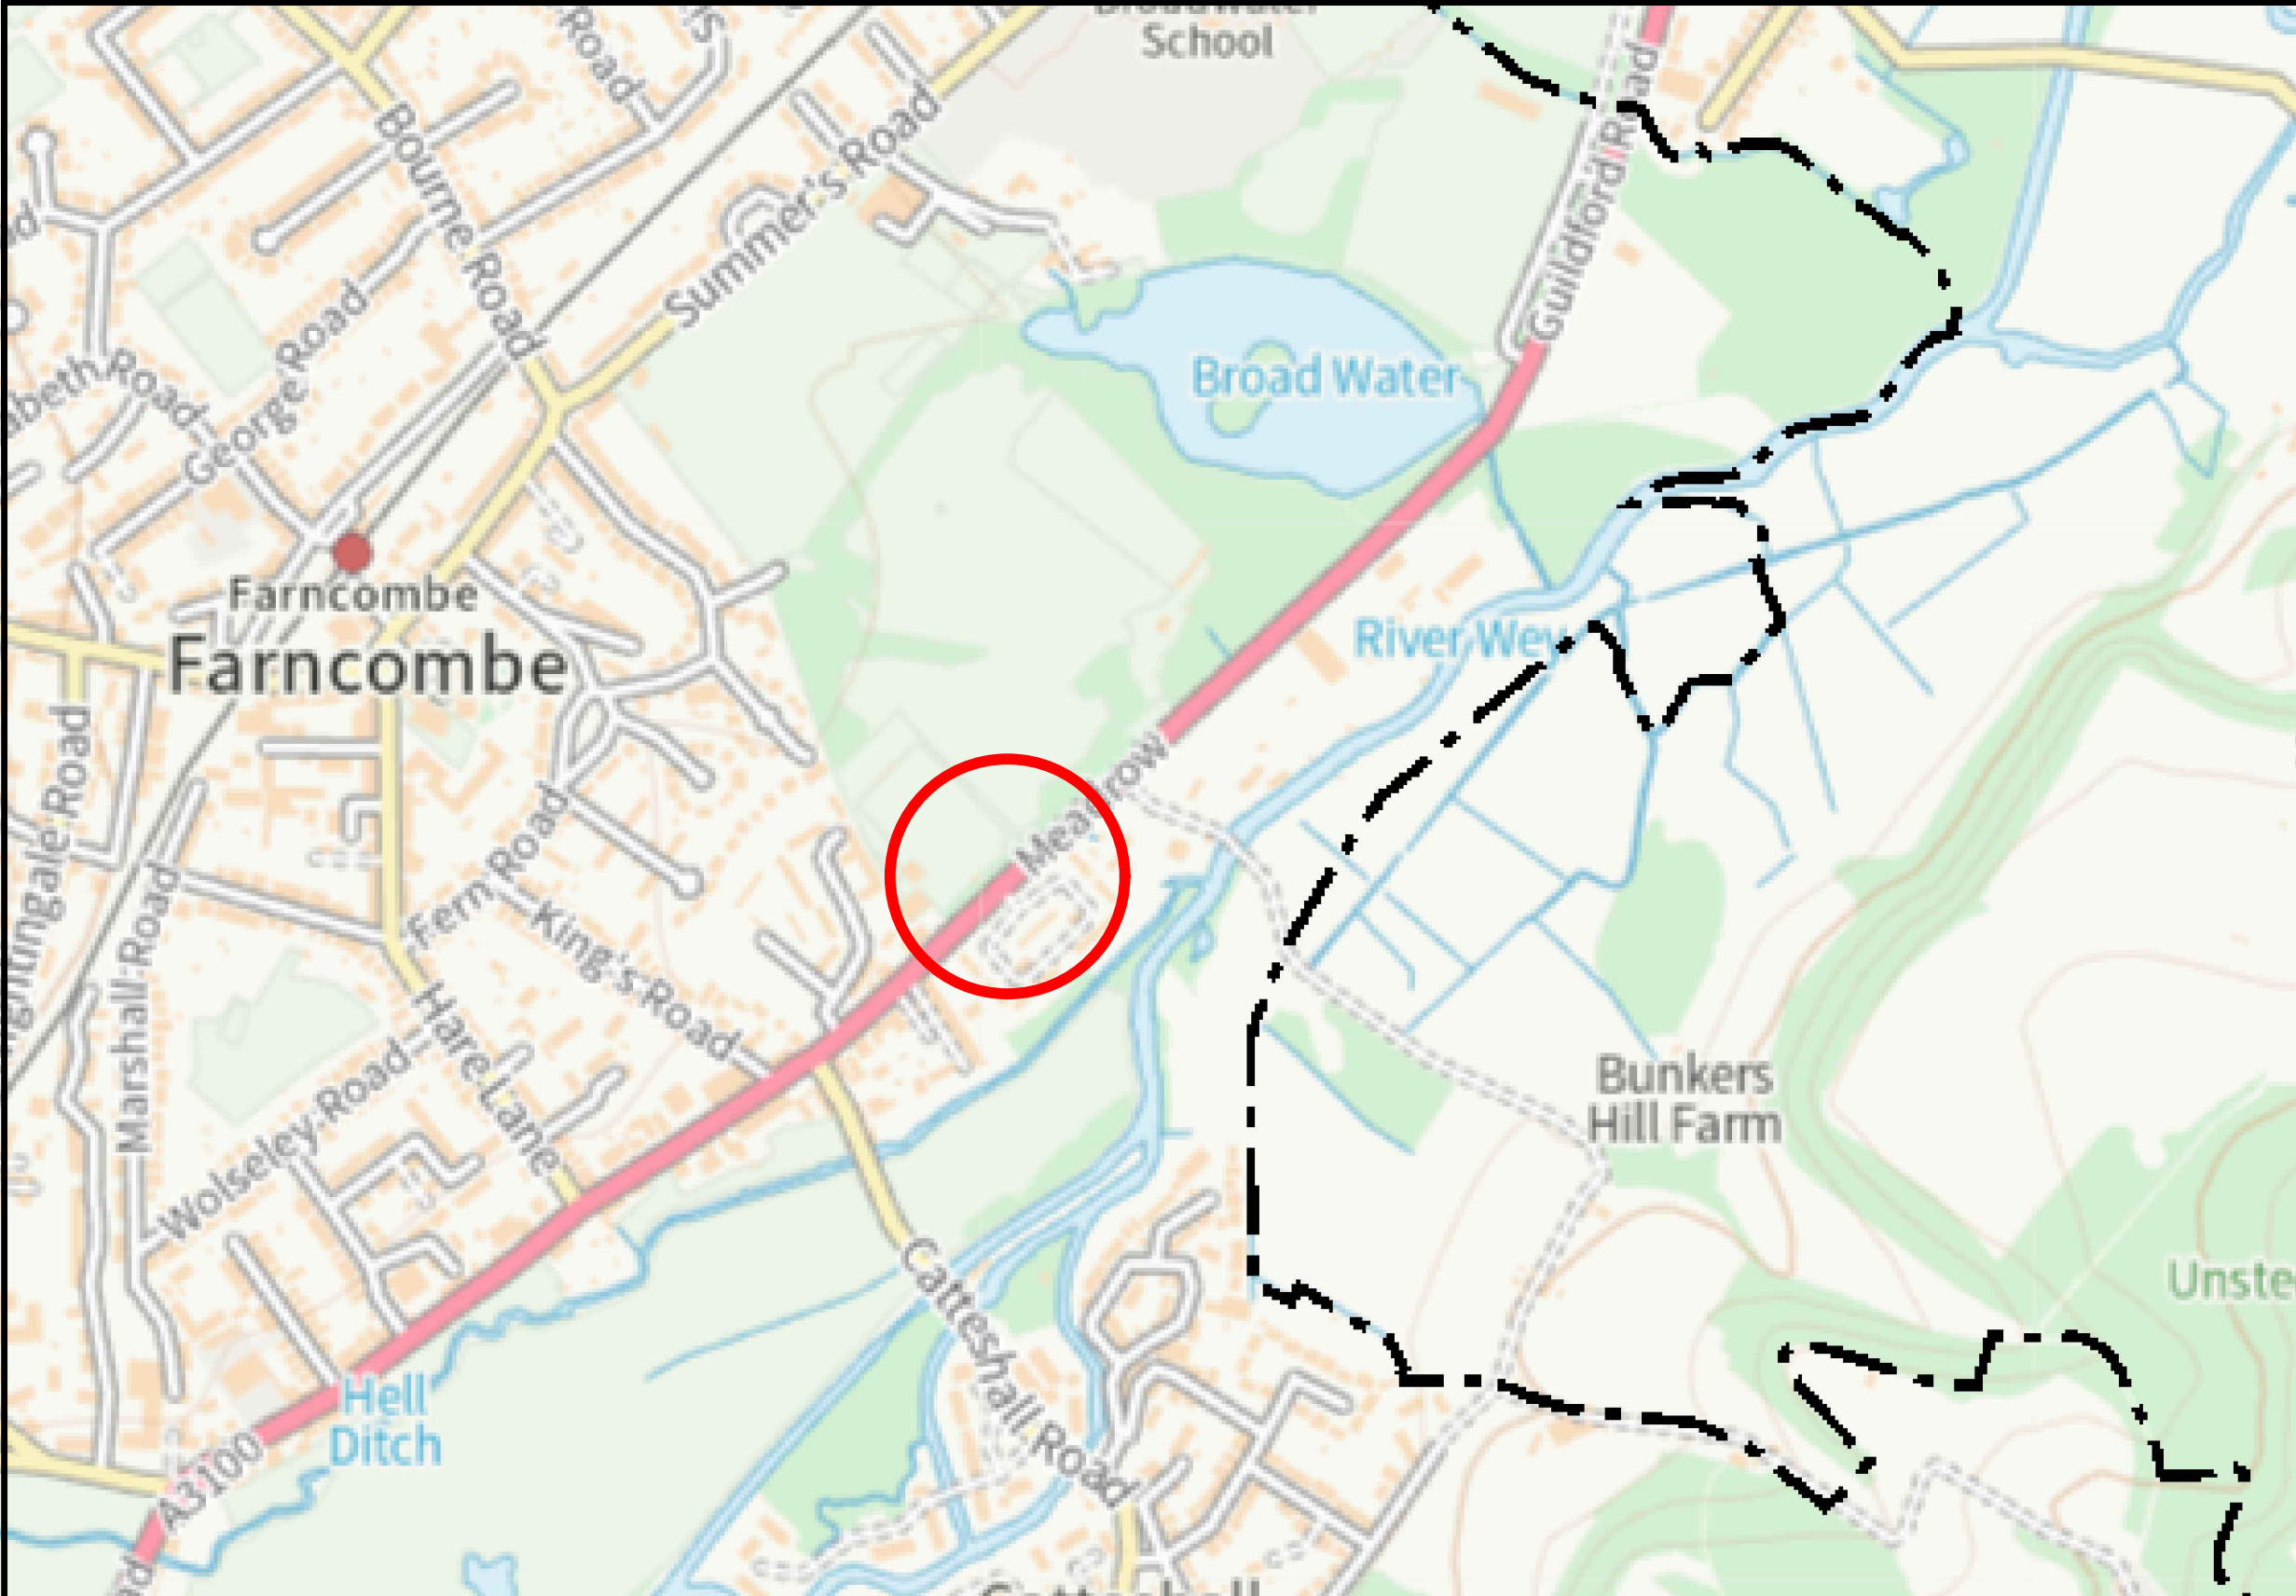

SAFETY, HEALTH AND ENVIRONMENTAL INFORMATION

In addition to the hazards/risks normally associated with the types of work detailed on this drawing, note the following significant residual risks. (Reference shall also be made to the Design Hazard Log)

CONSTRUCTION:

MAINTENANCE/CLEANING:


USE:

DECOMMISSIONING/DEMOLITION:

It is assumed that all works will be carried out by a competent contractor working, where appropriate, to an approved method statement.

Rev.	Description	Drwn	Chkd	Appr	Date
A	ADDED IN A NOTE ABOUT EXISTING SINGLE YELLOW LINING TO BE REVOKED	CW			15.07.2026

North Point

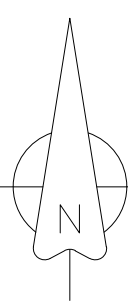

'Based upon the Ordnance Survey mapping with the permission of the Controller of Her Majesty's Stationery Office © Crown copyright and database rights 2023 OS 100019613. Unauthorised reproduction infringes Crown copyright and may lead to prosecution or civil proceedings.'

Drawn by.	Checked by.	Approved by.
CW		
Drawn date.	Checked date.	Approved date.
21.11.2024		

Project Title.	GUILDFORD TO GODALMING SECTION 17
Drawing Title.	MEADOW PROPOSED DOUBLE YELLOW LINING

Project No.	PC1064
Drawing No.	PC1064-TR0-17-DY
Revision.	A
Classification.	TR0



Scale.	
Drawing units.	