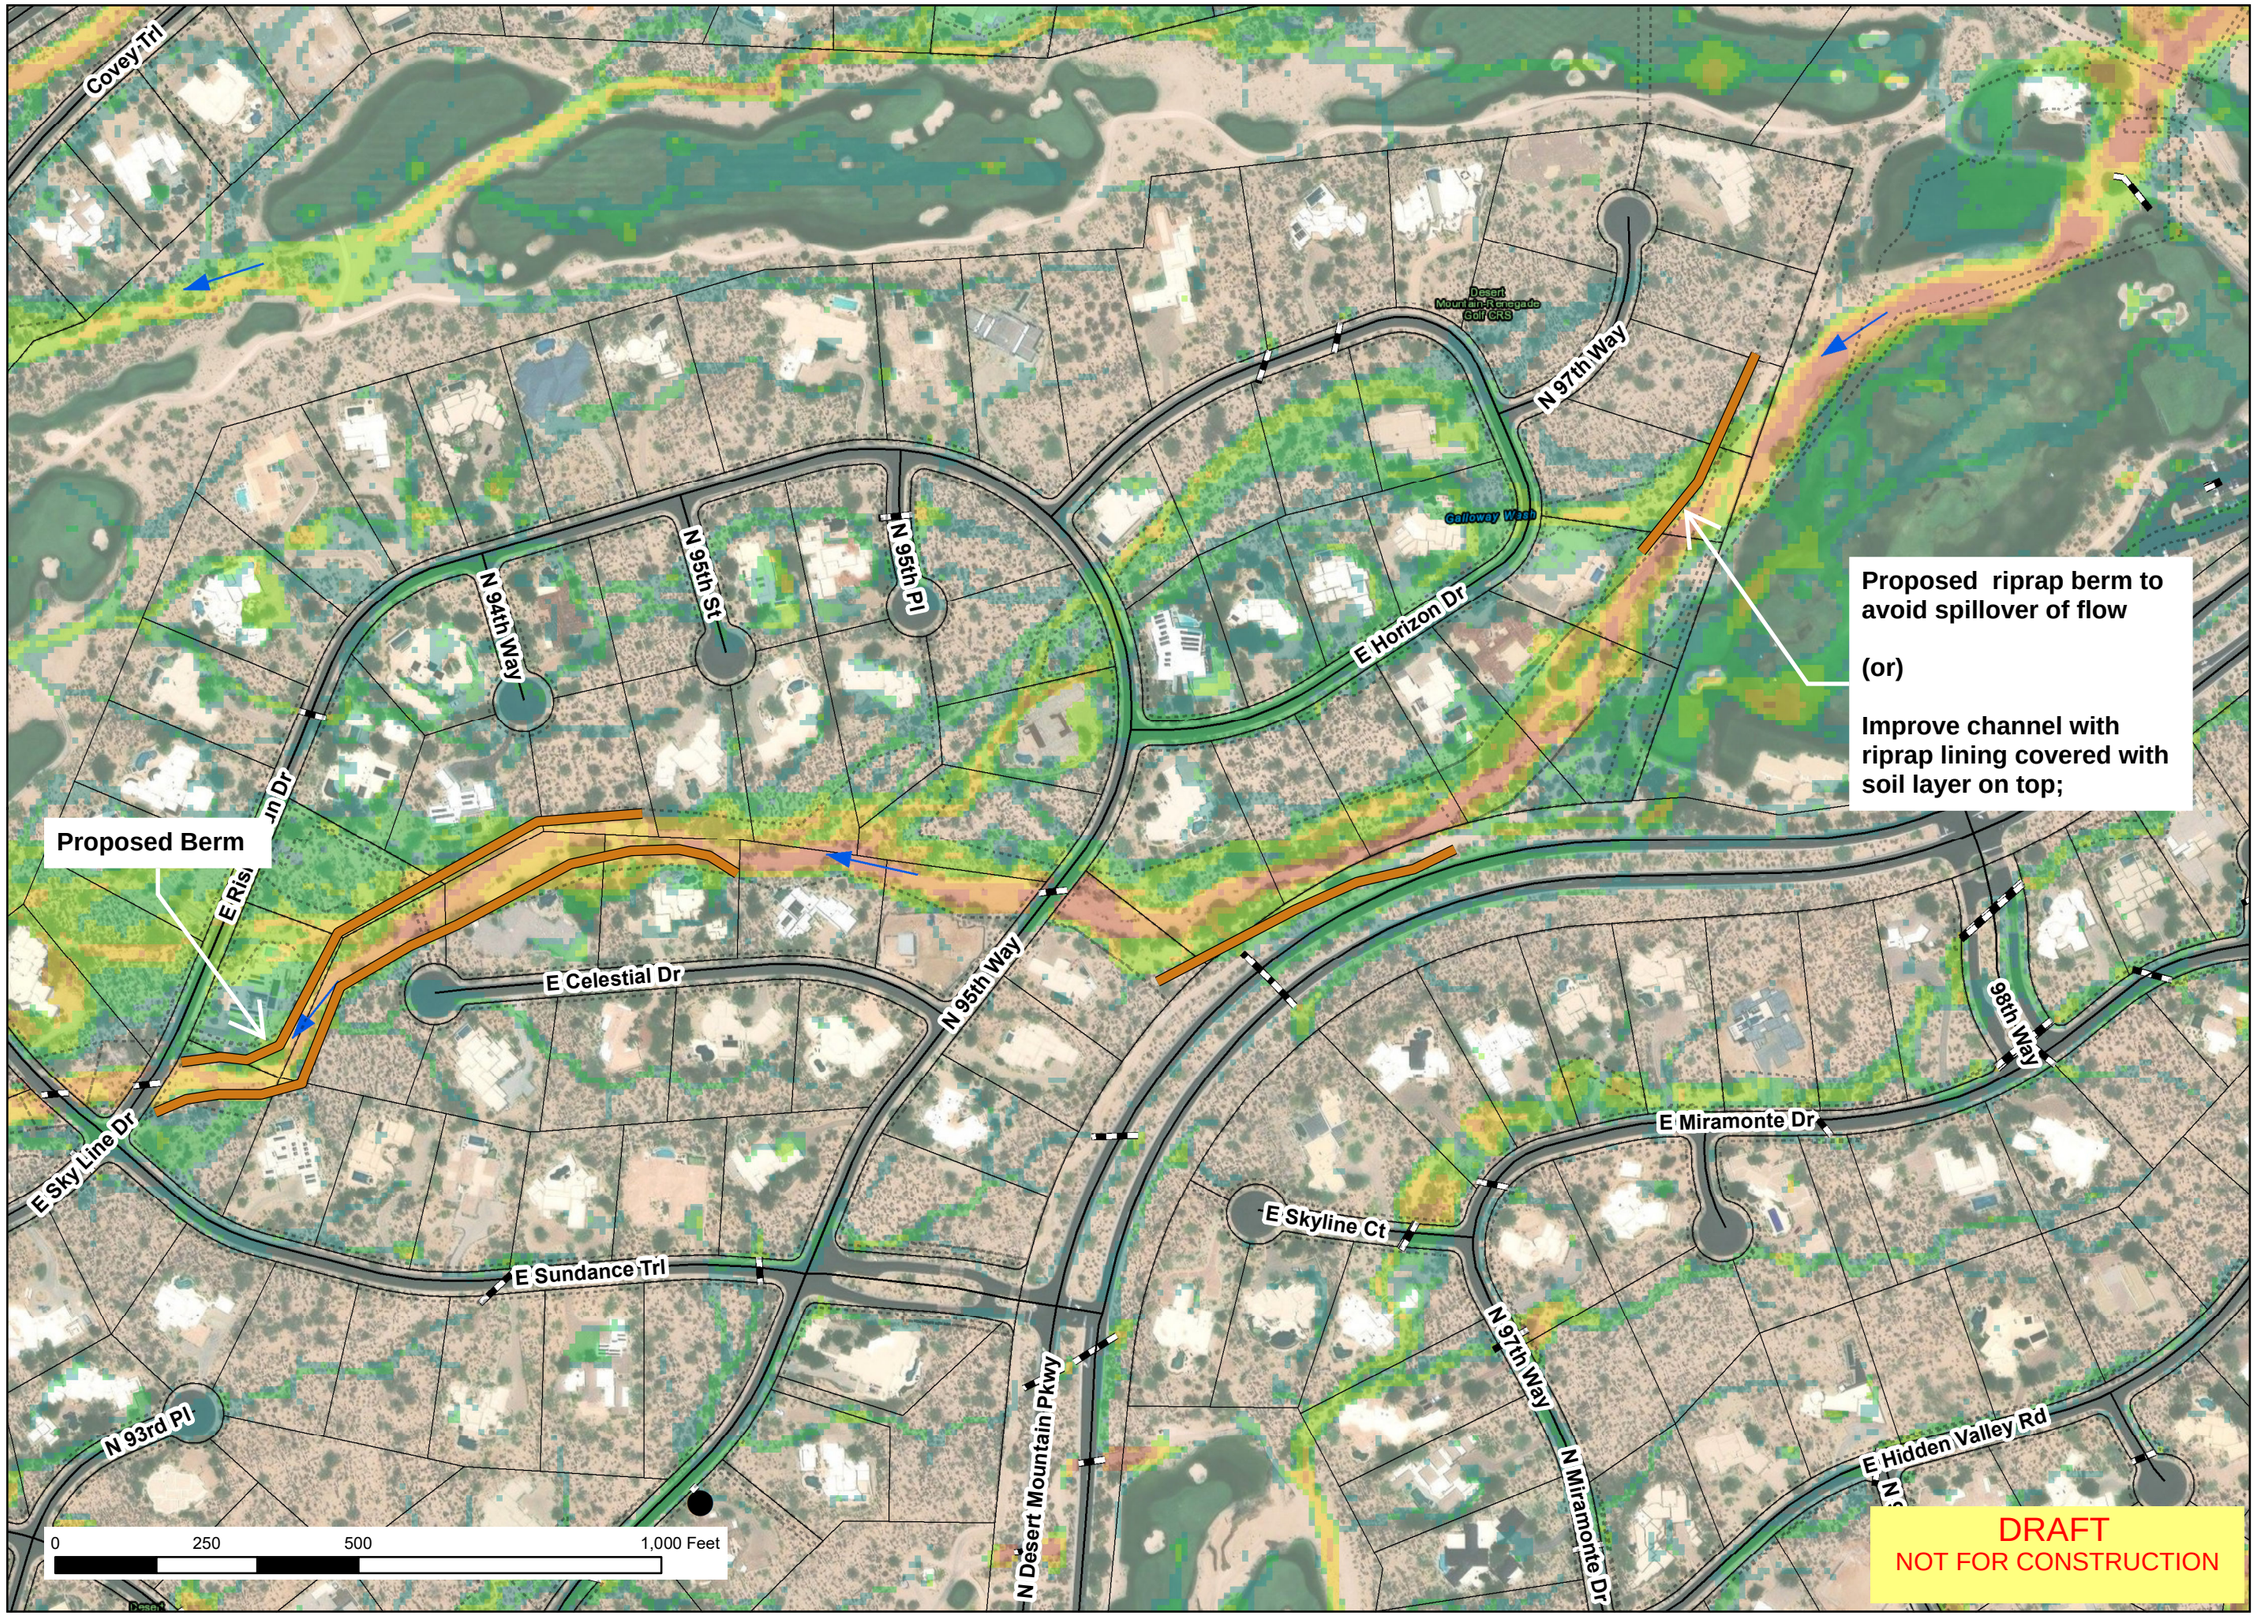

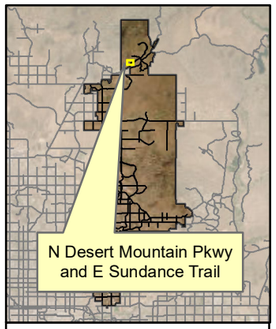

City of Scottsdale
Stormwater Management Master Plan Update

Flood Mitigation AOMI #12
Alternative 1

Legend

- Berm
- Roads
- Existing Stormdrains/culverts
- Proposed Detention Basin
- Known Drainage Issues (KDI)
- Flow Direction
- NAOS
- Easement
- Parcels

100-Year Maximum Flow Depth (Ft)

- 0.00 - 0.25
- 0.26 - 0.50
- 0.51 - 1.00
- 1.01 - 2.00
- 2.01 - 3.00
- 3.01 - 4.00
- > 4.00

NORTH

Michael Baker INTERNATIONAL