

CITY OF



MUSKEGON

HARTSHORN MARINA PARK PLANNING

Park Plan Disclaimer

The following park plans are conceptual in nature and are not yet fully funded. While specific ideas and project elements may evolve over time, these plans provide a general direction for future improvements.

Background:

In 2022, the City of Muskegon hired a consultant to develop a Parks & Recreation Master Plan, which assessed the physical conditions of nearly 40 city parks. This plan serves as a foundation for future grant applications and long-term park planning.

In 2023, the newly established Parks & Recreation Department expanded on this work by leading a robust public engagement and capital planning effort. This process helped shape the 2024 Parks & Recreation Capital Improvement Plan (CIP), which was reviewed and approved by the Parks & Recreation Advisory Committee and the City Commission.

In 2024, the Parks & Recreation Department used the Master Plan, public engagement results, and the CIP to identify five parks for more detailed planning efforts. These draft park plans will serve as a working component of the broader Parks & Recreation Master Plan and will help guide future funding and implementation strategies.


To learn more about the projects visit: mkgcity.com/parkplanning



VIEW LOOKING WEST



HARTSHORN OVERALL EXISTING CONDITIONS PLAN
CONCEPTUAL PARK PLANNING
CITY OF MUSKEGON, MICHIGAN

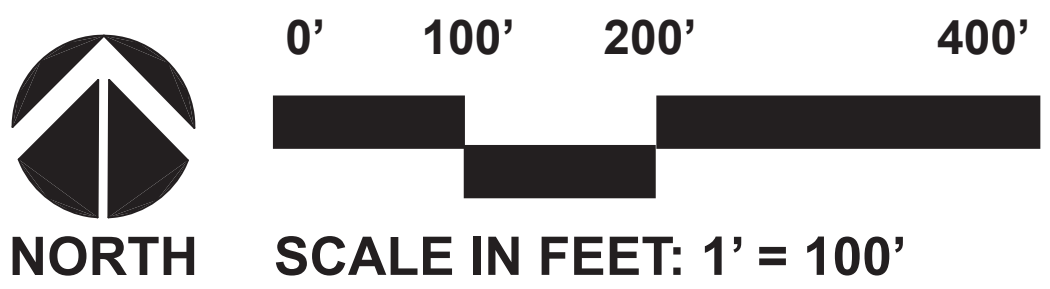

DATE
05.31.2024
PROJECT NO.
2220





1
 POINTE IS POPULAR FISHING LOCATION, BUT LACKS ACCESSIBILITY



2
 EXISTING SHORELINE HAS RECENTLY BEEN STABILIZED WITH RIP RAP



3
 EXISTING RESTROOM BUILDING REQUIRES REPAIRS OR REPLACEMENT



4
 EXISTING SHEET PILE WALL



5
 INFORMAL PICNIC AREA HAS BARRIER FREE PARKING, BUT LACKS CONNECTION TO TABLES OR FISHING



6
 EXISTING PUBLIC BOAT LAUNCH



7
 CONVENIENCE DOCKS FOR IN/OUT SERVICE



8
 MUSKEGON LAKESHORE BIKE TRAIL. IT WAS OBSERVED THAT BIKERS USE STREET INSTEAD OF TRAIL.




9
 BOAT TRAILER PARKING



10
 EXISTING PARK ENTRANCE LACKS SIGNAGE AND CLEAR DIRECTIONS TO PUBLIC WATER ACCESS



HARTSHORN PARK EXISTING CONDITIONS PLAN
CONCEPTUAL PARK PLANNING
 CITY OF MUSKEGON, MICHIGAN

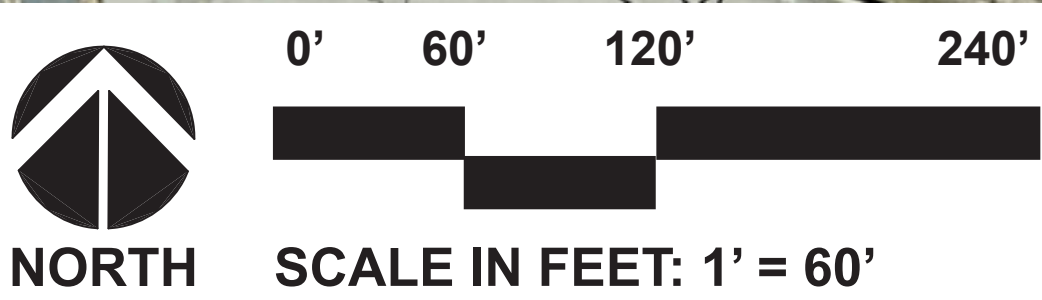

DATE
 05.31.2024
 PROJECT NO.
 Z220





1
BOUNDARY OF MARINA AND DUMPSTER FOR PARK. BOTH COULD BE IMPROVED TO BE MORE ATTRACTIVE




2
EXISTING PICNIC SHELTER AND SMALL BOAT STORAGE. AREA NEEDS ACCESSIBLE PATHWAY



3
EXISTING SEAWALL



4
TYPICAL DOCK SETUP. NOTE THAT THERE IS NO ACCESSIBLE ACCESS TO THE DOCKS

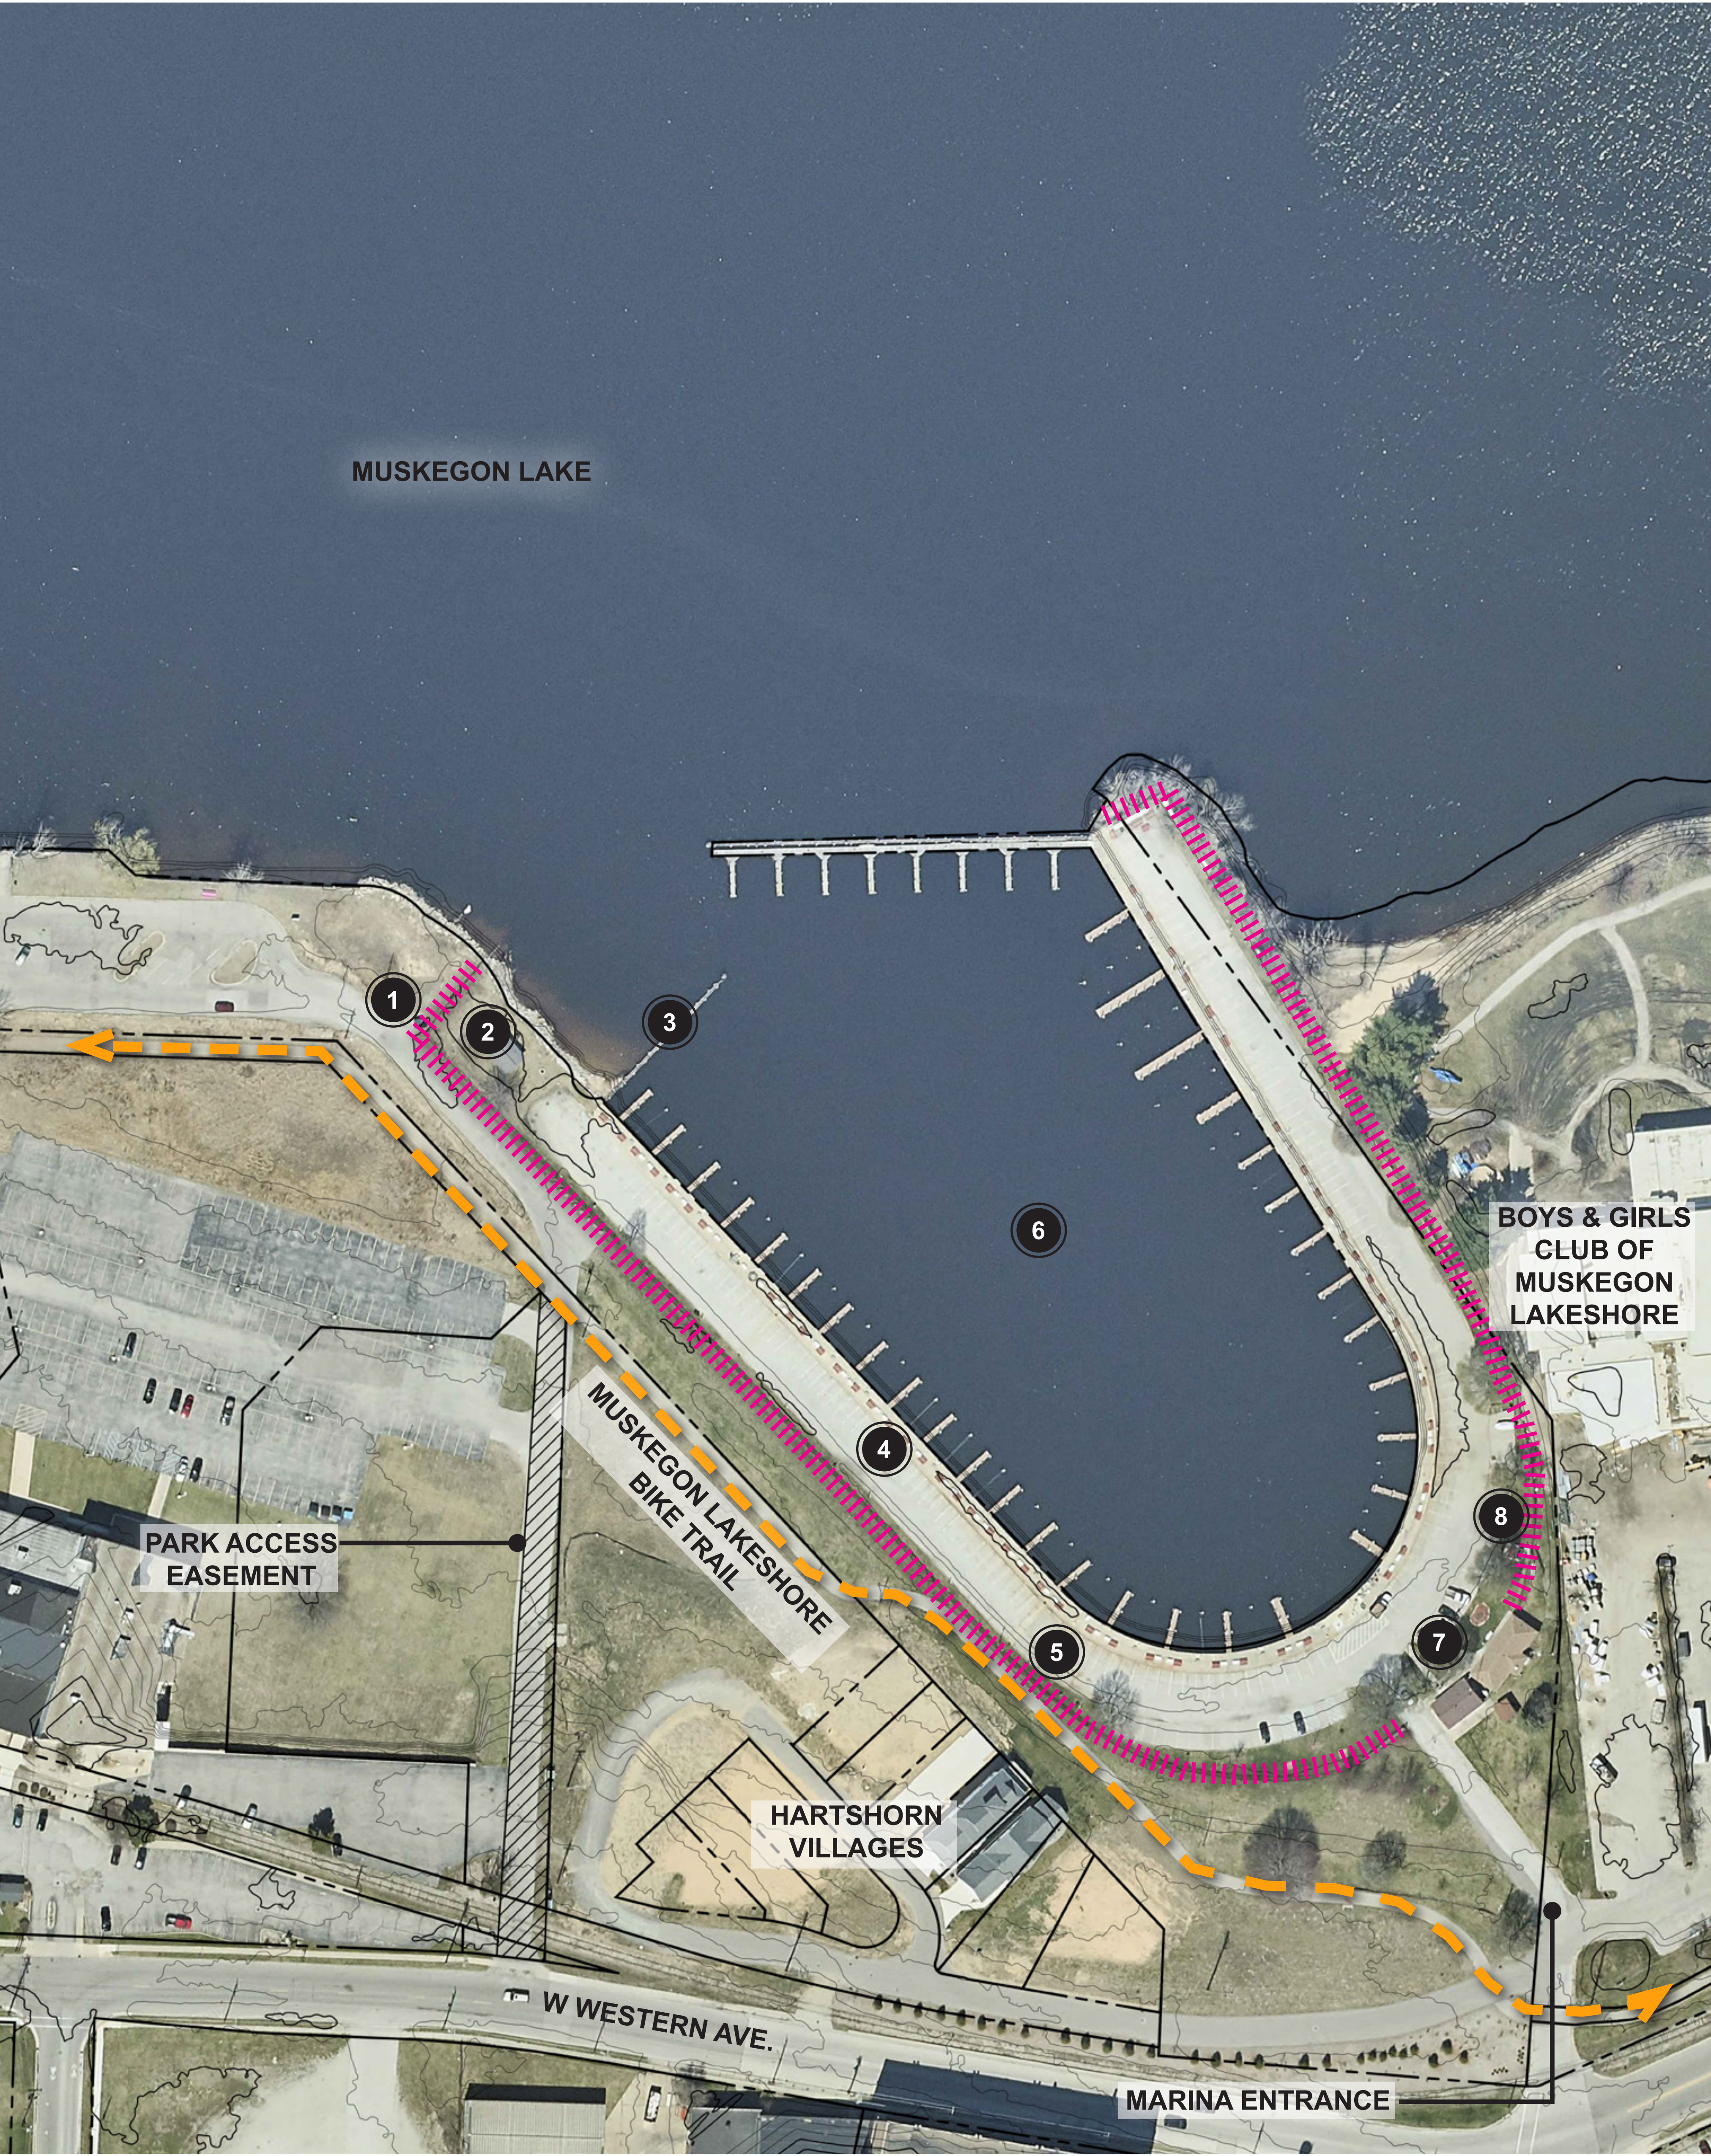

5
ORNAMENTAL PERIMETER FENCE. FENCING IS ATTRACTIVE AND IN GOOD CONDITION



6
HARBOR WITH SEASONAL SLIPS



7
MARINA OFFICE AND RESTROOM/SOWER BUILDING



8
BBQ PIT AND PICNIC AREA




HARTSHORN MARINA EXISTING CONDITIONS PLAN
CONCEPTUAL PARK PLANNING
CITY OF MUSKEGON, MICHIGAN



DATE
05.31.2024
PROJECT NO.
Z220



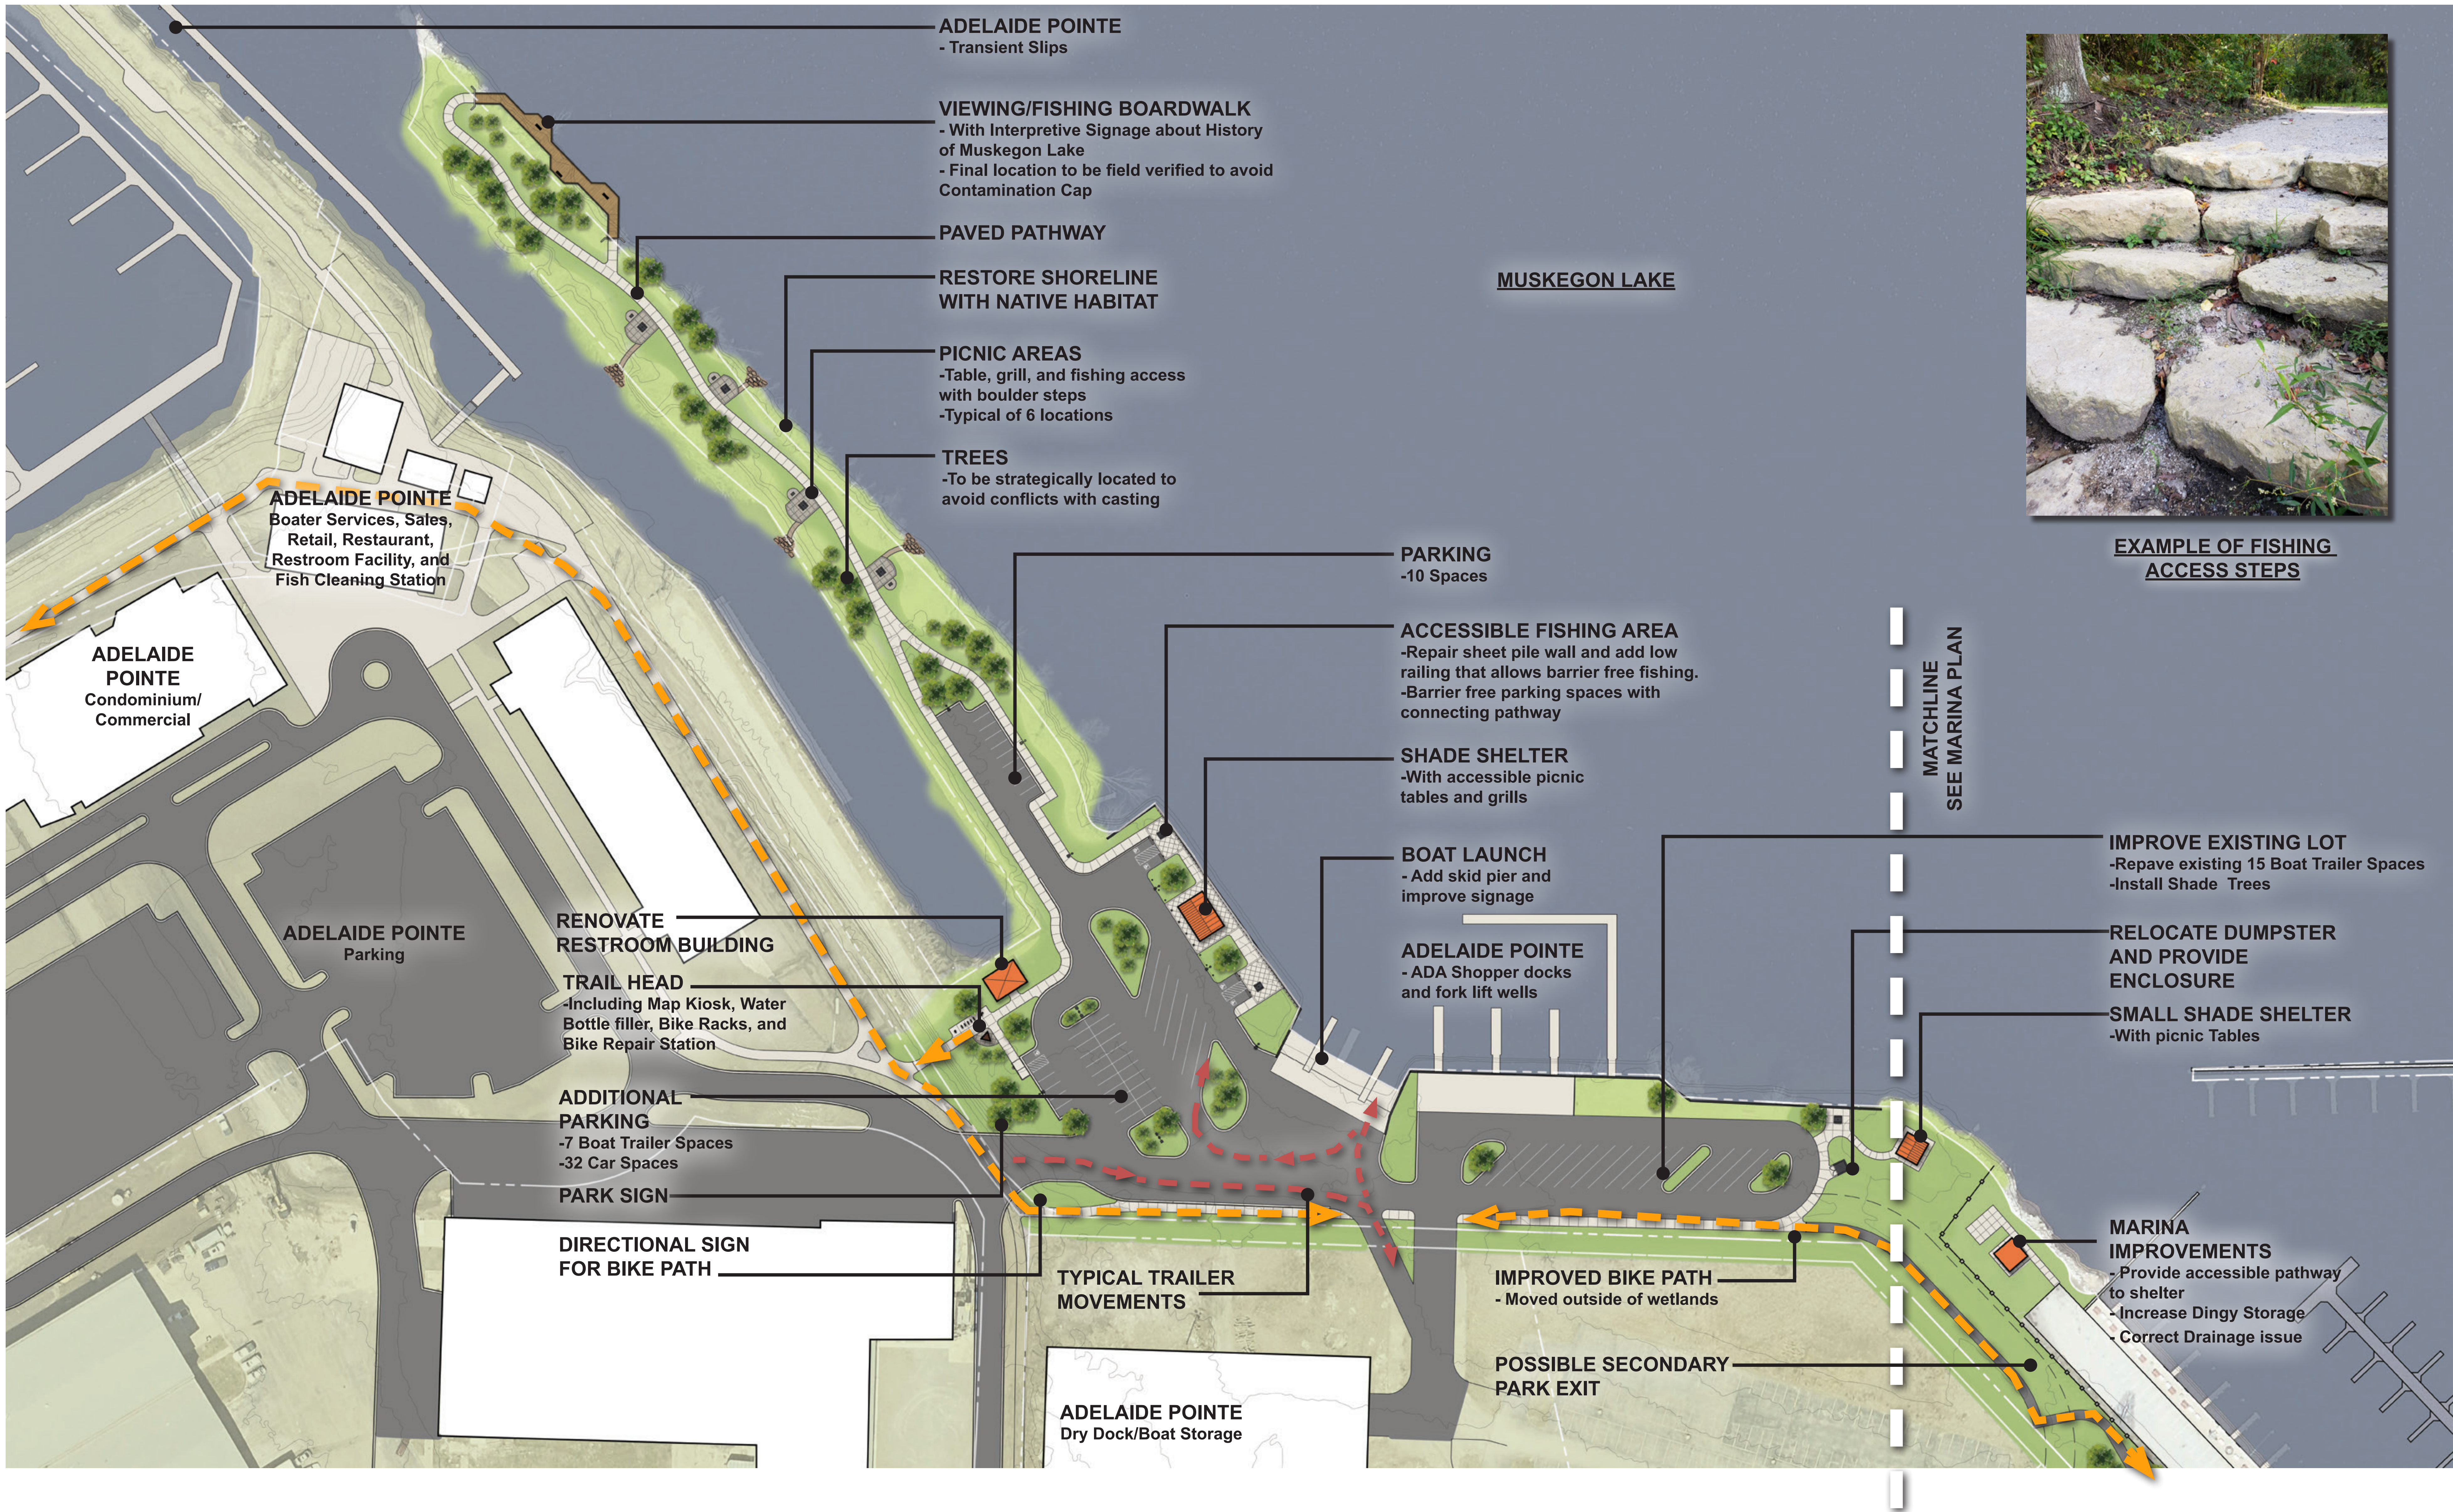

EXAMPLE OF FISHING ACCESS STEPS




HARTSHORN PARK REVISED CONCEPT PLAN
CONCEPTUAL PARK PLANNING
CITY OF MUSKEGON, MICHIGAN



0' 50' 100' 200'
SCALE IN FEET: 1' = 50'

DATE
12.17.2024
PROJECT NO.
2220



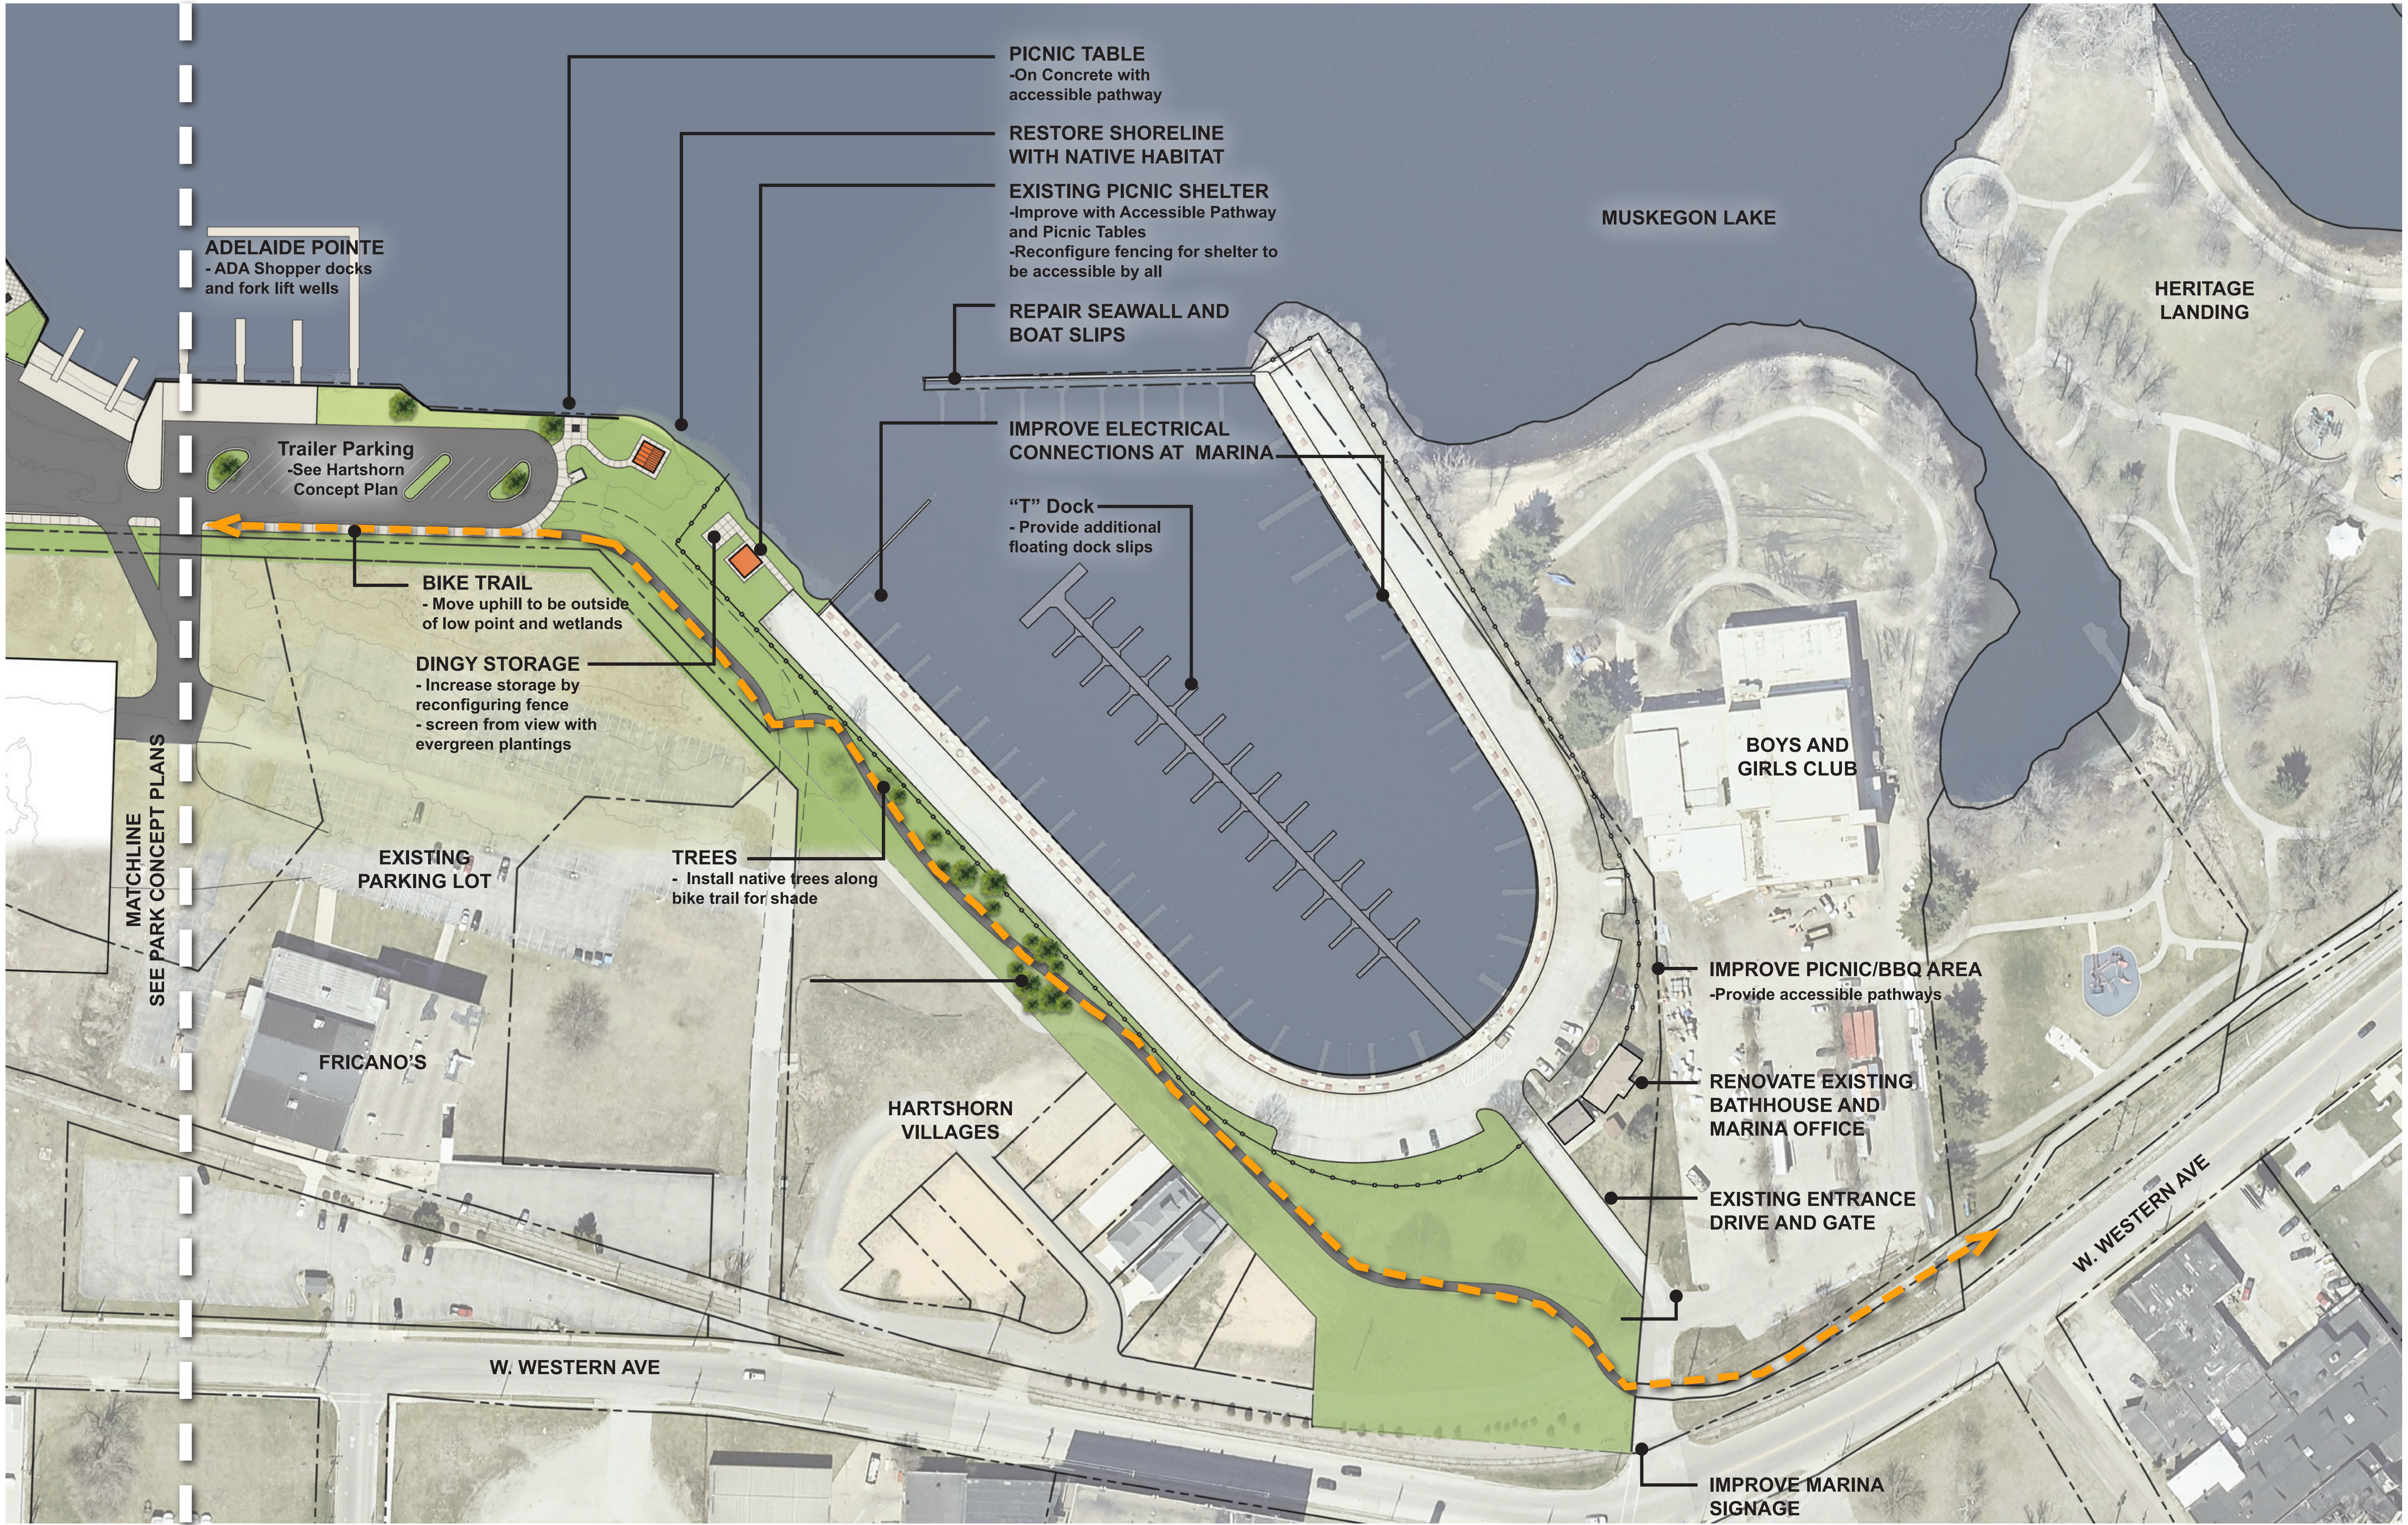

ADELAIDE POINTE
- ADA Shopper docks
and fork lift wells

Trailer Parking
- See Hartshorn
Concept Plan

BIKE TRAIL
- Move uphill to be outside
of low point and wetlands

DINGY STORAGE
- Increase storage by
reconfiguring fence
- screen from view with
evergreen plantings

**EXISTING
PARKING LOT**

FRICANO'S

TREES
- Install native trees along
bike trail for shade

**HARTSHORN
VILLAGES**

W. WESTERN AVE

PICNIC TABLE
- On Concrete with
accessible pathway

**RESTORE SHORELINE
WITH NATIVE HABITAT**

EXISTING PICNIC SHELTER
- Improve with Accessible Pathway
and Picnic Tables
- Reconfigure fencing for shelter to
be accessible by all

**REPAIR SEAWALL AND
BOAT SLIPS**

**IMPROVE ELECTRICAL
CONNECTIONS AT MARINA**

"T" Dock
- Provide additional
floating dock slips

MUSKEGON LAKE

**HERITAGE
LANDING**

**BOYS AND
GIRLS CLUB**

IMPROVE PICNIC/BBQ AREA
- Provide accessible pathways

**RENOVATE EXISTING
BATHHOUSE AND
MARINA OFFICE**

**EXISTING ENTRANCE
DRIVE AND GATE**

**IMPROVE MARINA
SIGNAGE**

W. WESTERN AVE



HARTSHORN MARINA CONCEPT PLAN CONCEPTUAL PARK PLANNING

CITY OF MUSKEGON, MICHIGAN



0' 50' 100' 200'
SCALE IN FEET: 1" = 50'

DATE
12.17.2024
PROJECT NO.
2220

