
This map is reproduced from Ordnance Survey material with the permission of Ordnance Survey on behalf of the Controller of Her Majesty's Stationery Office © Crown copyright. Unauthorised reproduction infringes Crown copyright and may lead to prosecution or civil proceedings. (WCC)(LA 100019597)

Bishop's Bridge Road- Proposed Westbound 24hr Bus Lane

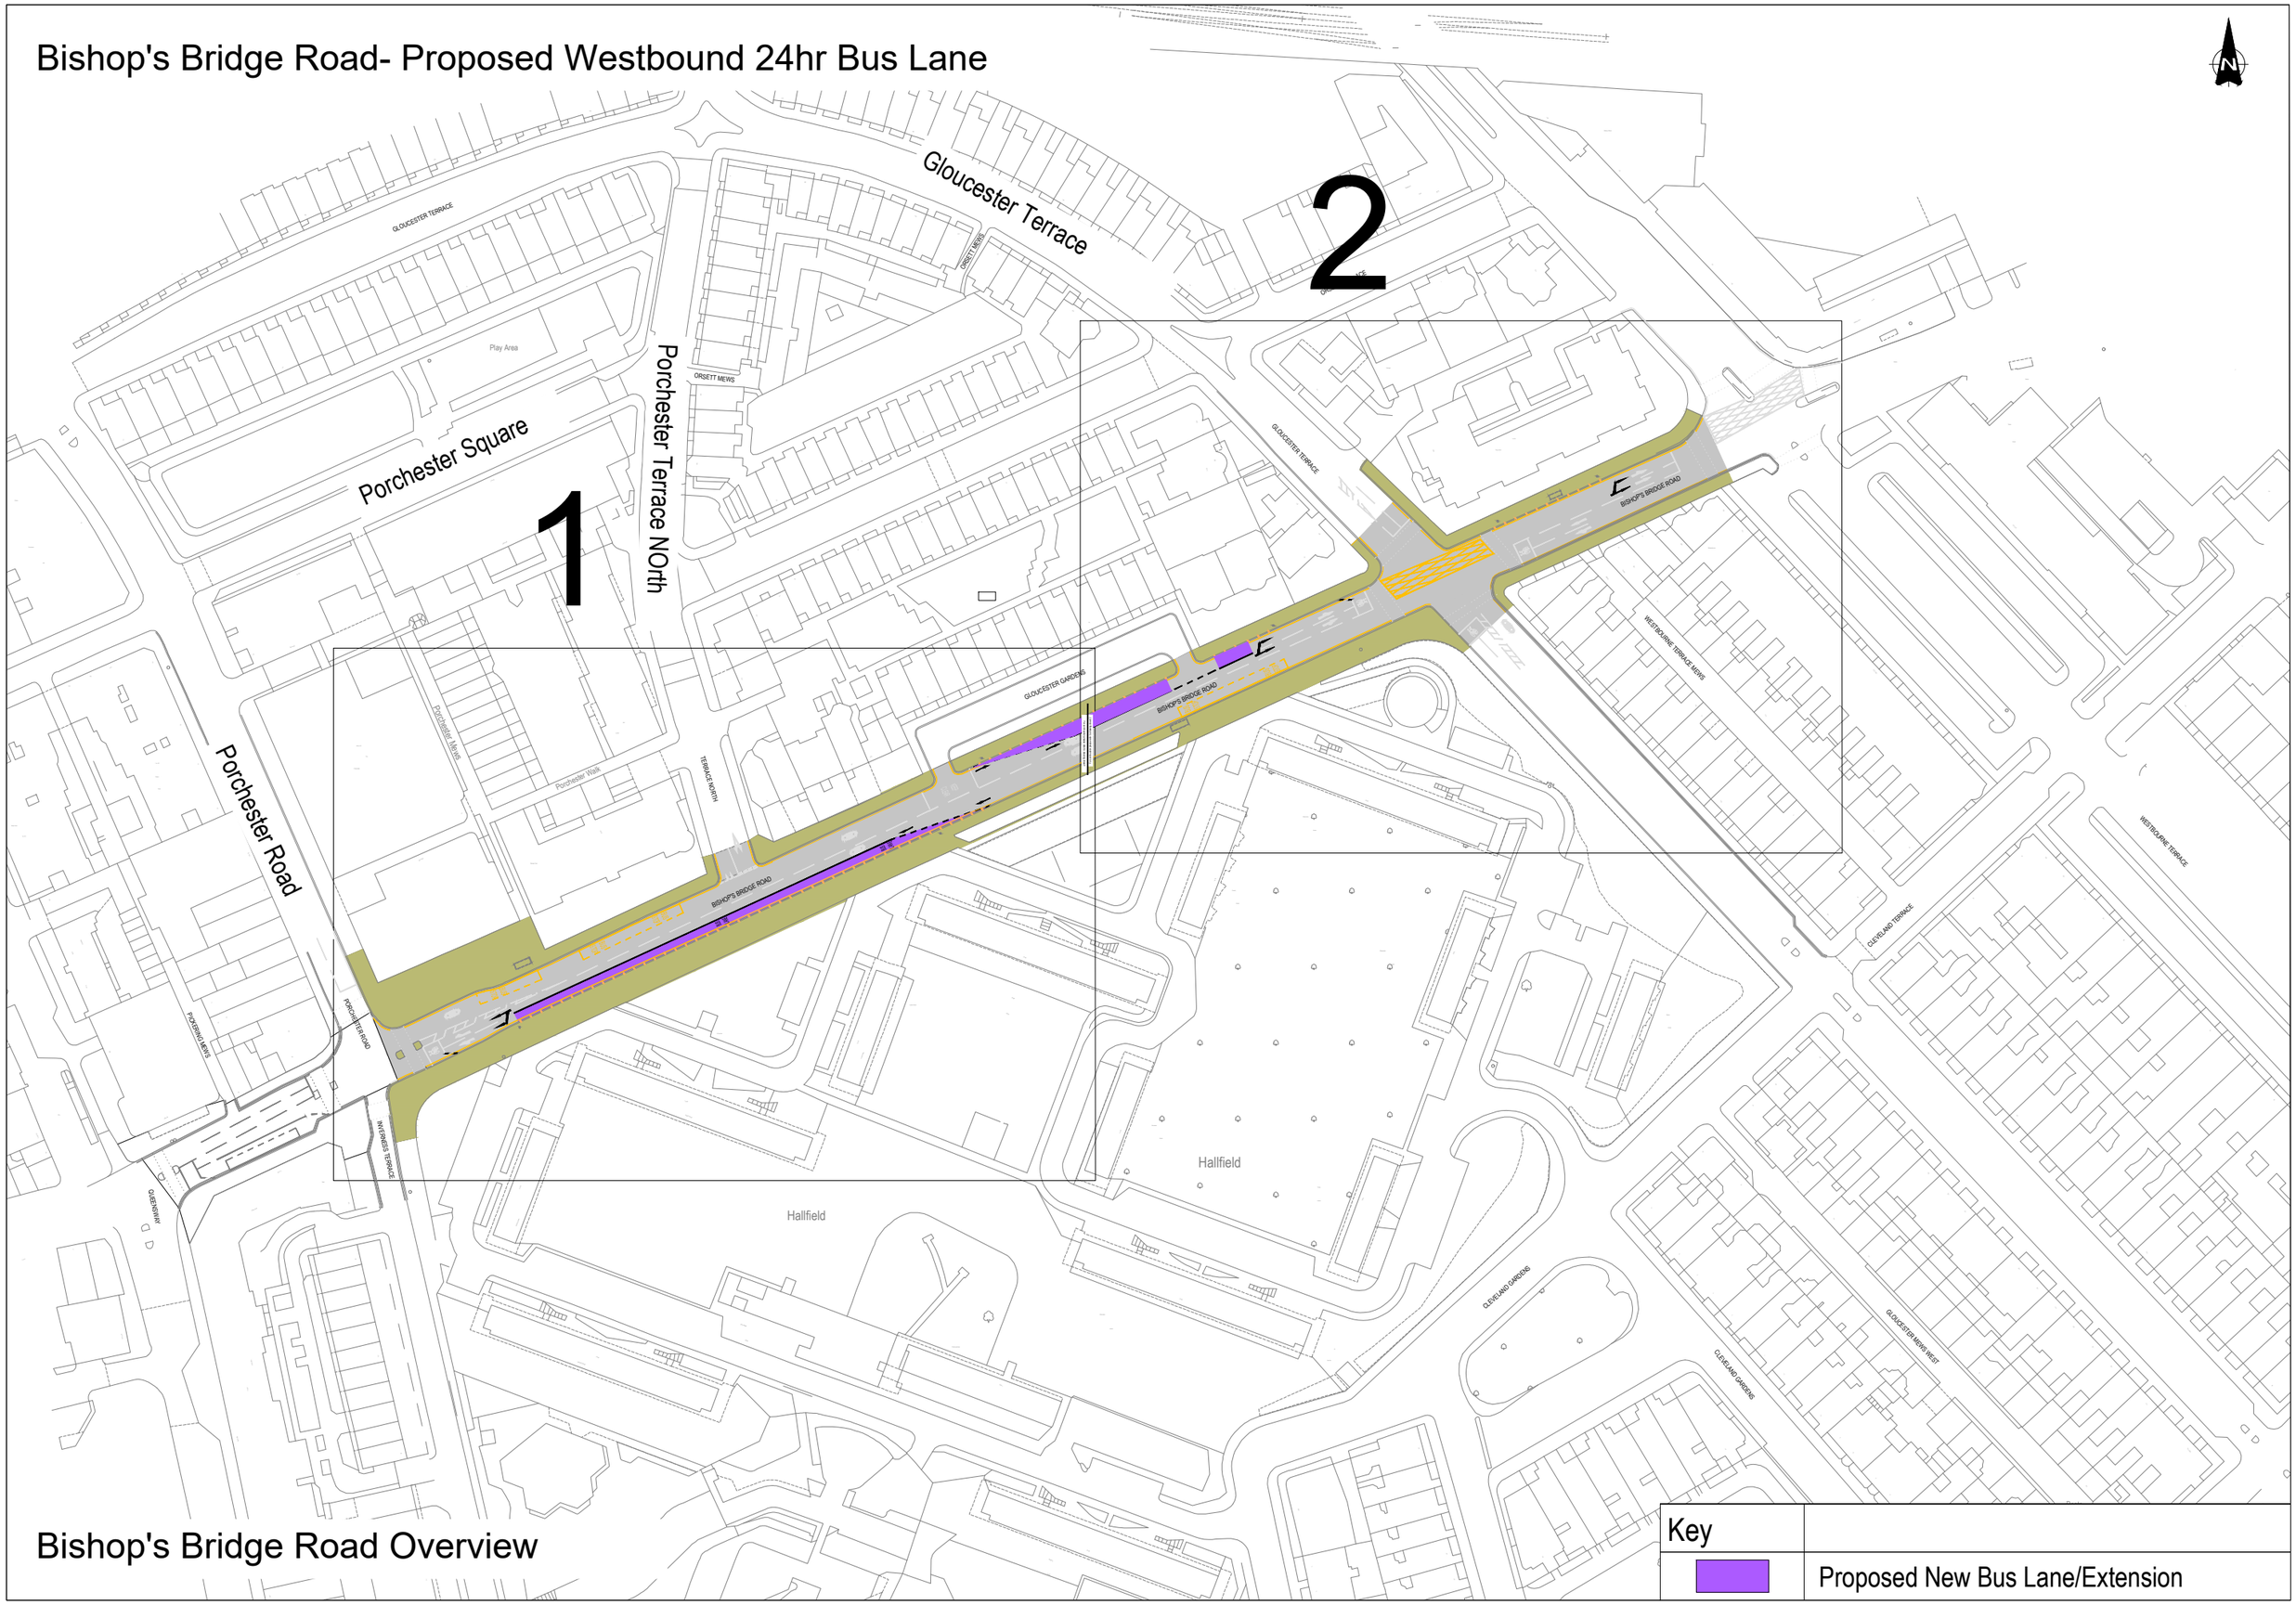


Bishop's Bridge Road Overview

Key	
	Proposed New Bus Lane/Extension

This map is reproduced from Ordnance Survey material with the permission of Ordnance Survey on behalf of the Controller of Her Majesty's Stationery Office © Crown copyright. Unauthorised reproduction infringes Crown copyright and may lead to prosecution or civil proceedings. (WCC)(LA 100019597)

Bishop's Bridge Road - Proposed Westbound 24hr Bus Lane

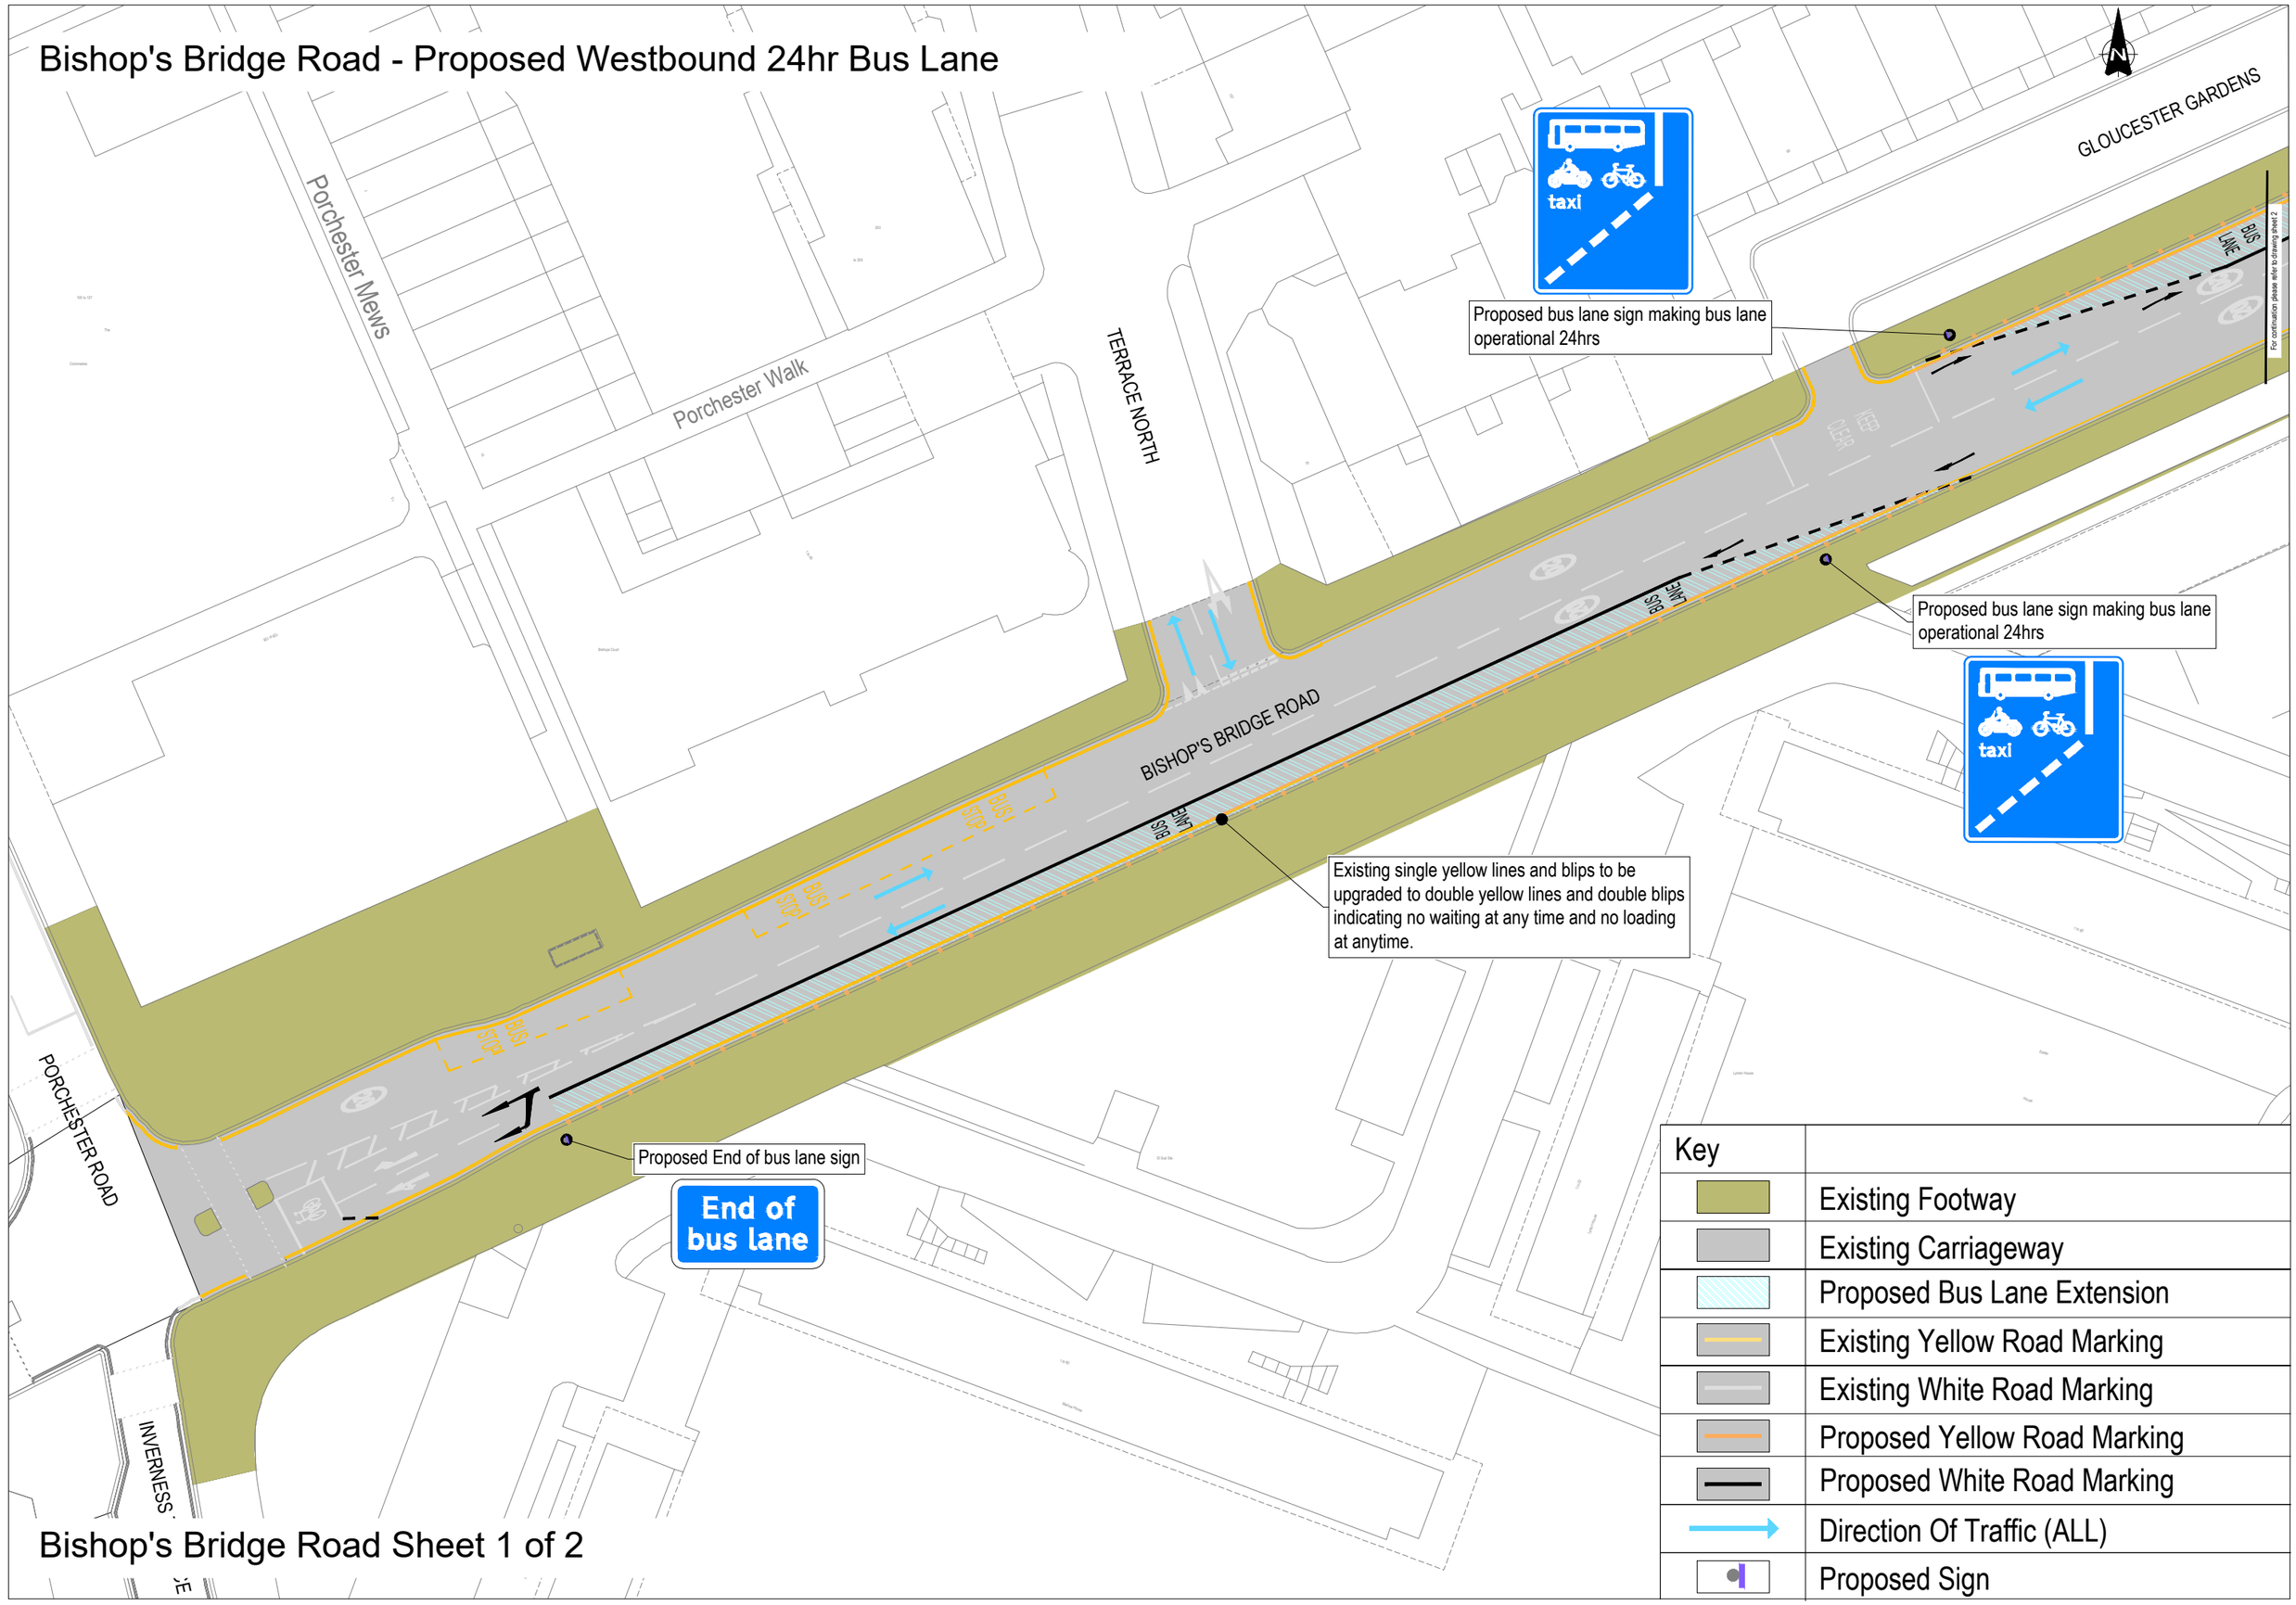


Key	
	Existing Footway
	Existing Carriageway
	Proposed Bus Lane Extension
	Existing Yellow Road Marking
	Existing White Road Marking
	Proposed Yellow Road Marking
	Proposed White Road Marking
	Direction Of Traffic (ALL)
	Proposed Sign

Bishop's Bridge Road Sheet 1 of 2

This map is reproduced from Ordnance Survey material with the permission of Ordnance Survey on behalf of the Controller of Her Majesty's Stationery Office © Crown copyright. Unauthorised reproduction infringes Crown copyright and may lead to prosecution or civil proceedings. (WCC)(LA 100019597)

Bishop's Bridge Road- Proposed Westbound 24hr Bus Lane

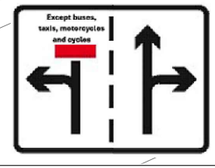

Nearside lane to be left turn only except buses, taxis, motorcycles and cycles

End of bus lane

Proposed End of bus lane sign

Existing single yellow lines and blips to be upgraded to double yellow lines and double blips indicating no waiting at any time and no loading at anytime.

Existing single yellow lines and blips to be upgraded to double yellow lines and double blips indicating no waiting at any time and no loading at anytime.

GLOUCESTER TERRACE

BISHOP'S BRIDGE ROAD

BUS LANE

WESTBOURNE TERRACE MEWS

Key	
	Existing Footway
	Existing Carriageway
	Proposed Bus Lane Extension
	Existing Yellow Road Marking
	Existing White Road Marking
	Proposed Yellow Road Marking
	Proposed White Road Marking
	Direction Of Traffic (ALL)
	Proposed Sign

Bishop's Bridge Road Sheet 2 of 2