LEGEND

- New cycle track
- Shared use path
- New kerb line
- New edging kerb
- New grass verge
- New footway
- New signage bollard
- Cycleway demarcation paving
- New tactile paving
- Existing footway/shared use path
- Existing carriageway
- Existing verge
- Existing signal locations

Drain

Goose Green Way

D D

MELROSE AVENUE

The Ridge Junior School

Broadway Infant School

Bowers Hay

SWAN FIELD

RIDGEWAY

Firgrove House Nursing Home

Kerbline built out to provide 3.0m shared surface

Radius increased to provide smoother route


Station Road

STATION ROAD

Weir

Proposed cycle priority and pedestrian crossing

Link Ro

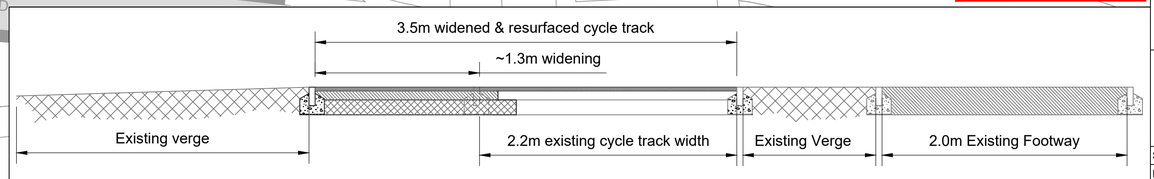

Resurfaced & Widened Cycle Track Section D-D

Scale 1:25

CONSULTATION

ORDNANCE SURVEY

© Crown copyright and database rights 2026 Ordnance Survey 100023410. This map has been provided for this scheme consultation and must not be used for any other purpose. Only one paper copy may be made for your own use.

Rev	Description	Drawn	App'd	Date

South Gloucestershire Council

DEPARTMENT OF PLACE

EXECUTIVE DIRECTOR - PLACE
Nigel Riglar

PLACE OPERATIONS - STREETCARE
PO Box 1954
Bristol. BS37 0DD
Telephone: 01454 868 000
Email: TransportServices@southglos.gov.uk

Project
North Yate New Neighbourhood
Randolph Avenue Cycle Improvements

Title
Active Travel Improvements 6

Scale @ A1	1:500					
Drawn	SM	Checked	SM	Approved	NS	
Date	Sep.25	Date	Sep.25	Date	Sep.25	

Dwg No.	Parish	Scheme	Number	Rev.
	T438 –	555	– P075	-

Acad Ref : I:\TNS Schemes\T438-YATE\555 - North Yate New Neighbourhood\5. Docs & Dwgs\Drawings\Active Travel Scheme\Consultation Drawings\T438-555-P070 Active Travel Scheme.dwg : Plotted by sm56 on Jun 30, 2026 - 11:12am