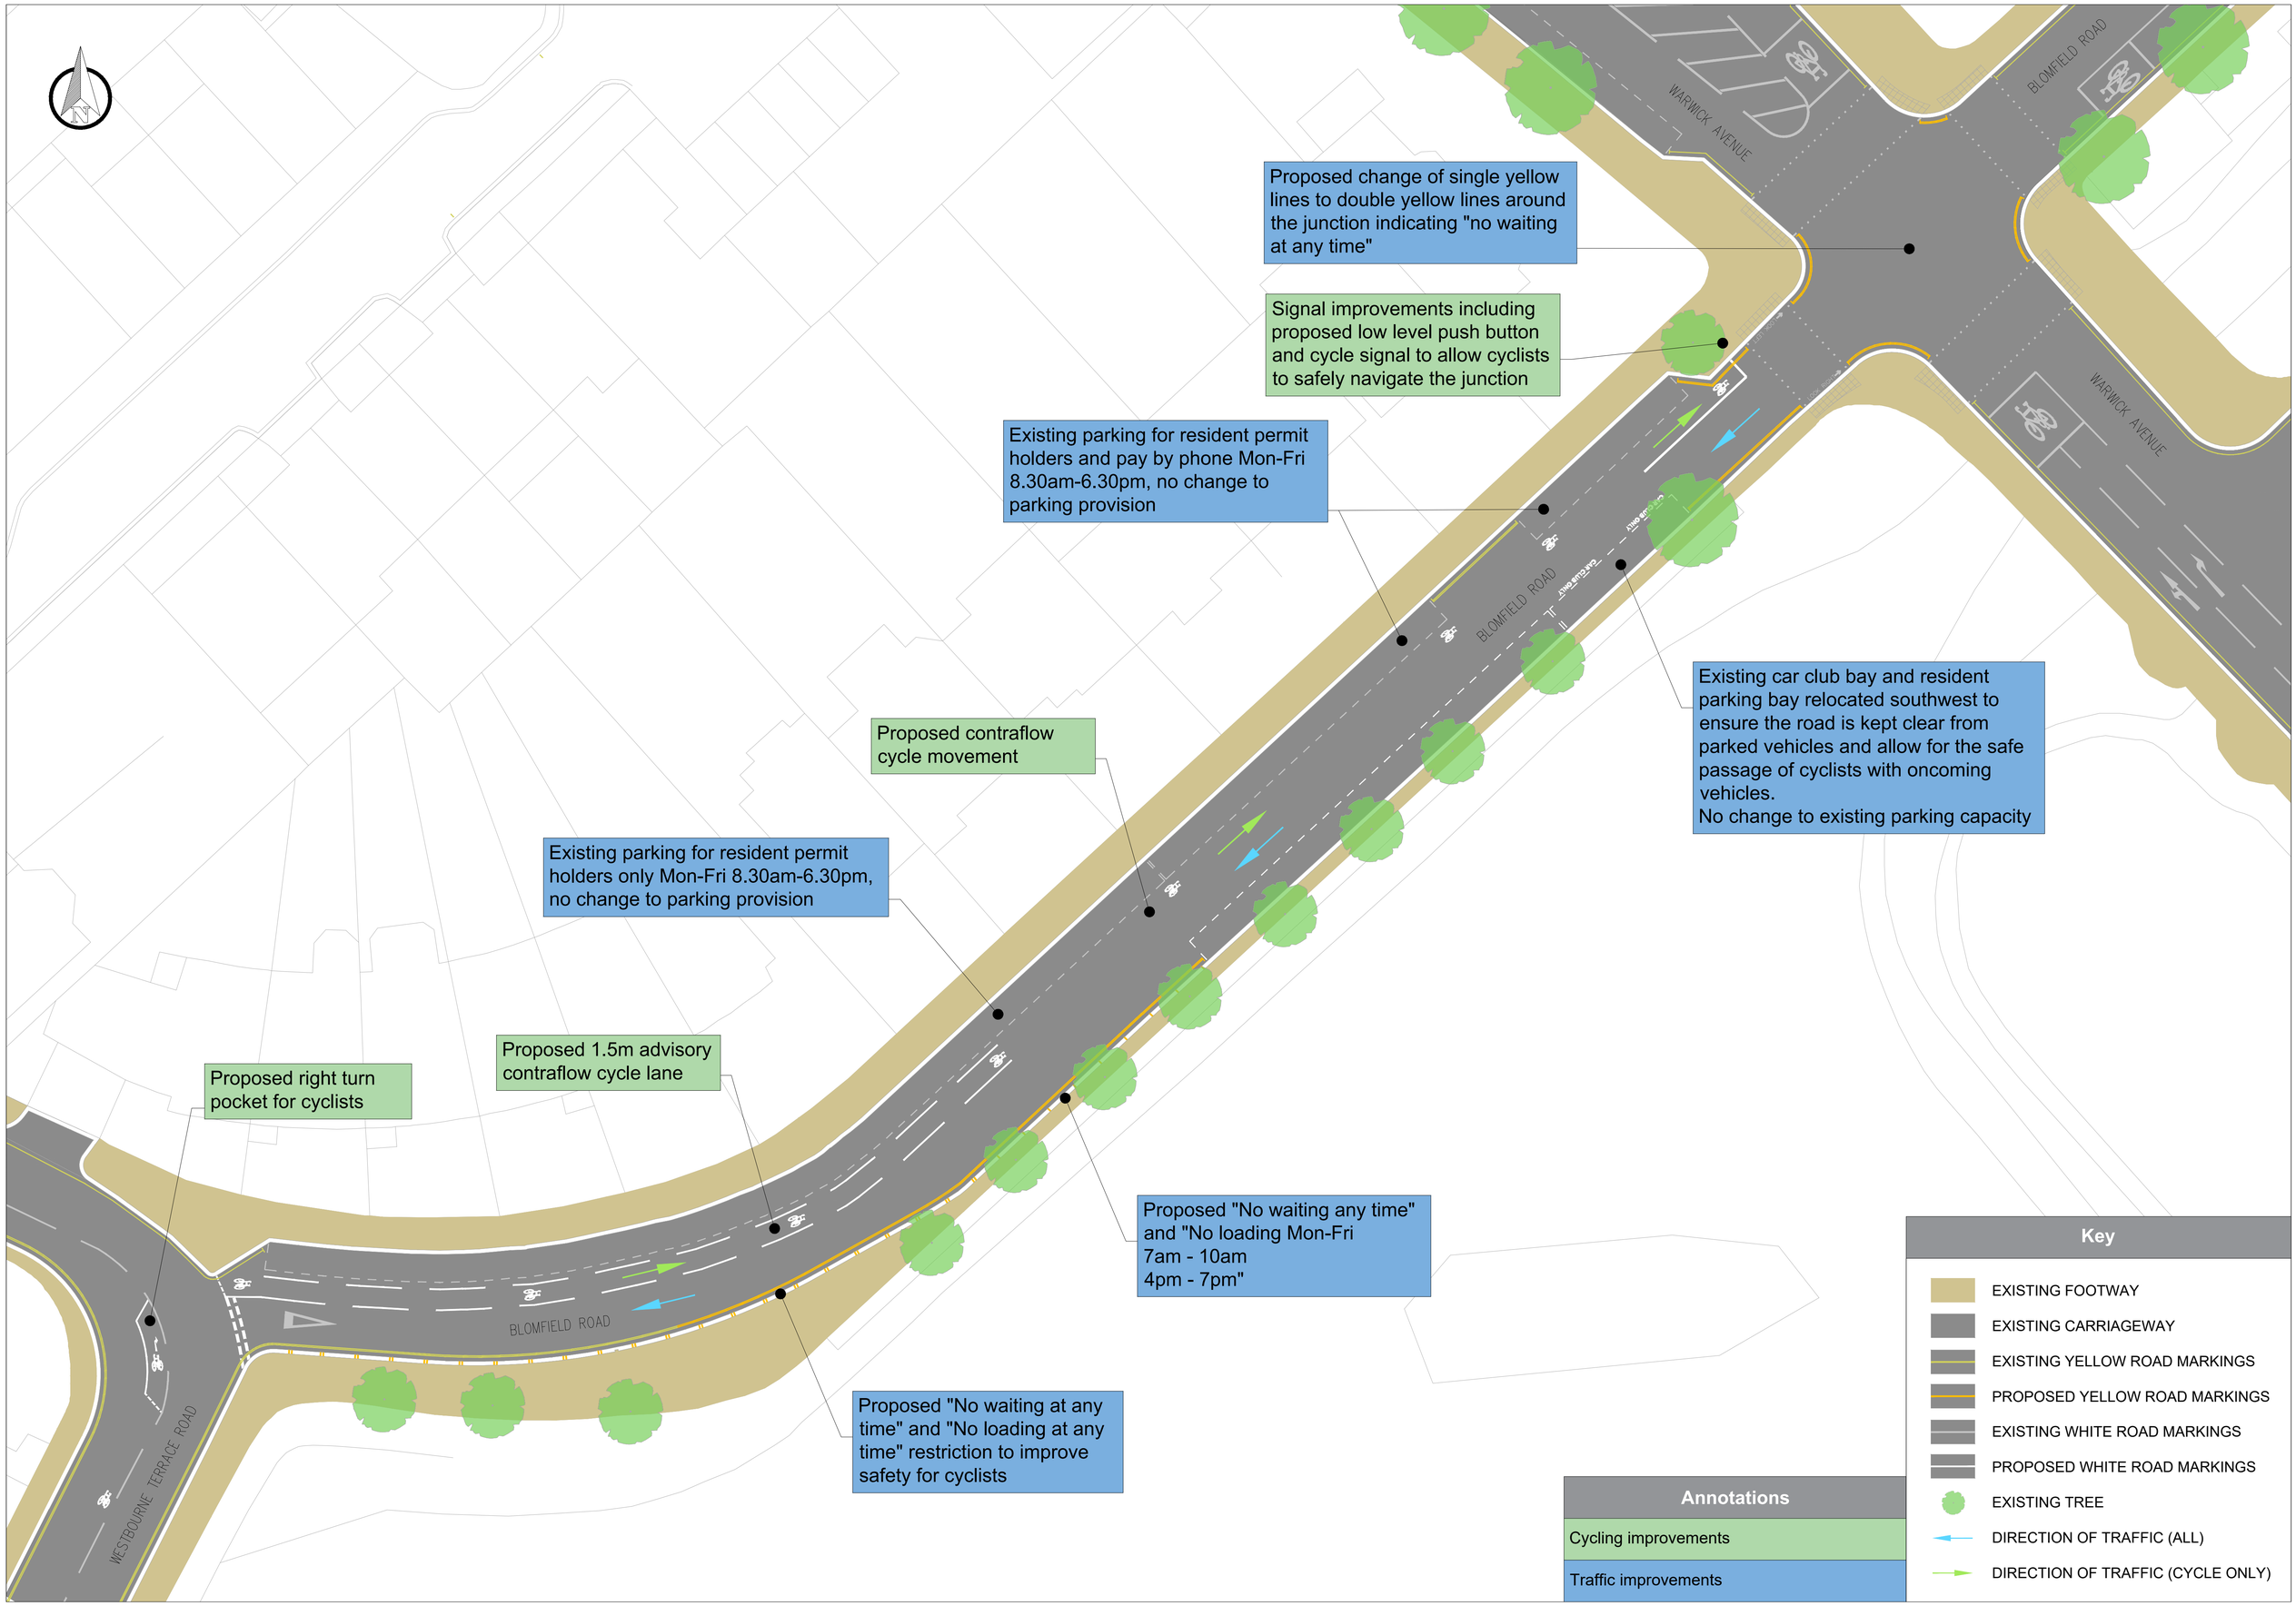

Proposed change of single yellow lines to double yellow lines around the junction indicating "no waiting at any time"
Signal improvements including proposed low level push button and cycle signal to allow cyclists to safely navigate the junction
Existing parking for resident permit holders and pay by phone Mon-Fri 8.30am-6.30pm, no change to parking provision
Existing car club bay and resident parking bay relocated southwest to ensure the road is kept clear from parked vehicles and allow for the safe passage of cyclists with oncoming vehicles.
No change to existing parking capacity
Proposed contraflow cycle movement
Existing parking for resident permit holders only Mon-Fri 8.30am-6.30pm, no change to parking provision
Proposed 1.5m advisory contraflow cycle lane
Proposed right turn pocket for cyclists
Proposed "No waiting any time" and "No loading Mon-Fri
7am - 10am
4pm - 7pm"
Proposed "No waiting at any time" and "No loading at any time" restriction to improve safety for cyclists
WARWICK AVENUE
BLOMFIELD ROAD
WESTBOURNE TERRACE ROAD
Key
EXISTING FOOTWAY
EXISTING CARRIAGEWAY
EXISTING YELLOW ROAD MARKINGS
PROPOSED YELLOW ROAD MARKINGS
EXISTING WHITE ROAD MARKINGS
PROPOSED WHITE ROAD MARKINGS
EXISTING TREE
DIRECTION OF TRAFFIC (ALL)
DIRECTION OF TRAFFIC (CYCLE ONLY)
Annotations
Cycling improvements
Traffic improvements