
Scotland Lane & Whitehouse Lane Sustainable Transport Improvements Scheme

Connecting Leeds TRANSFORMING TRAVEL | West Yorkshire Combined Authority | Leeds CITY COUNCIL

1. Scotland Lane Preferred 1

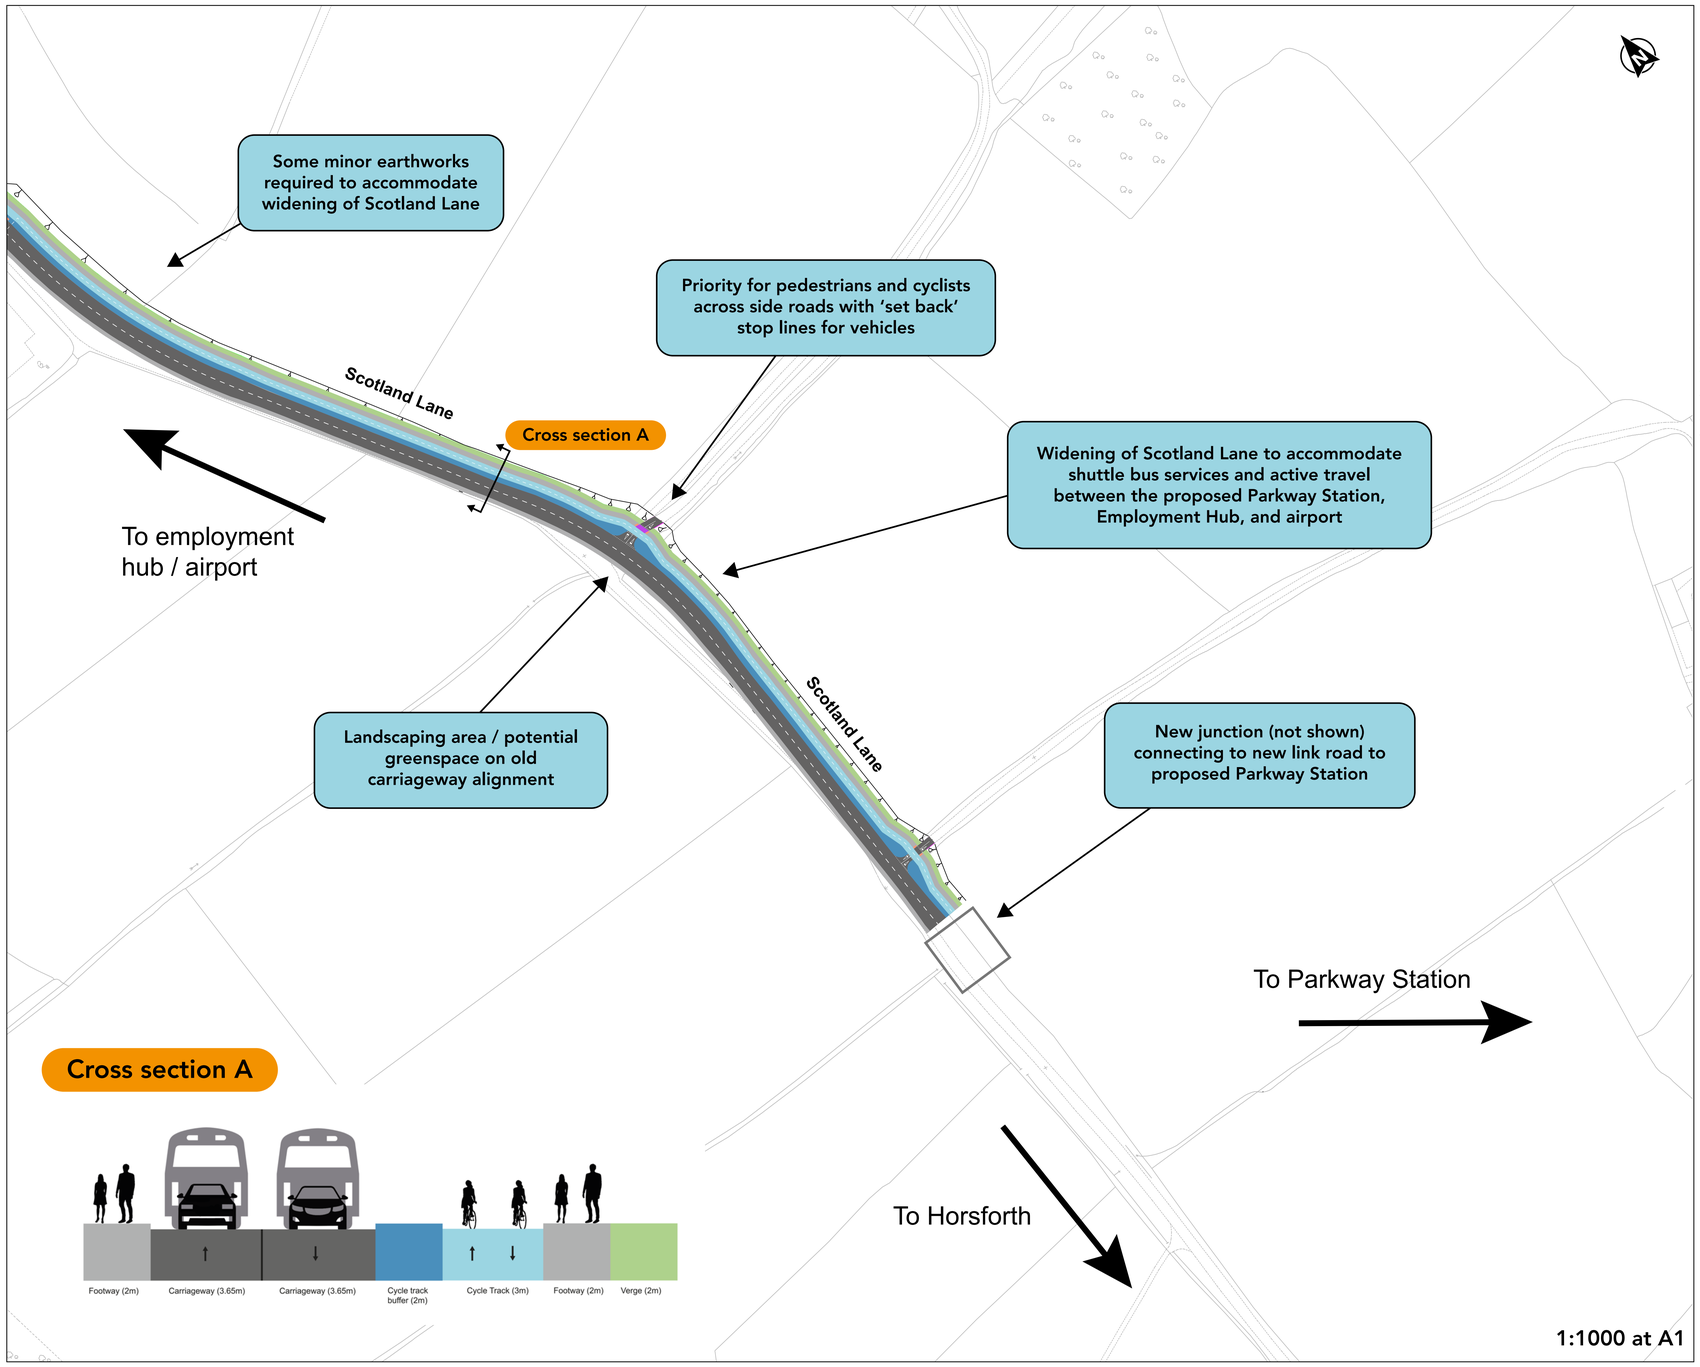

KEY

- Carriageway
- New carriageway
- Cycle track
- Cycle track buffer
- Footway
- Pedestrian crossing
- Bus stop
- Shared pedestrian and cycle path
- Shared pedestrian and cycle crossing
- Tactile Paving
- Verge
- Earthworks

Improving transportation on Scotland Lane & Whitehouse Lane.

The plans presented here show options for the proposed Scotland Lane & Whitehouse Lane Sustainable Transport Improvements Scheme.

Feedback from this consultation will be used to further refine the overall proposals before they are finalised..

Draft for consultation purposes only


For further information visit
www.leeds.gov.uk/connectingleeds

Join the conversation
#ConnectingLeeds



Scotland Lane & Whitehouse Lane Sustainable Transport Improvements Scheme

2. Scotland Lane Preferred 2

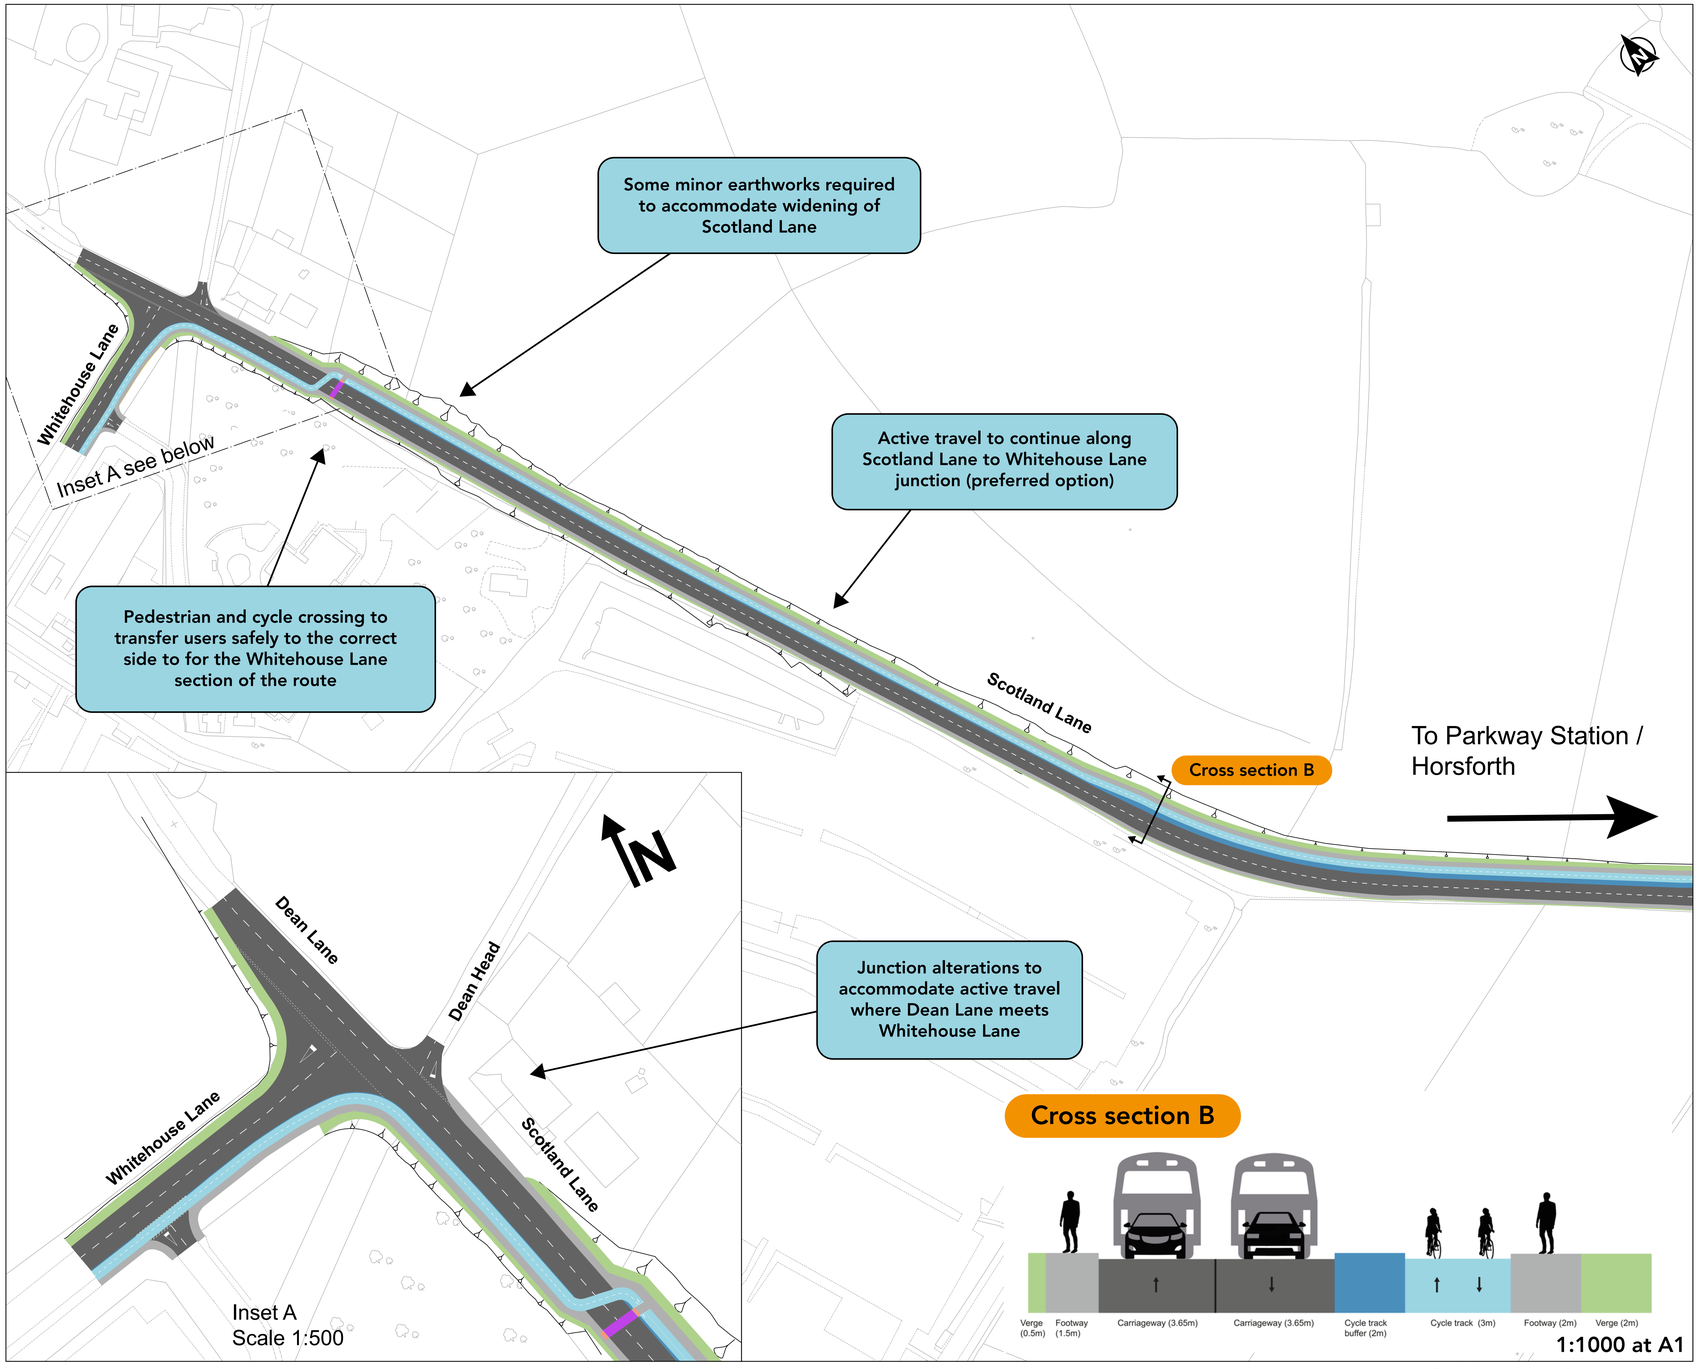

KEY

- Carriageway
- New carriageway
- Cycle track
- Cycle track buffer
- Footway
- Pedestrian crossing
- Bus stop
- Shared pedestrian and cycle path
- Shared pedestrian and cycle crossing
- Tactile Paving
- Verge
- Earthworks

Improving transportation on Scotland Lane & Whitehouse Lane.

The plans presented here show options for the proposed Scotland Lane & Whitehouse Lane Sustainable Transport Improvements Scheme.

Feedback from this consultation will be used to further refine the overall proposals before they are finalised..

Draft for consultation purposes only

For further information visit
www.leeds.gov.uk/connectingleeds


Join the conversation
#ConnectingLeeds



Scotland Lane & Whitehouse Lane Sustainable Transport Improvements Scheme

Connecting Leeds TRANSFORMING TRAVEL | West Yorkshire Combined Authority | Leeds CITY COUNCIL

3. Scotland Lane Alternative 1

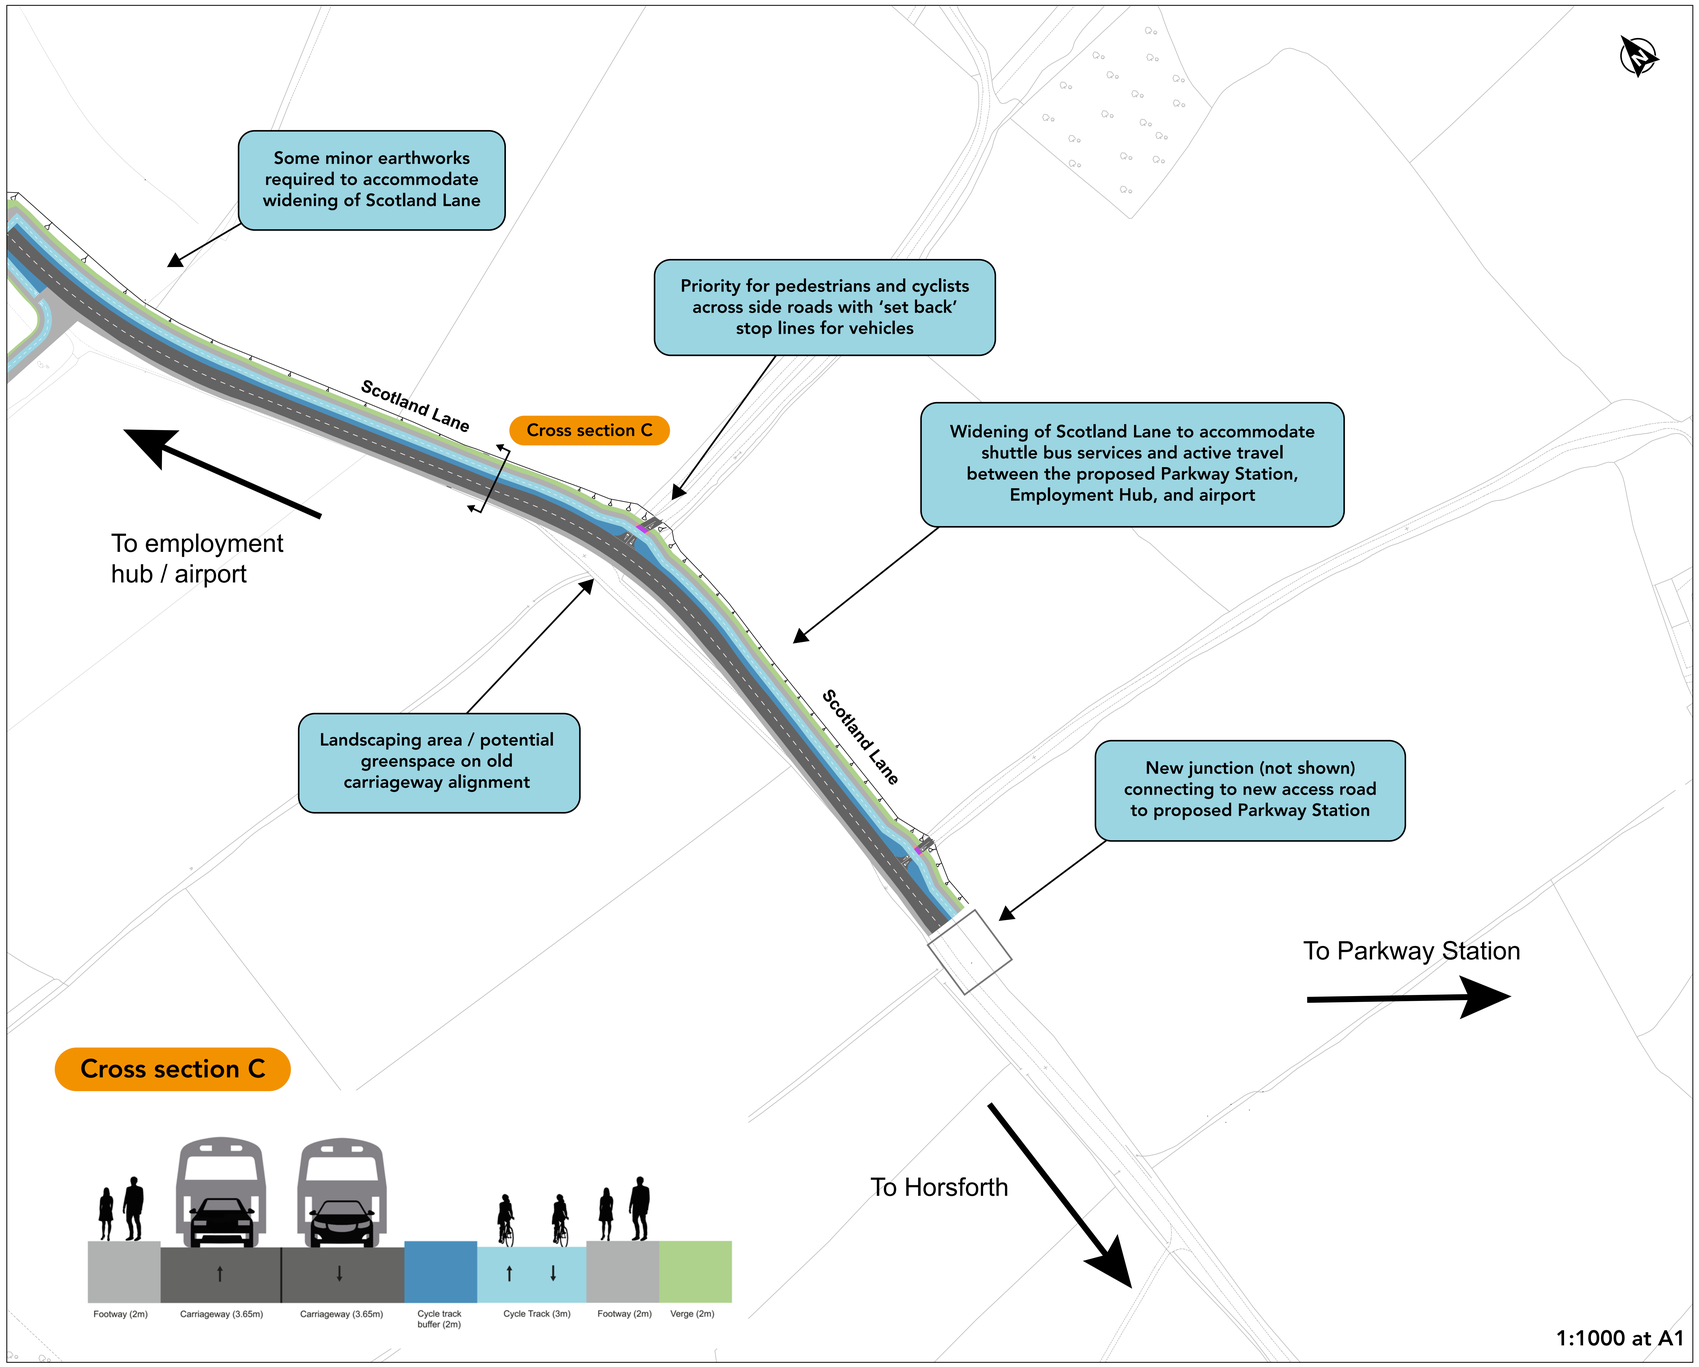

KEY

- Carriageway
- New carriageway
- Cycle track
- Cycle track buffer
- Footway
- Pedestrian crossing
- Bus stop
- Shared pedestrian and cycle path
- Shared pedestrian and cycle crossing
- Tactile Paving
- Verge
- Earthworks

Improving transportation on Scotland Lane & Whitehouse Lane.

The plans presented here show options for the proposed Scotland Lane & Whitehouse Lane Sustainable Transport Improvements Scheme.

Feedback from this consultation will be used to further refine the overall proposals before they are finalised..

Draft for consultation purposes only


For further information visit
www.leeds.gov.uk/connectingleeds

Join the conversation
#ConnectingLeeds



Scotland Lane & Whitehouse Lane Sustainable Transport Improvements Scheme

4. Scotland Lane Alternative 2

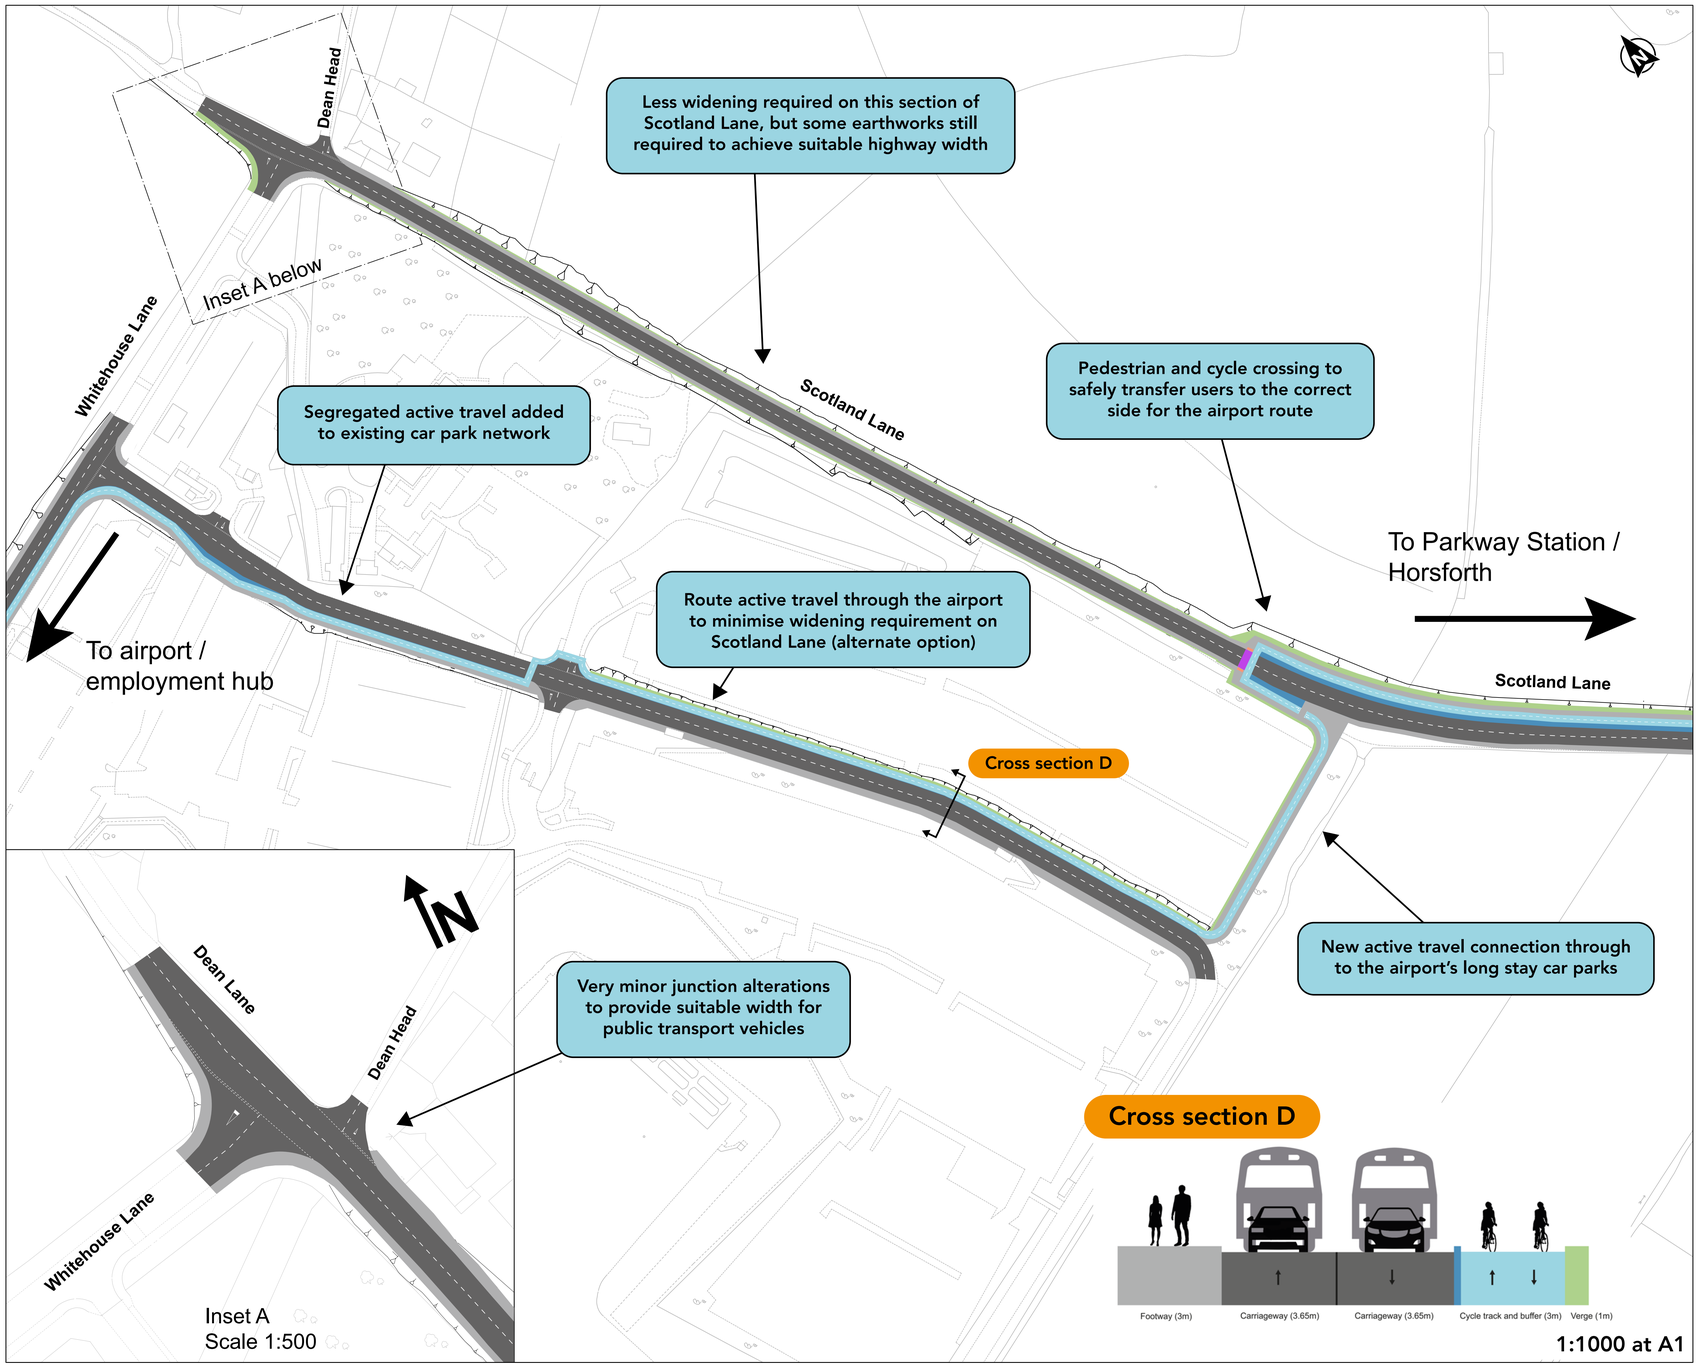

KEY

- Carriageway
- New carriageway
- Cycle track
- Cycle track buffer
- Footway
- Pedestrian crossing
- Bus stop
- Shared pedestrian and cycle path
- Shared pedestrian and cycle crossing
- Tactile Paving
- Verge
- Earthworks

Improving transportation on Scotland Lane & Whitehouse Lane.

The plans presented here show options for the proposed Scotland Lane & Whitehouse Lane Sustainable Transport Improvements Scheme.

Feedback from this consultation will be used to further refine the overall proposals before they are finalised..

Draft for consultation purposes only


For further information visit
www.leeds.gov.uk/connectingleeds

Join the conversation
#ConnectingLeeds



Scotland Lane & Whitehouse Lane Sustainable Transport Improvements Scheme

5. Employment Hub Access

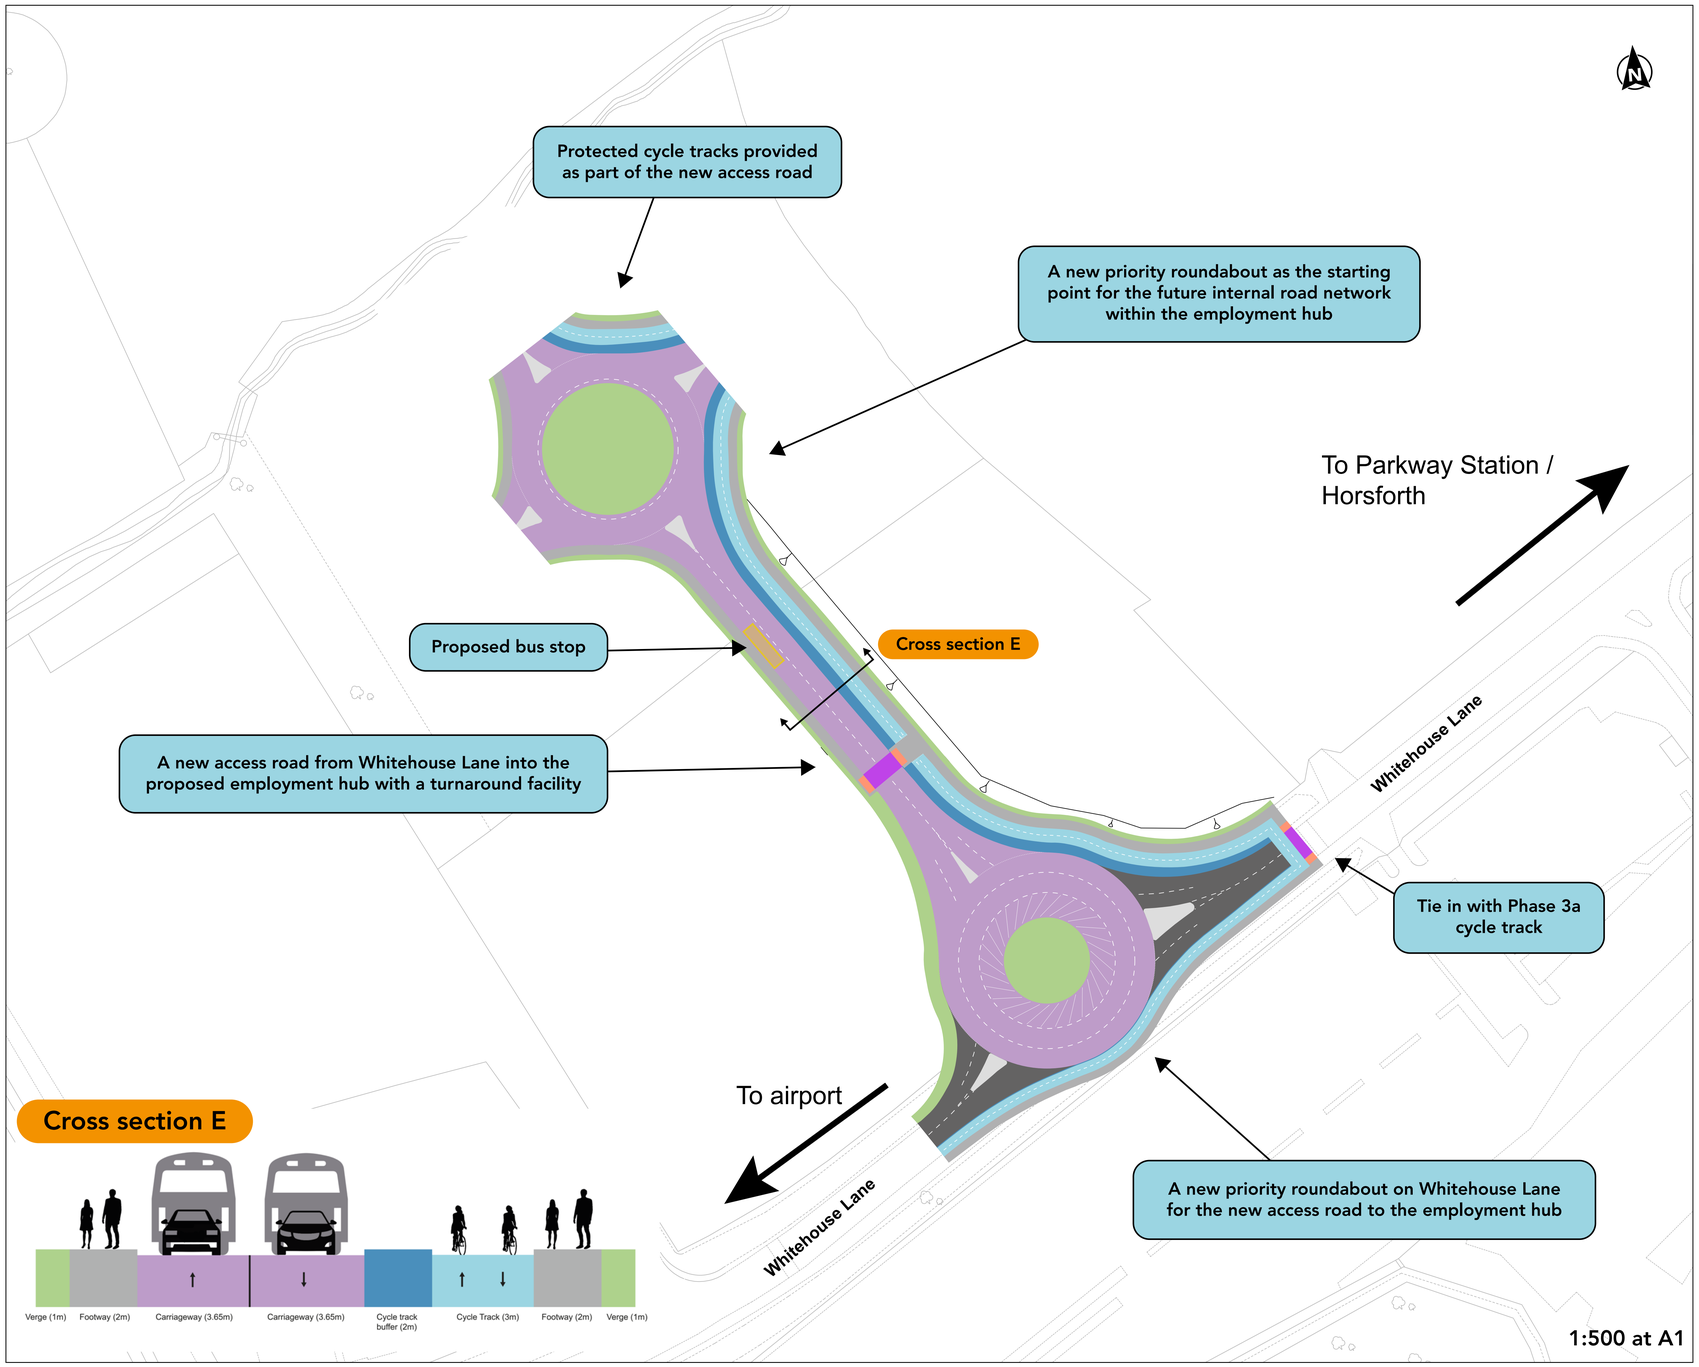

KEY

- Carriageway
- New carriageway
- Cycle track
- Cycle track buffer
- Footway
- Pedestrian crossing
- Bus stop
- Shared pedestrian and cycle path
- Shared pedestrian and cycle crossing
- Tactile Paving
- Verge
- Earthworks

Improving transportation on Scotland Lane & Whitehouse Lane.

The plans presented here show options for the proposed Scotland Lane & Whitehouse Lane Sustainable Transport Improvements Scheme.

Feedback from this consultation will be used to further refine the overall proposals before they are finalised..

Draft for consultation purposes only

For further information visit
www.leeds.gov.uk/connectingleeds

Join the conversation
#ConnectingLeeds




Scotland Lane & Whitehouse Lane Sustainable Transport Improvements Scheme

Connecting Leeds
TRANSFORMING TRAVEL

West Yorkshire Combined Authority

Leeds CITY COUNCIL

6. Whitehouse Lane 1

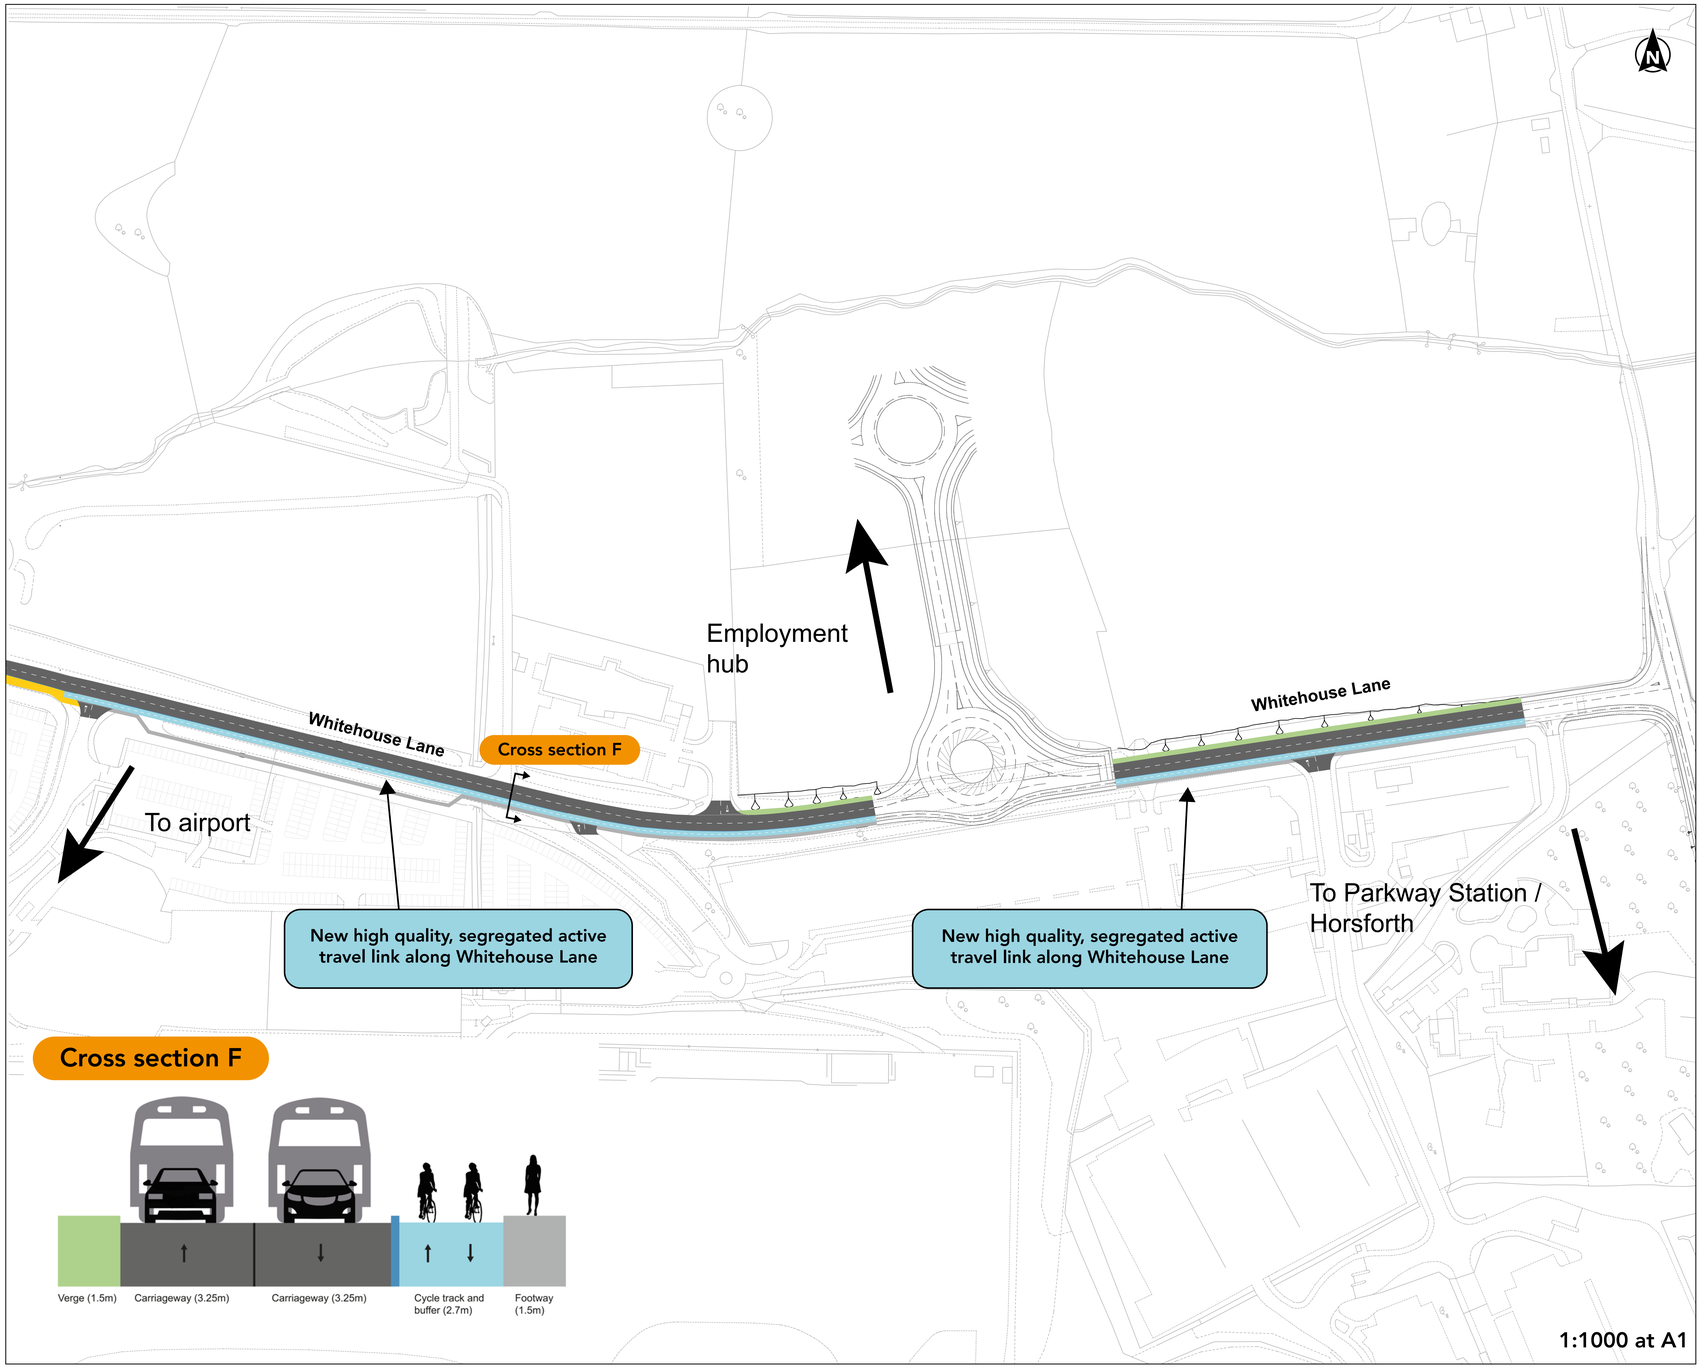

KEY

- Carriageway
- New carriageway
- Cycle track
- Cycle track buffer
- Footway
- Pedestrian crossing
- Bus stop
- Shared pedestrian and cycle path
- Shared pedestrian and cycle crossing
- Tactile Paving
- Verge
- Earthworks

Improving transportation on Scotland Lane & Whitehouse Lane.

The plans presented here show options for the proposed Scotland Lane & Whitehouse Lane Sustainable Transport Improvements Scheme.

Feedback from this consultation will be used to further refine the overall proposals before they are finalised..

Draft for consultation purposes only


For further information visit
www.leeds.gov.uk/connectingleeds

Join the conversation
#ConnectingLeeds



Scotland Lane & Whitehouse Lane Sustainable Transport Improvements Scheme

7. Whitehouse Lane 2

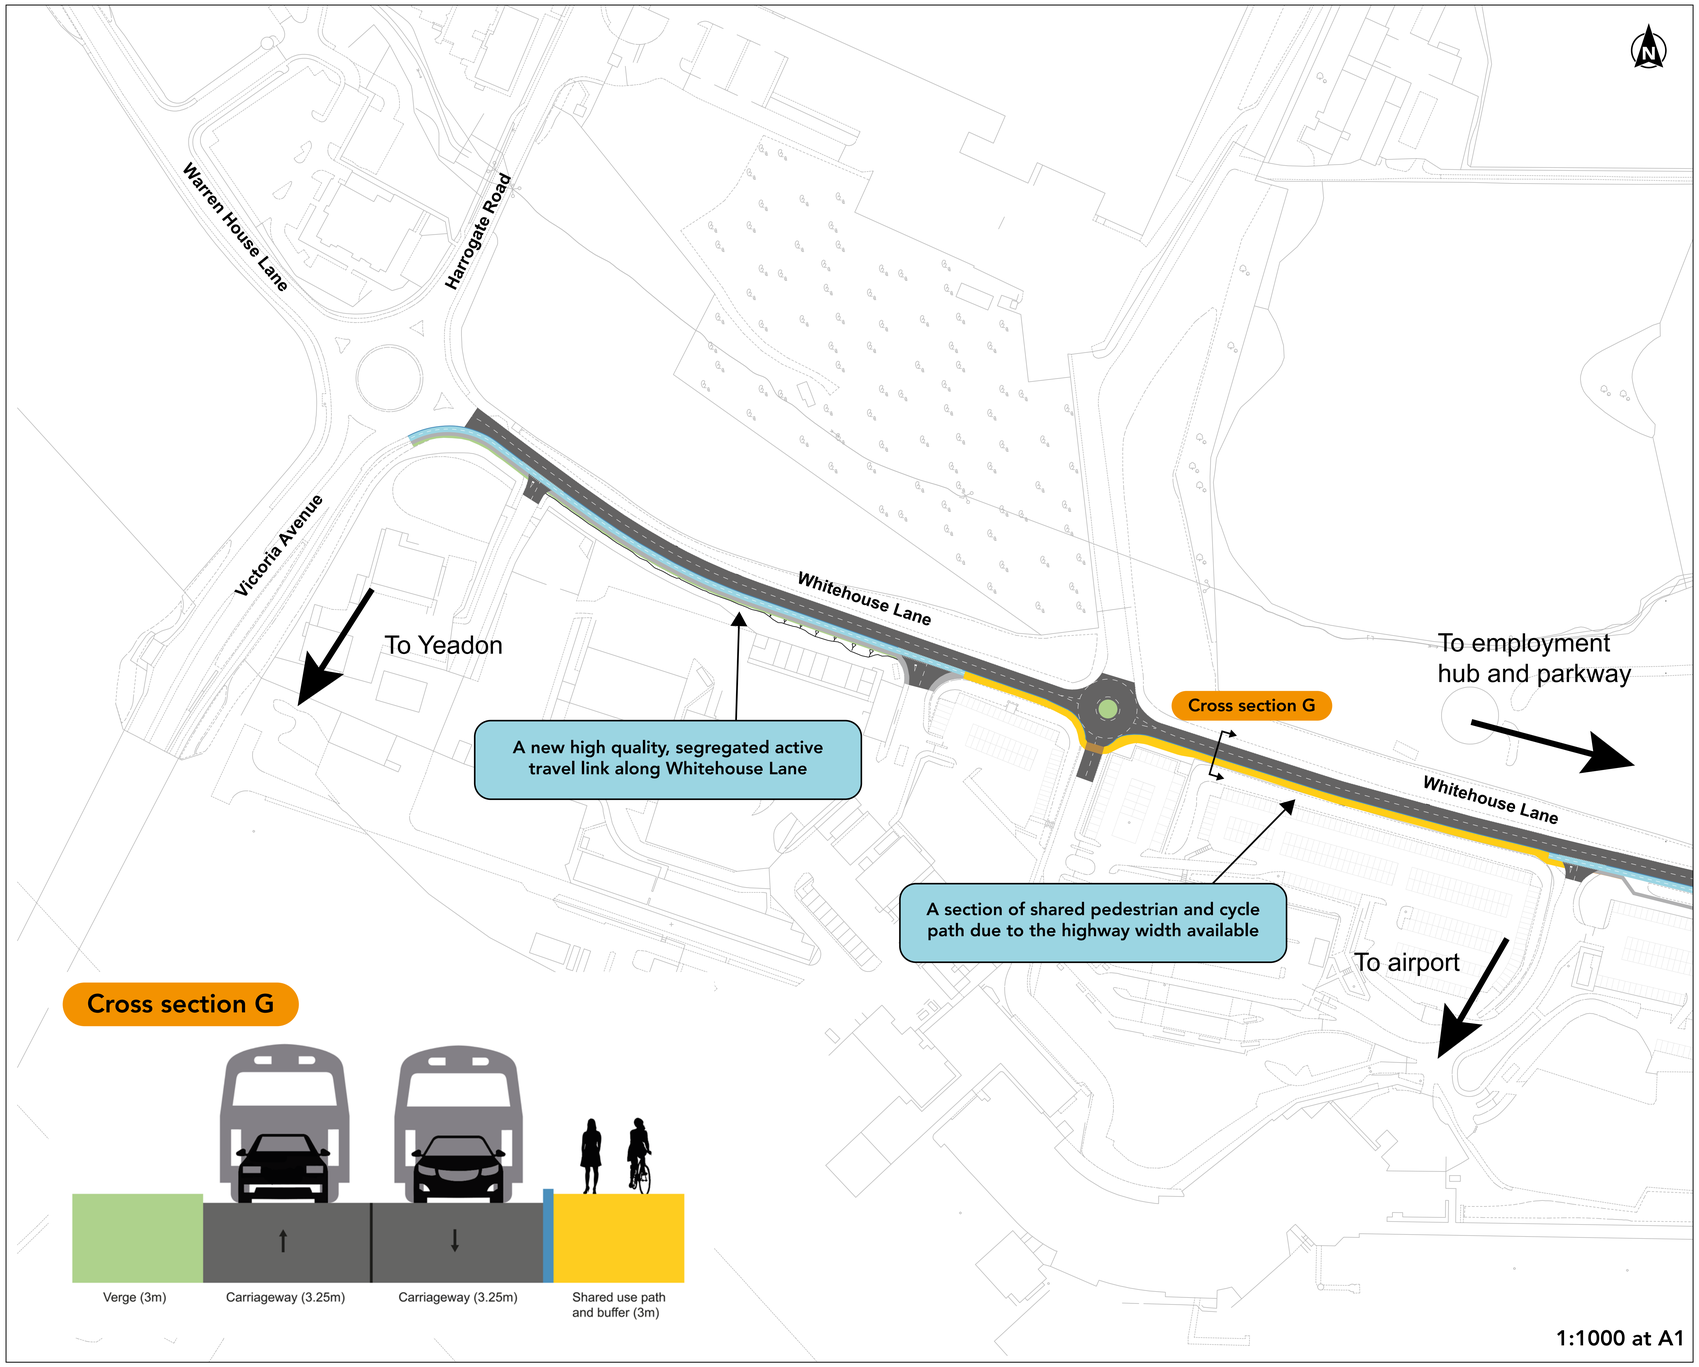

KEY

- Carriageway
- New carriageway
- Cycle track
- Cycle track buffer
- Footway
- Pedestrian crossing
- Bus stop
- Shared pedestrian and cycle path
- Shared pedestrian and cycle crossing
- Tactile Paving
- Verge
- Earthworks

Improving transportation on Scotland Lane & Whitehouse Lane.

The plans presented here show options for the proposed Scotland Lane & Whitehouse Lane Sustainable Transport Improvements Scheme.

Feedback from this consultation will be used to further refine the overall proposals before they are finalised..

Draft for consultation purposes only

For further information visit
www.leeds.gov.uk/connectingleeds

Join the conversation
#ConnectingLeeds

