
NOTES:

1. ALL DIMENSIONS ARE IN METRES UNLESS OTHERWISE STATED.
2. THIS DRAWING CONTAINS COLOURED LINES / INFORMATION THAT MAY NOT BE CLEAR IF REPRODUCED IN BLACK & WHITE.

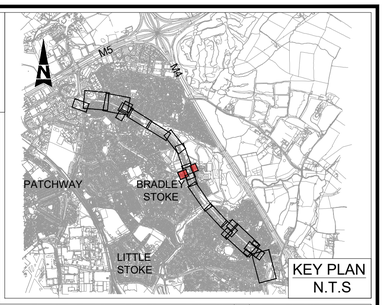


KEY PLAN
N.T.S

3 to 51

1

53 to 75

127

77 to 123

BRADLEY STOKE LEISURE CENTRE

BROOK COURT

FIDDLERS WOOD LN

SAVAGES WOOD ROAD

FOR CONTINUATION SEE DRAWING NO. WECA_SGC-ATK-HGN-BSW_PH5-DR-CH-000104


FOR CONTINUATION SEE DRAWING NO. WECA_SGC-ATK-HGN-BSW_PH5-DR-CH-000104

TOUCAN CROSSING

18
19
20
21 to 24
34
17
16
15
11
9
14
12

KEY:

- CARRIAGEWAY
- FOOTWAY
- CYCLE TRACK
- SHARED USE PATH
- ISLAND
- RAISED TABLE
- SEPARATOR
- VERGE / LANDSCAPING
- EARTHWORKS
- MAINTENANCE LAY-BY
- TRAMLINE AND LADDER PAVING
- CORDUROY PAVING
- BLISTER TACTILE PAVING (CONTROLLED CROSSING - RED COLOUR)
- BLISTER TACTILE PAVING (UNCONTROLLED CROSSING - BUFF COLOUR)
- SIGNAL POLE
- BUS SHELTER
- ROAD MARKING
- PEDESTRIAN GUARDRAIL
- VEHICLE RESTRAINT SYSTEM
- PROPOSED TREES
- LIMIT OF WORKS

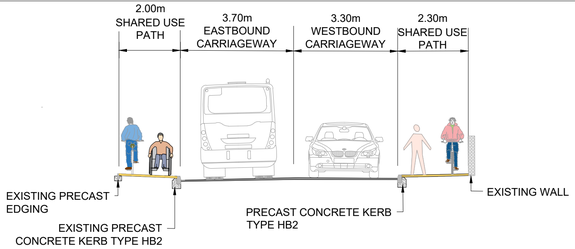


9 / 000105 TYPICAL CROSS SECTION DETAILS
NTS

SPEED LIMIT 30mph

Scale 1:250
5m 0m 5m 10m 15m

DRAWING NO:- BSW_PH5-DR-CH-0000105
SCALE : 1:250
REVISION NO. C01

FOR CONSTRUCTION

Funded by UK Government

# SCHEME DRAWING
# SAVAGES WOOD ROUNDABOUT (SHEET 2 OF 3)
# BSW PHASE 5