

Bucksburn Academy
Location


Source: Google Earth Pro

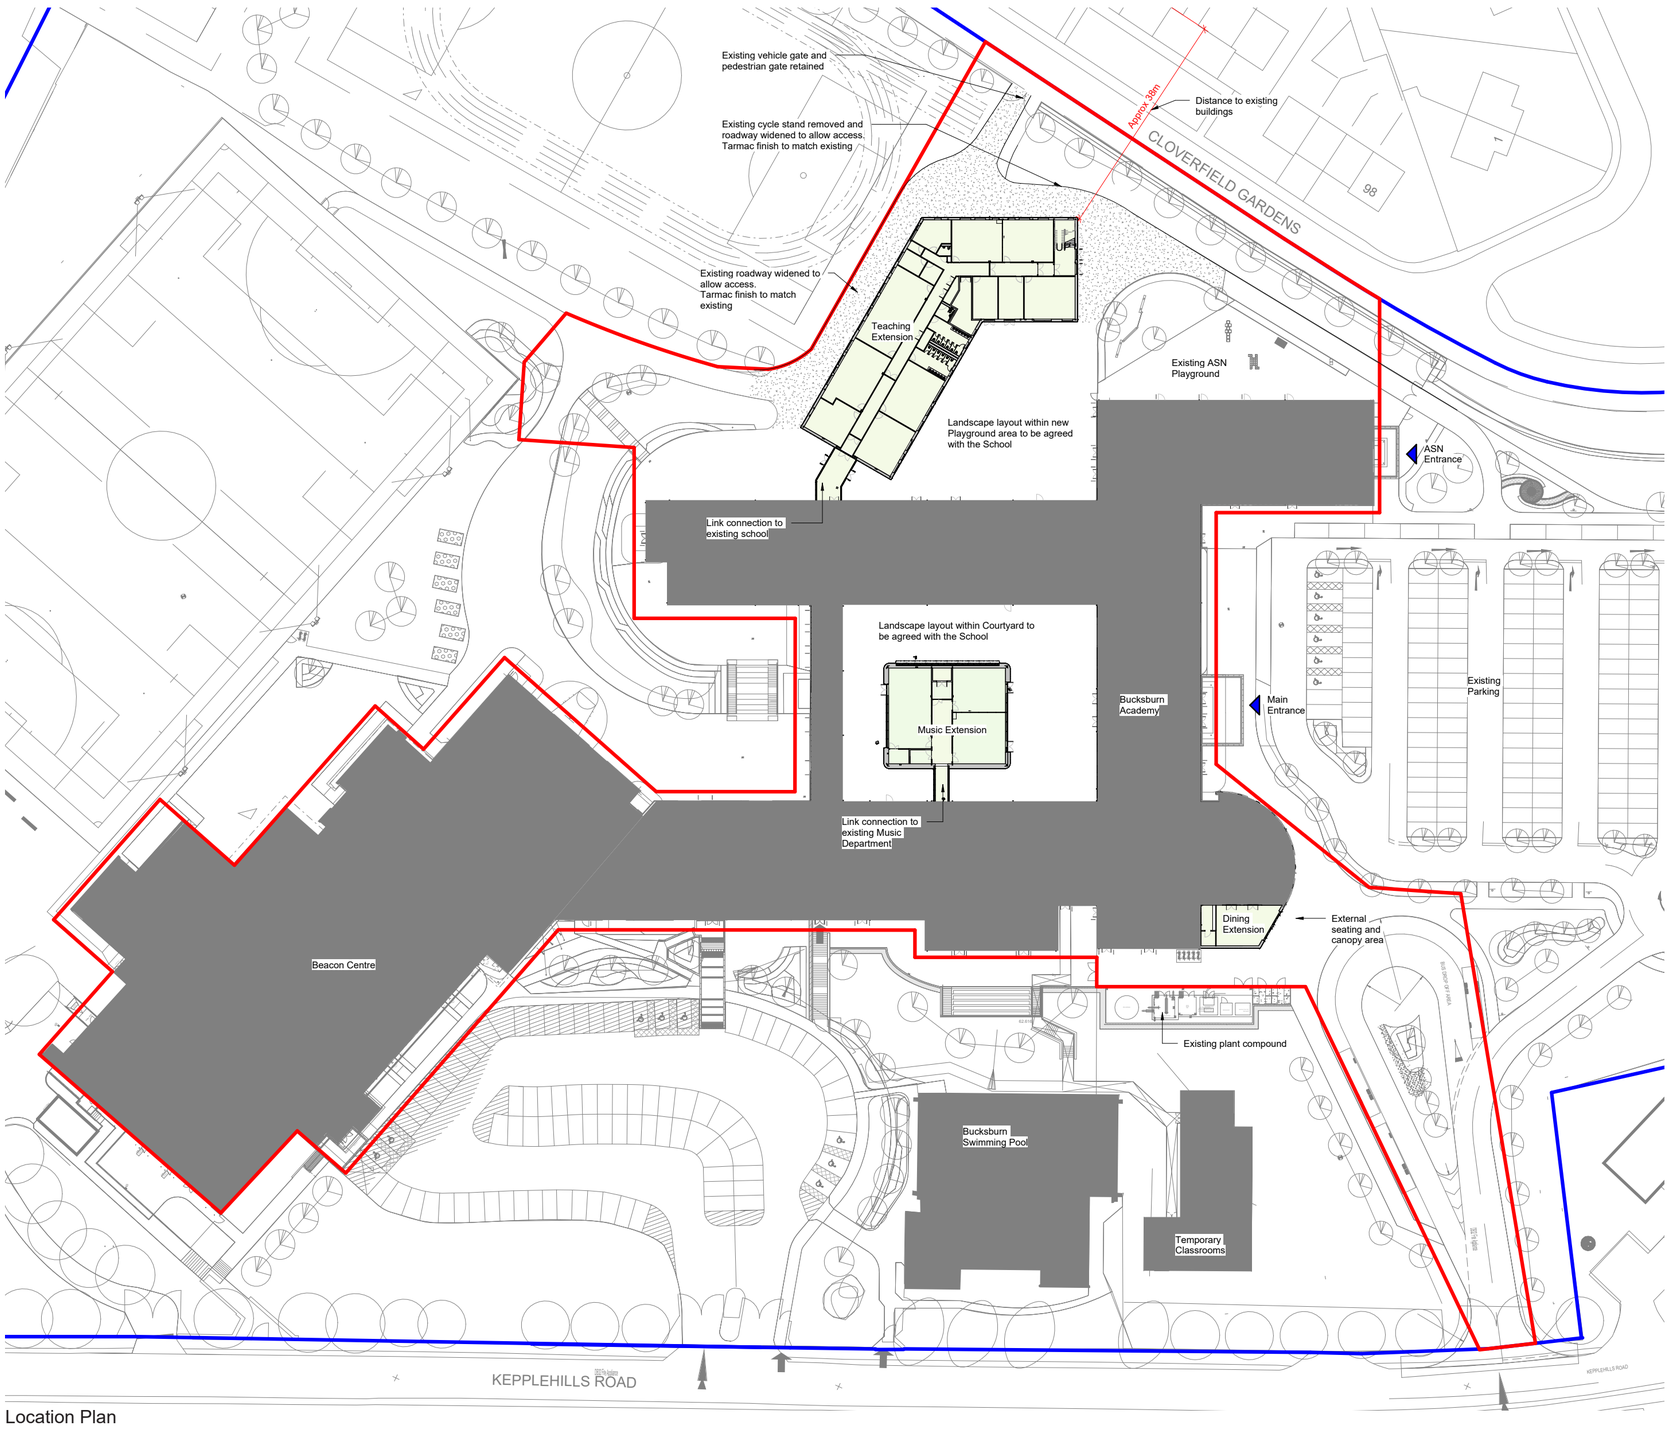


Location Plan

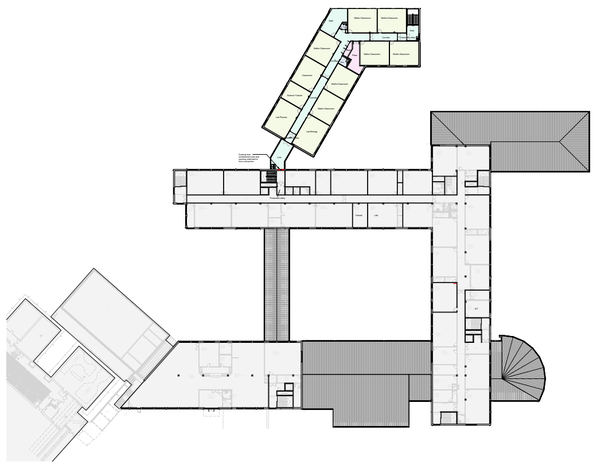

Second Floor Plan

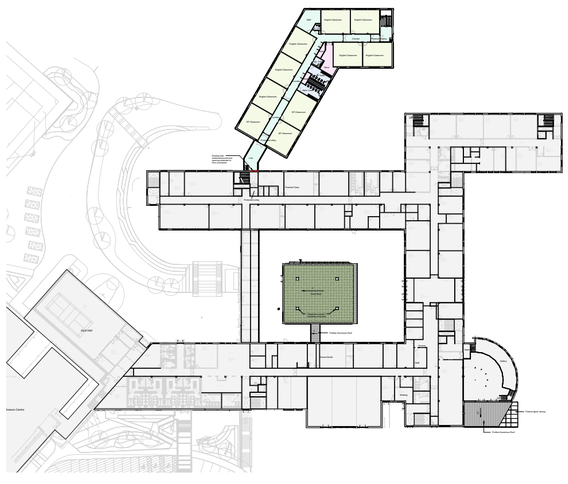

First Floor Plan

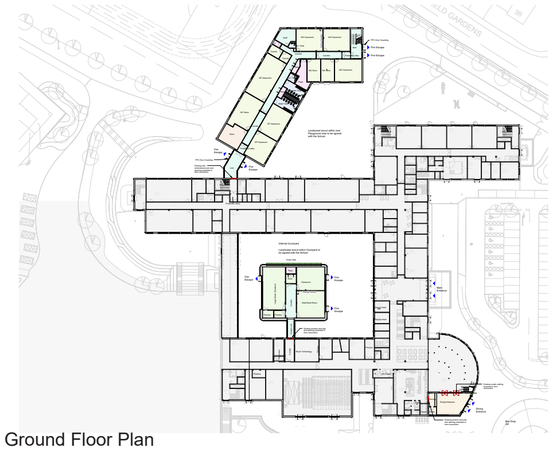

Ground Floor Plan

Bucksburn Academy

BON ACCORD
ABERDEEN CITY COUNCIL

HALLIDAY FRASER MUNRO
CHARTERED ARCHITECTS & PLANNING CONSULTANTS

Bucksburn Academy
New Music Pavilion



Visualisatiion of Music Pavilion



Visualisatiion of Music Pavilion


Bucksburn Academy


ABERDEEN CITY COUNCIL

HALLIDAY FRASER MUNRO
CHARTERED ARCHITECTS & PLANNING CONSULTANTS

Bucksburn Academy

New Music Pavilion

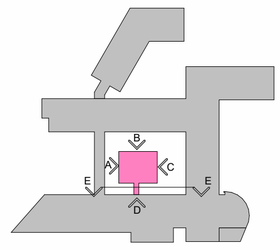

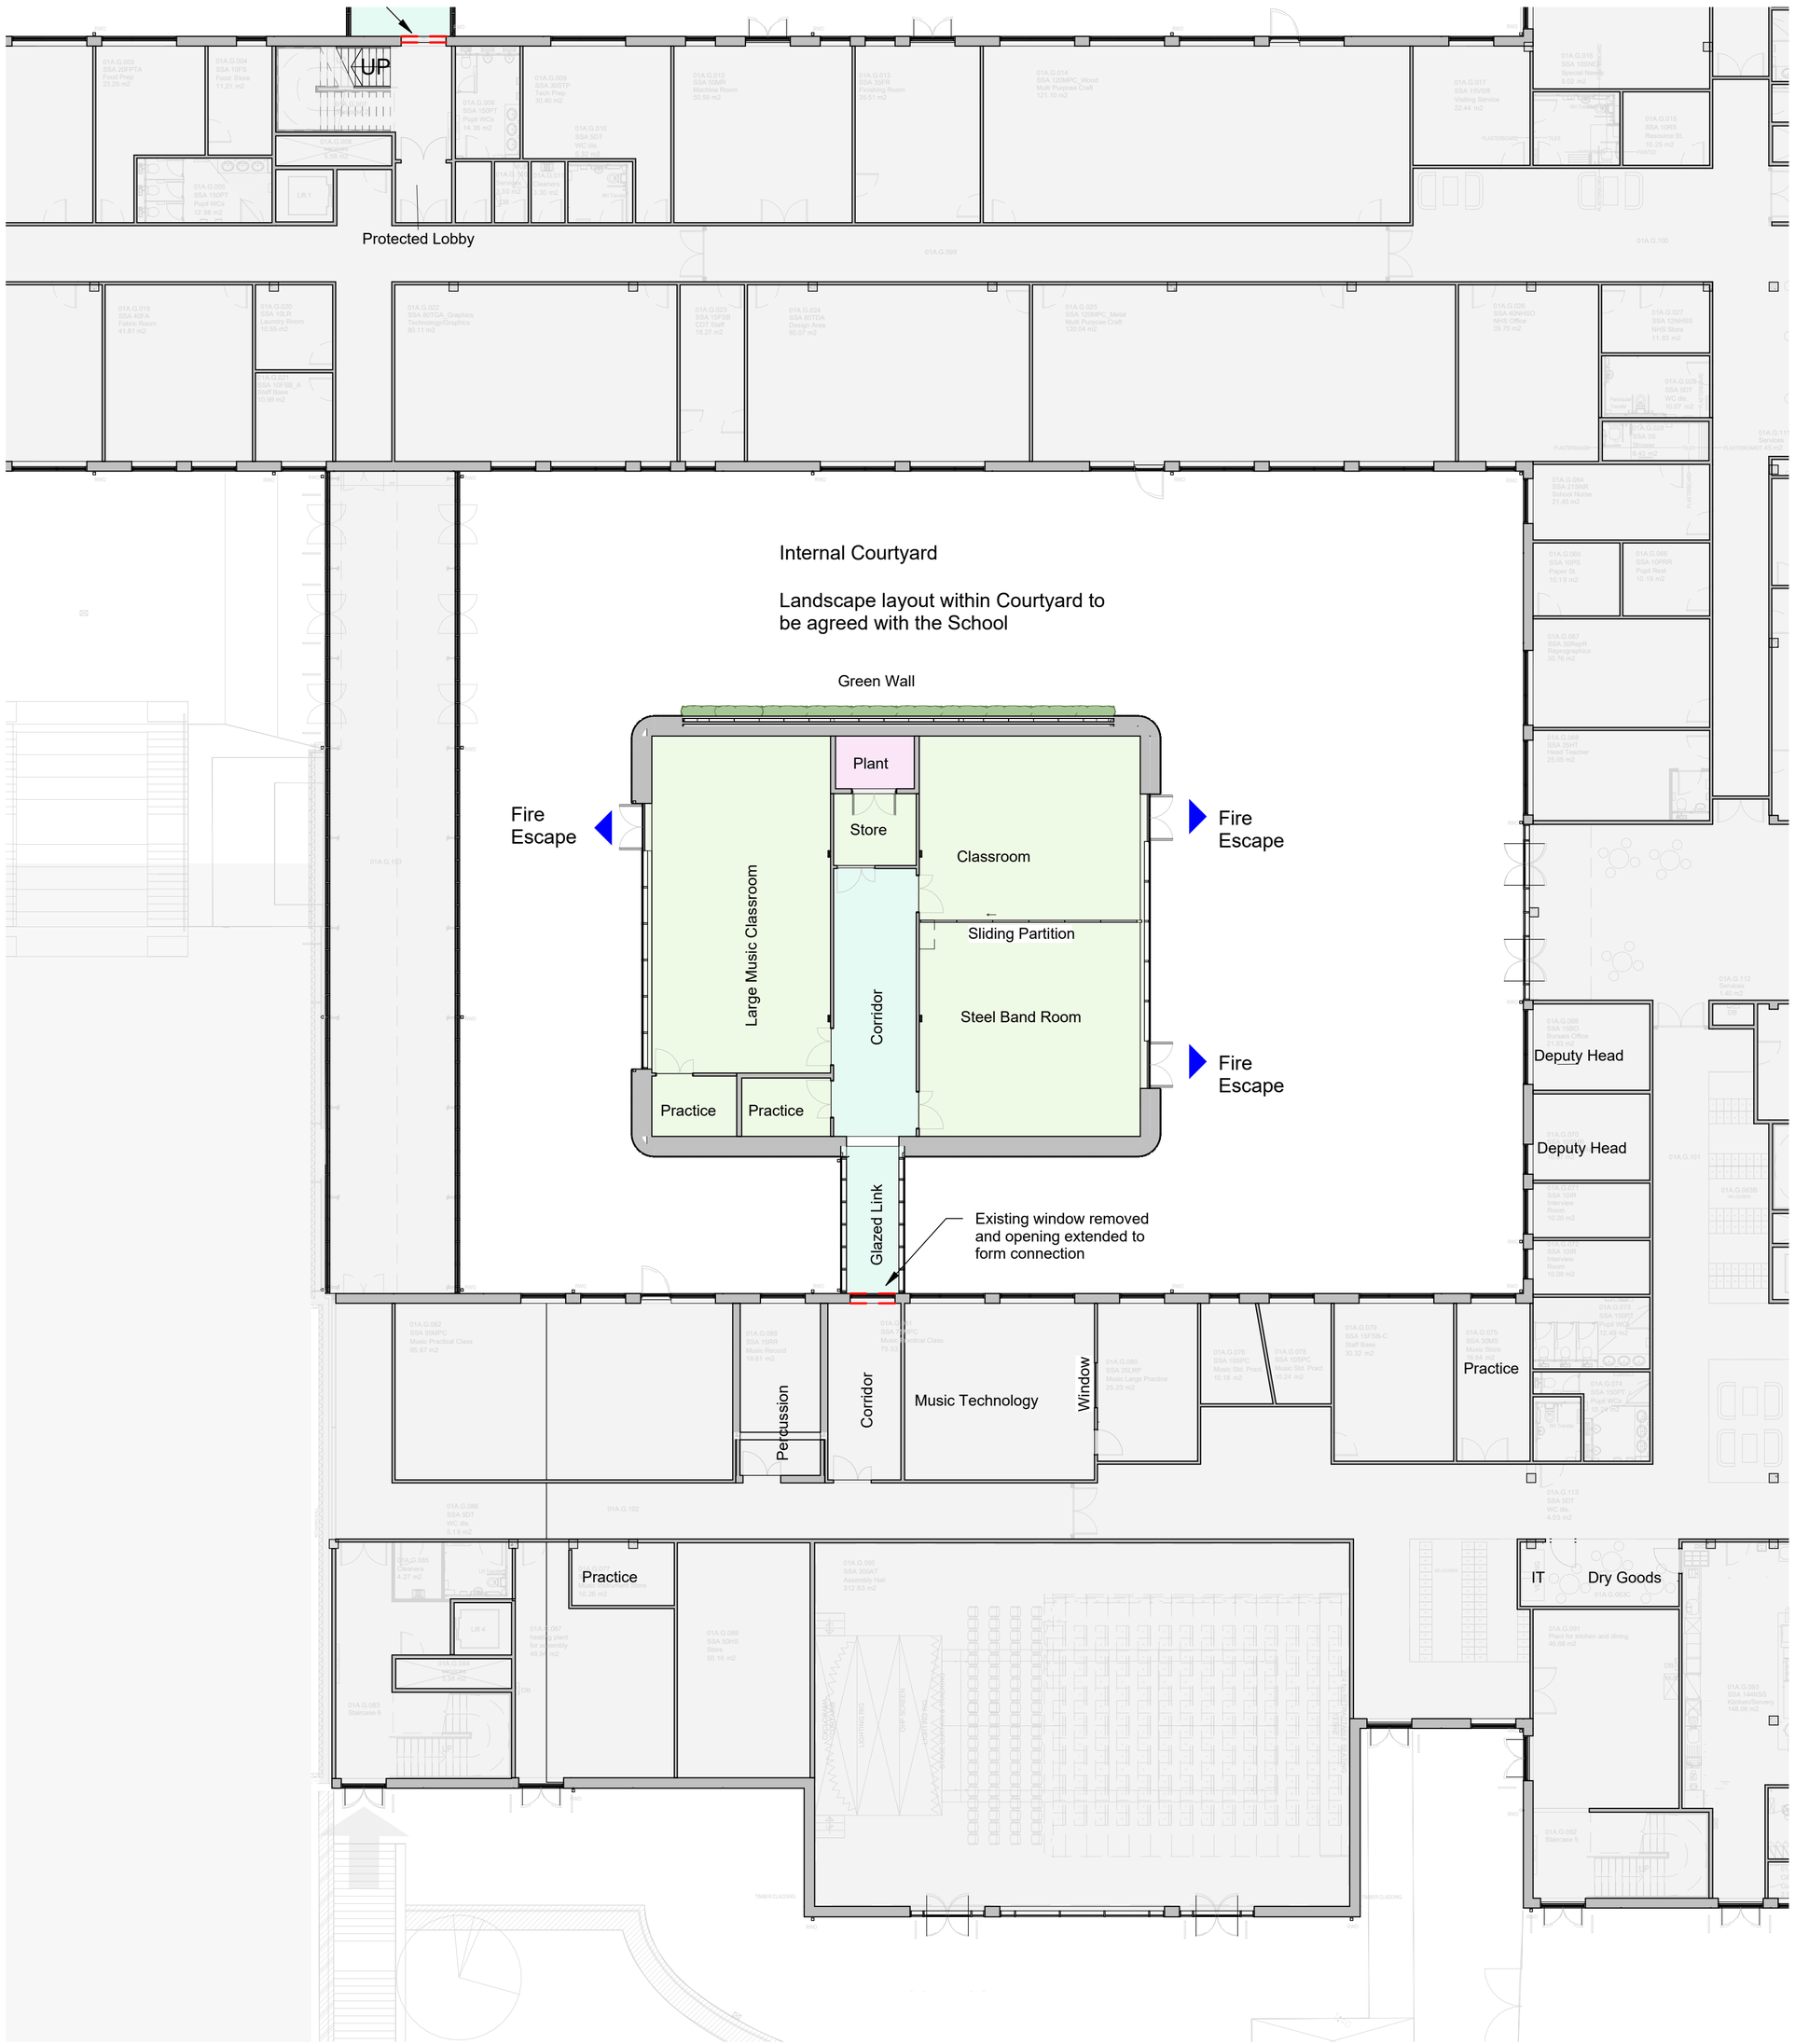

Music Pavilion Plan

Bucksburn Academy

ABERDEEN CITY COUNCIL

HALLIDAY FRASER MUNRO
CHARTERED ARCHITECTS & PLANNING CONSULTANTS

Bucksburn Academy
New Teaching Wing



Visualisation of Teaching Wing



Artist's impression of Teaching Wing Gable

Visualisation of Teaching Wing


Bucksburn Academy


ABERDEEN CITY COUNCIL

HALLIDAY FRASER MUNRO
CHARTERED ARCHITECTS & PLANNING CONSULTANTS

Bucksburn Academy Extension

New Teaching Wing

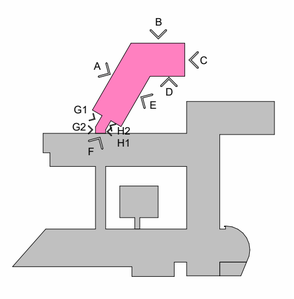

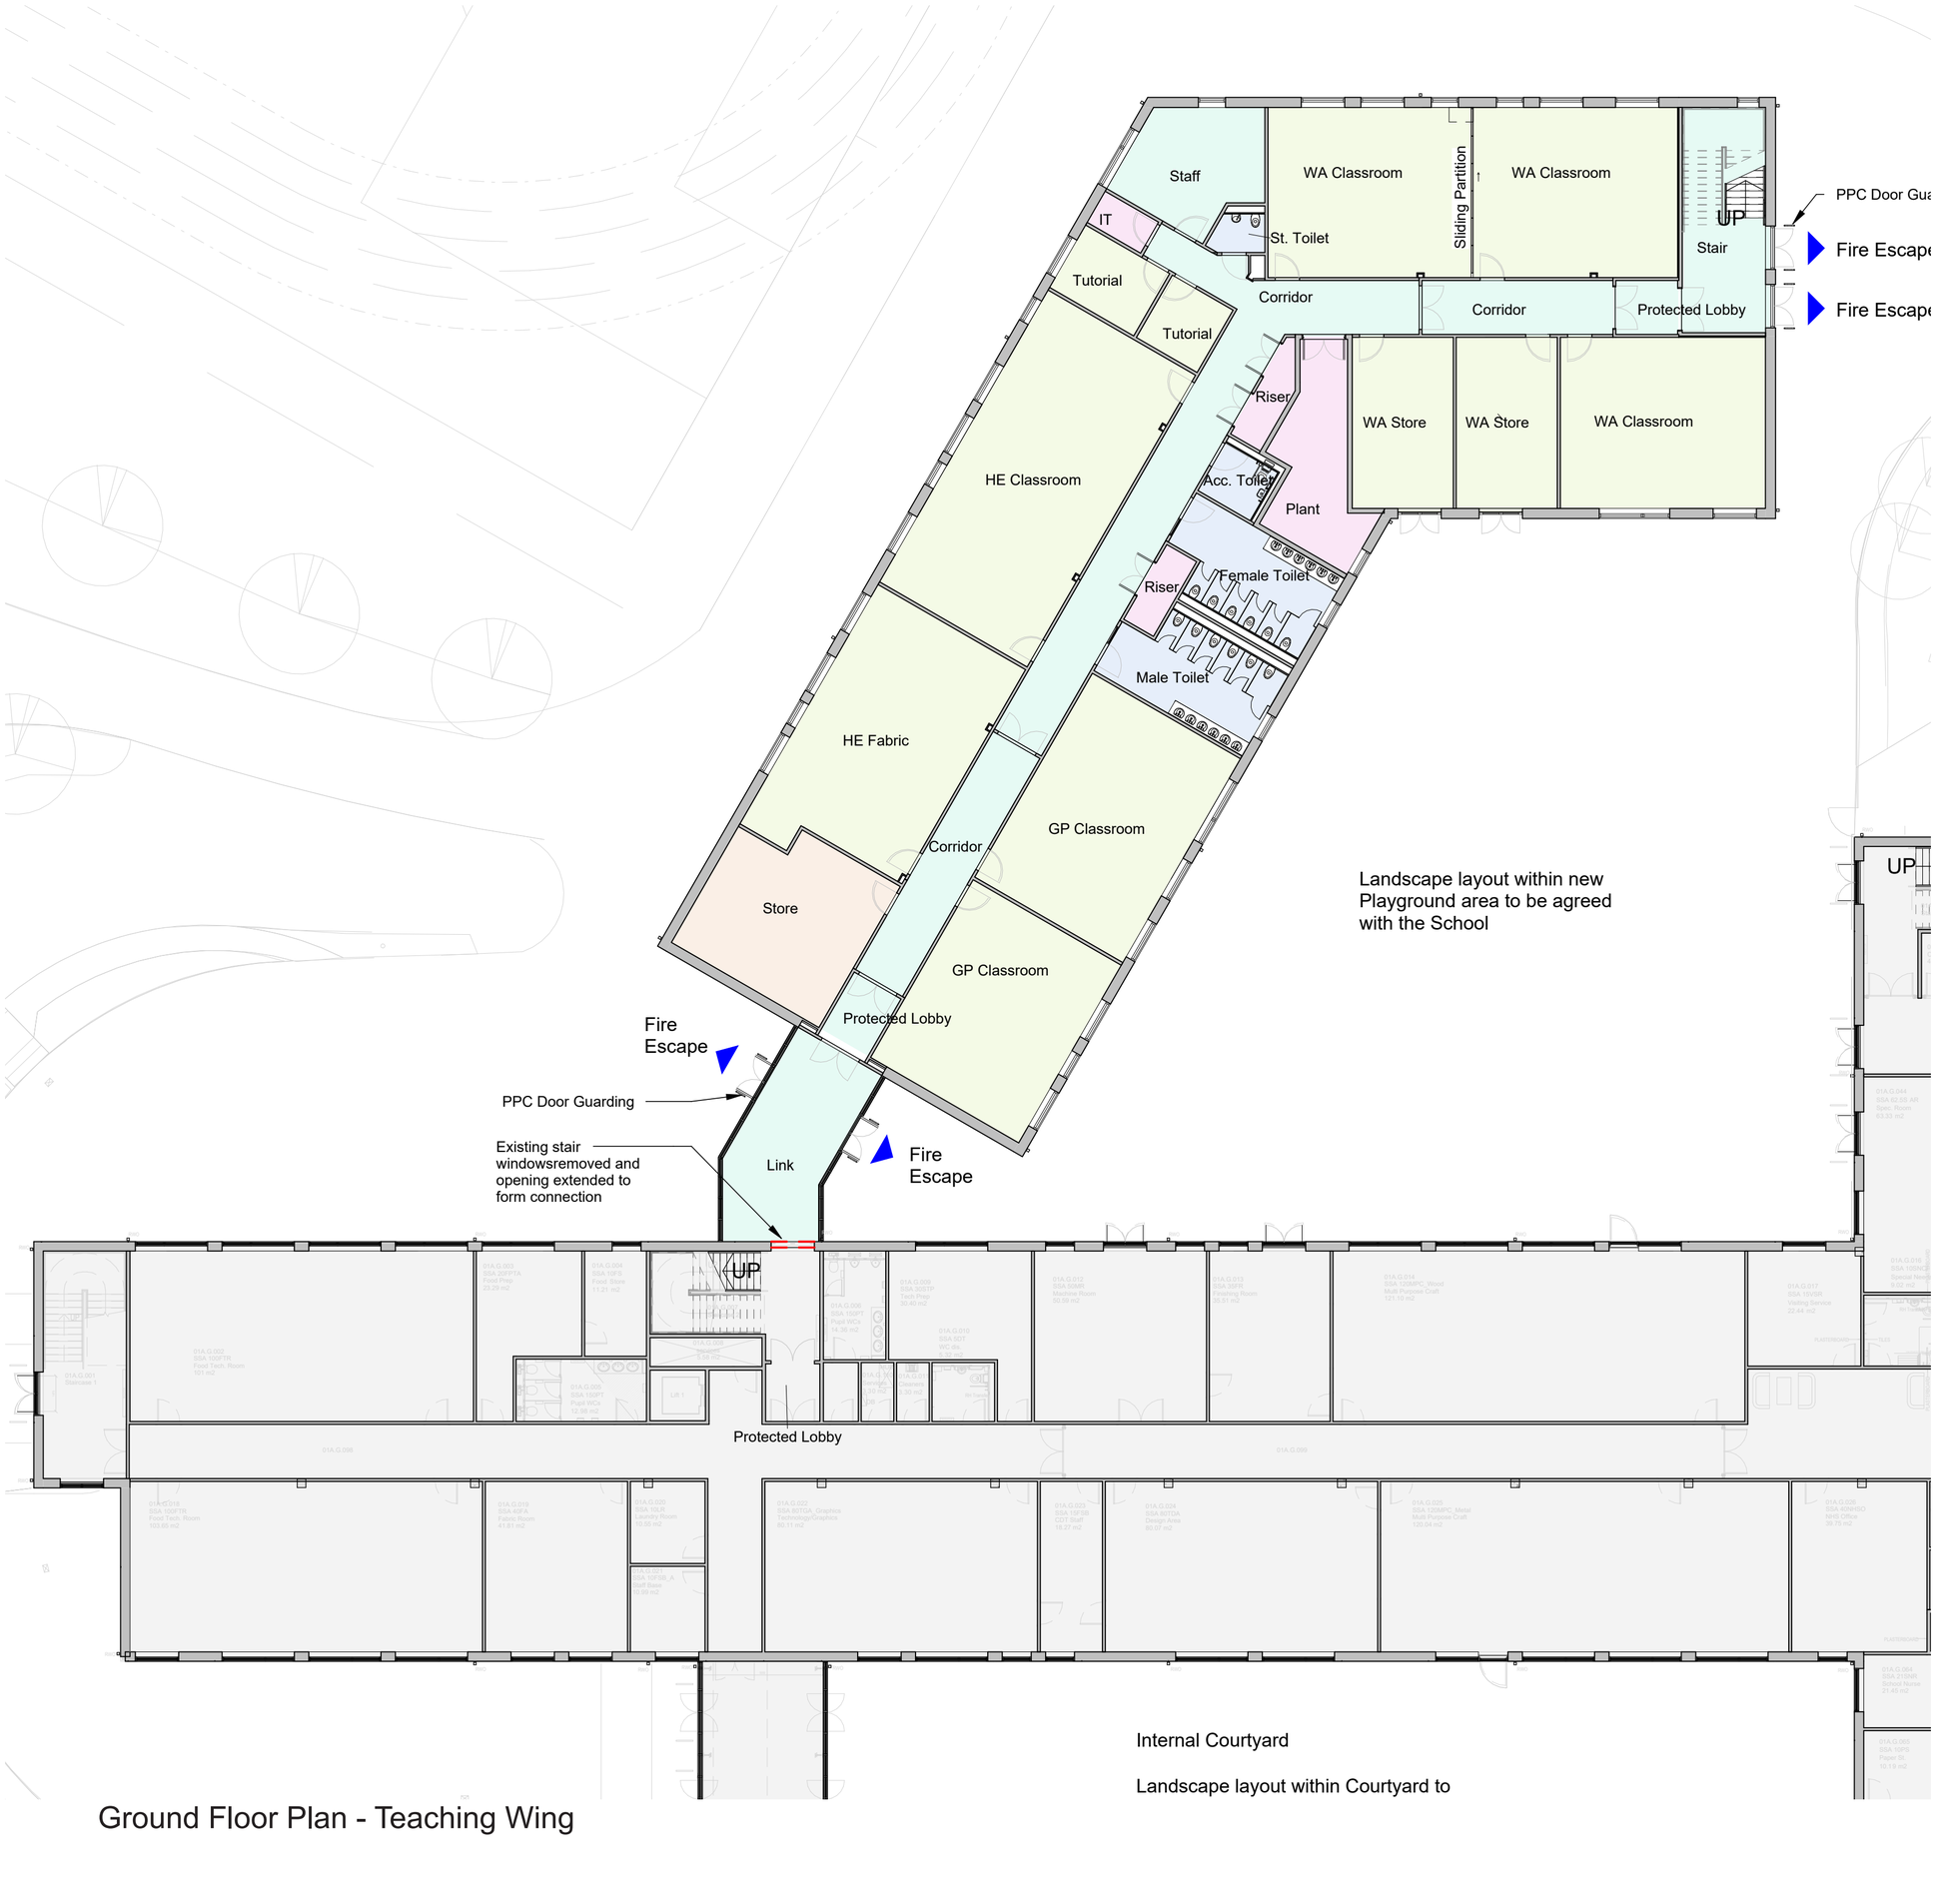

Ground Floor Plan - Teaching Wing


Bucksburn Academy


BON ACCORD
ABERDEEN CITY COUNCIL

HALLIDAY FRASER MUNRO
CHARTERED ARCHITECTS & PLANNING CONSULTANTS

Bucksburn Academy Extension

New Teaching Wing

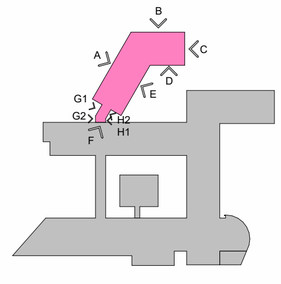

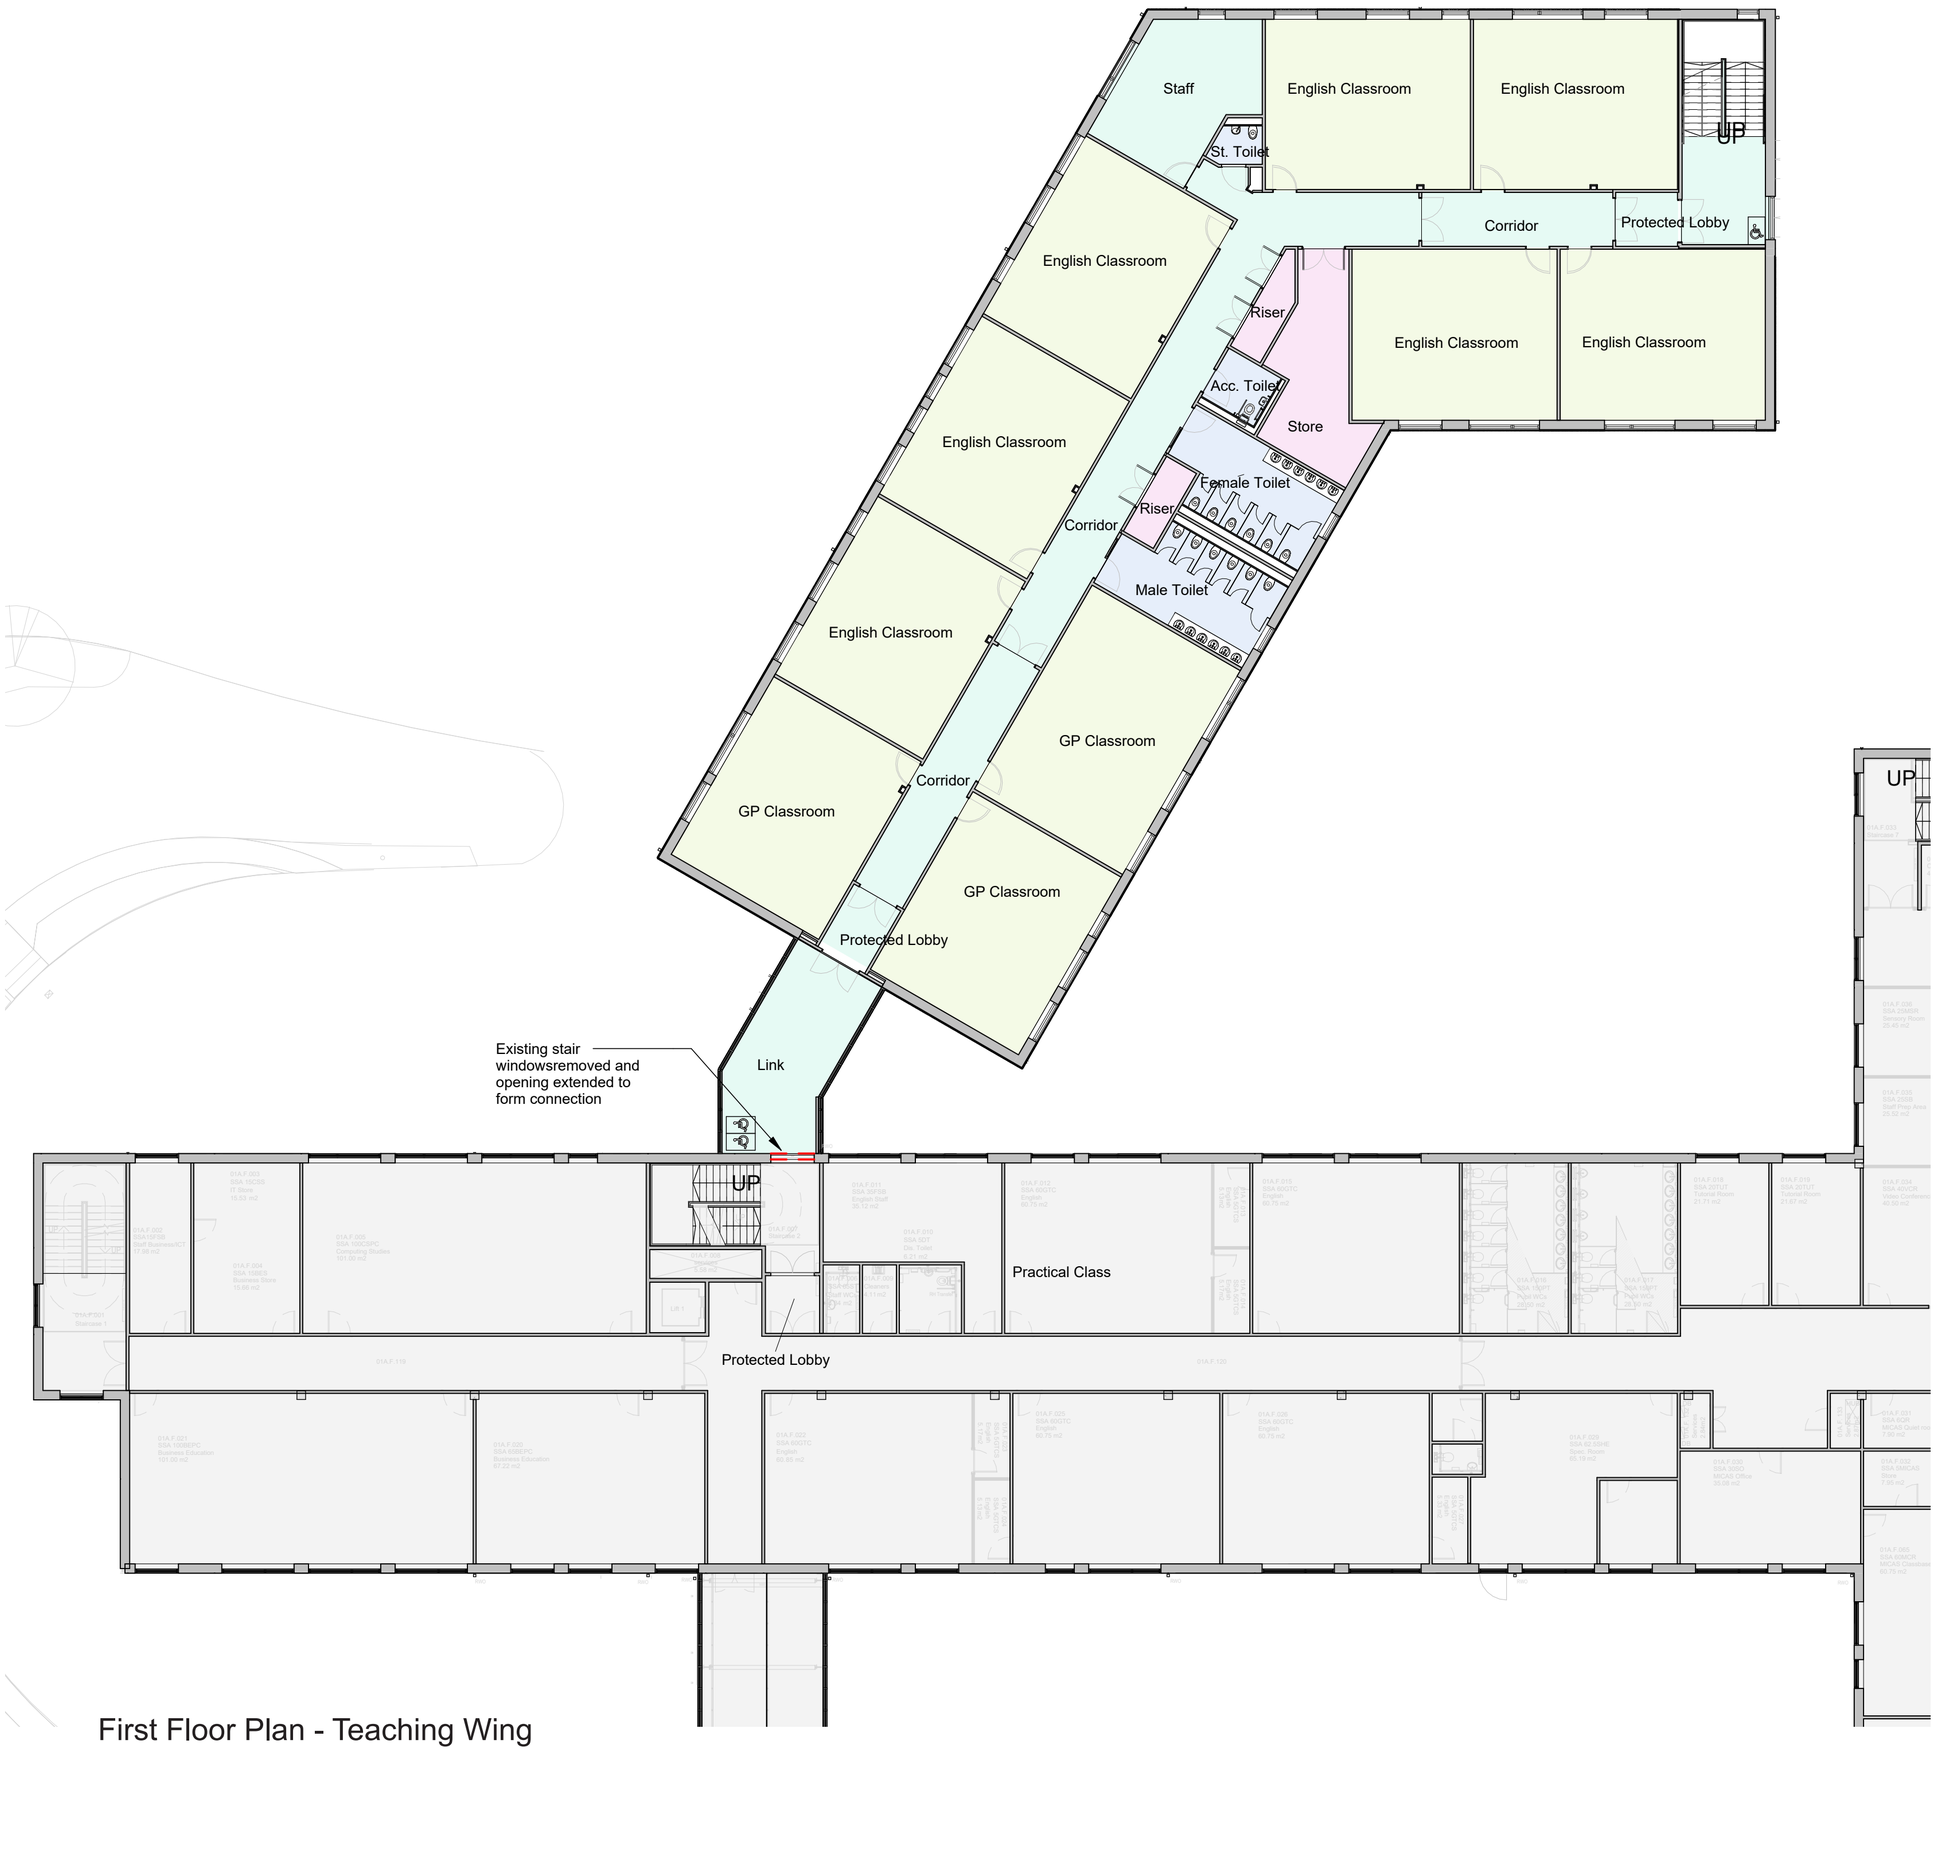

First Floor Plan - Teaching Wing


Bucksburn Academy

ABERDEEN CITY COUNCIL

HALLIDAY FRASER MUNRO
CHARTERED ARCHITECTS & PLANNING CONSULTANTS

Bucksburn Academy Extension

New Teaching Wing

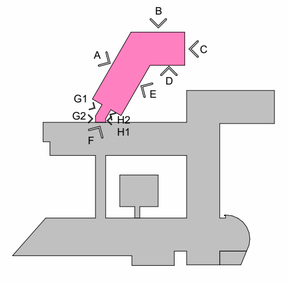



Second Floor Plan - Teaching Wing

Bucksburn Academy

ABERDEEN CITY COUNCIL

HALLIDAY FRASER MUNRO
CHARTERED ARCHITECTS & PLANNING CONSULTANTS

Bucksburn Academy
Dining Hall Extension





Dining Hall Plan

Bucksburn Academy

ABERDEEN CITY COUNCIL

HALLIDAY FRASER MUNRO
CHARTERED ARCHITECTS & PLANNING CONSULTANTS