
NOTES:

1. ALL DIMENSIONS ARE IN METRES UNLESS OTHERWISE STATED.
2. THIS DRAWING CONTAINS COLOURED LINES / INFORMATION THAT MAY NOT BE CLEAR IF REPRODUCED IN BLACK & WHITE.

KEY:

- CARRIAGEWAY
- FOOTWAY
- CYCLE TRACK
- SHARED USE PATH
- HARD SURFACE / ISLAND
- RAISED TABLE
- VERGE / LANDSCAPING
- EARTHWORKS
- MAINTENANCE LAY-BY
- TREE PLANTING
- TRAMLINE AND LADDER PAVING
- CORDUROY PAVING
- BLISTER TACTILE PAVING (CONTROLLED CROSSING - RED COLOUR)
- BLISTER TACTILE PAVING (UNCONTROLLED CROSSING - BUFF COLOUR)
- ROAD MARKING
- TRAFFIC SIGNAL POLE
- LIMIT OF WORKS

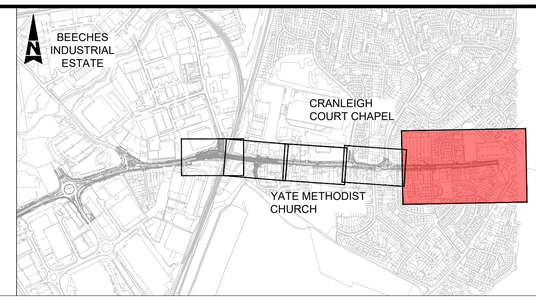


KEY PLAN
N.T.S

FOR CONTINUATION SEE DRAWING NO. 5231408-ATK-HGN-A432-DR-CH-000026


FOOTWAY 2.0m
EASTBOUND LANE 3.7m
WESTBOUND LANE 3.7m
2-WAY CYCLE TRACK 2.5m
FOOTWAY VARYING WIDTH 1.7m TO 2.4m
SEPARATOR 1.0m

WESTBOUND LANE 3.0m
EASTBOUND LANE 3.0m
2-WAY CYCLE TRACK 2.5m
FOOTWAY VARYING WIDTH 1.8m TO 3.0m

B&Q Yate
BUS SHLETER
EXISTING BUS SHLETER
MOW BARTON
STATION ROAD
THE AVENUE
EGGSHILL LANE
Yate Community Centre
WESTERLEIGH ROAD

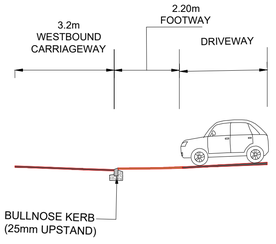

35 000027 TYPICAL CROSS SECTION FOR DRIVEWAY LOCATION
NTS

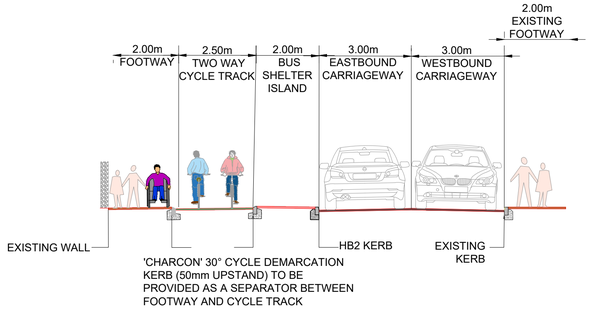

36 000027 TYPICAL CROSS SECTION DETAILS
NTS

FOR CONSTRUCTION

SPEED LIMIT 30mph

Scale 1:500
10m 0m 10m 20m 30m

DRAWING NO:- 5231408-ATK-HGN-A432-DR-CH-000027
SCALE : 1:500
REVISION NO. C01

Funded by UK Government

SCHEME DRAWING
A4174-A432 CYCLE CORRIDOR
SECTION - 9
NORTH ROAD JUNCTION TO KENNEDY WAY (SHEET 5 OF 5)