
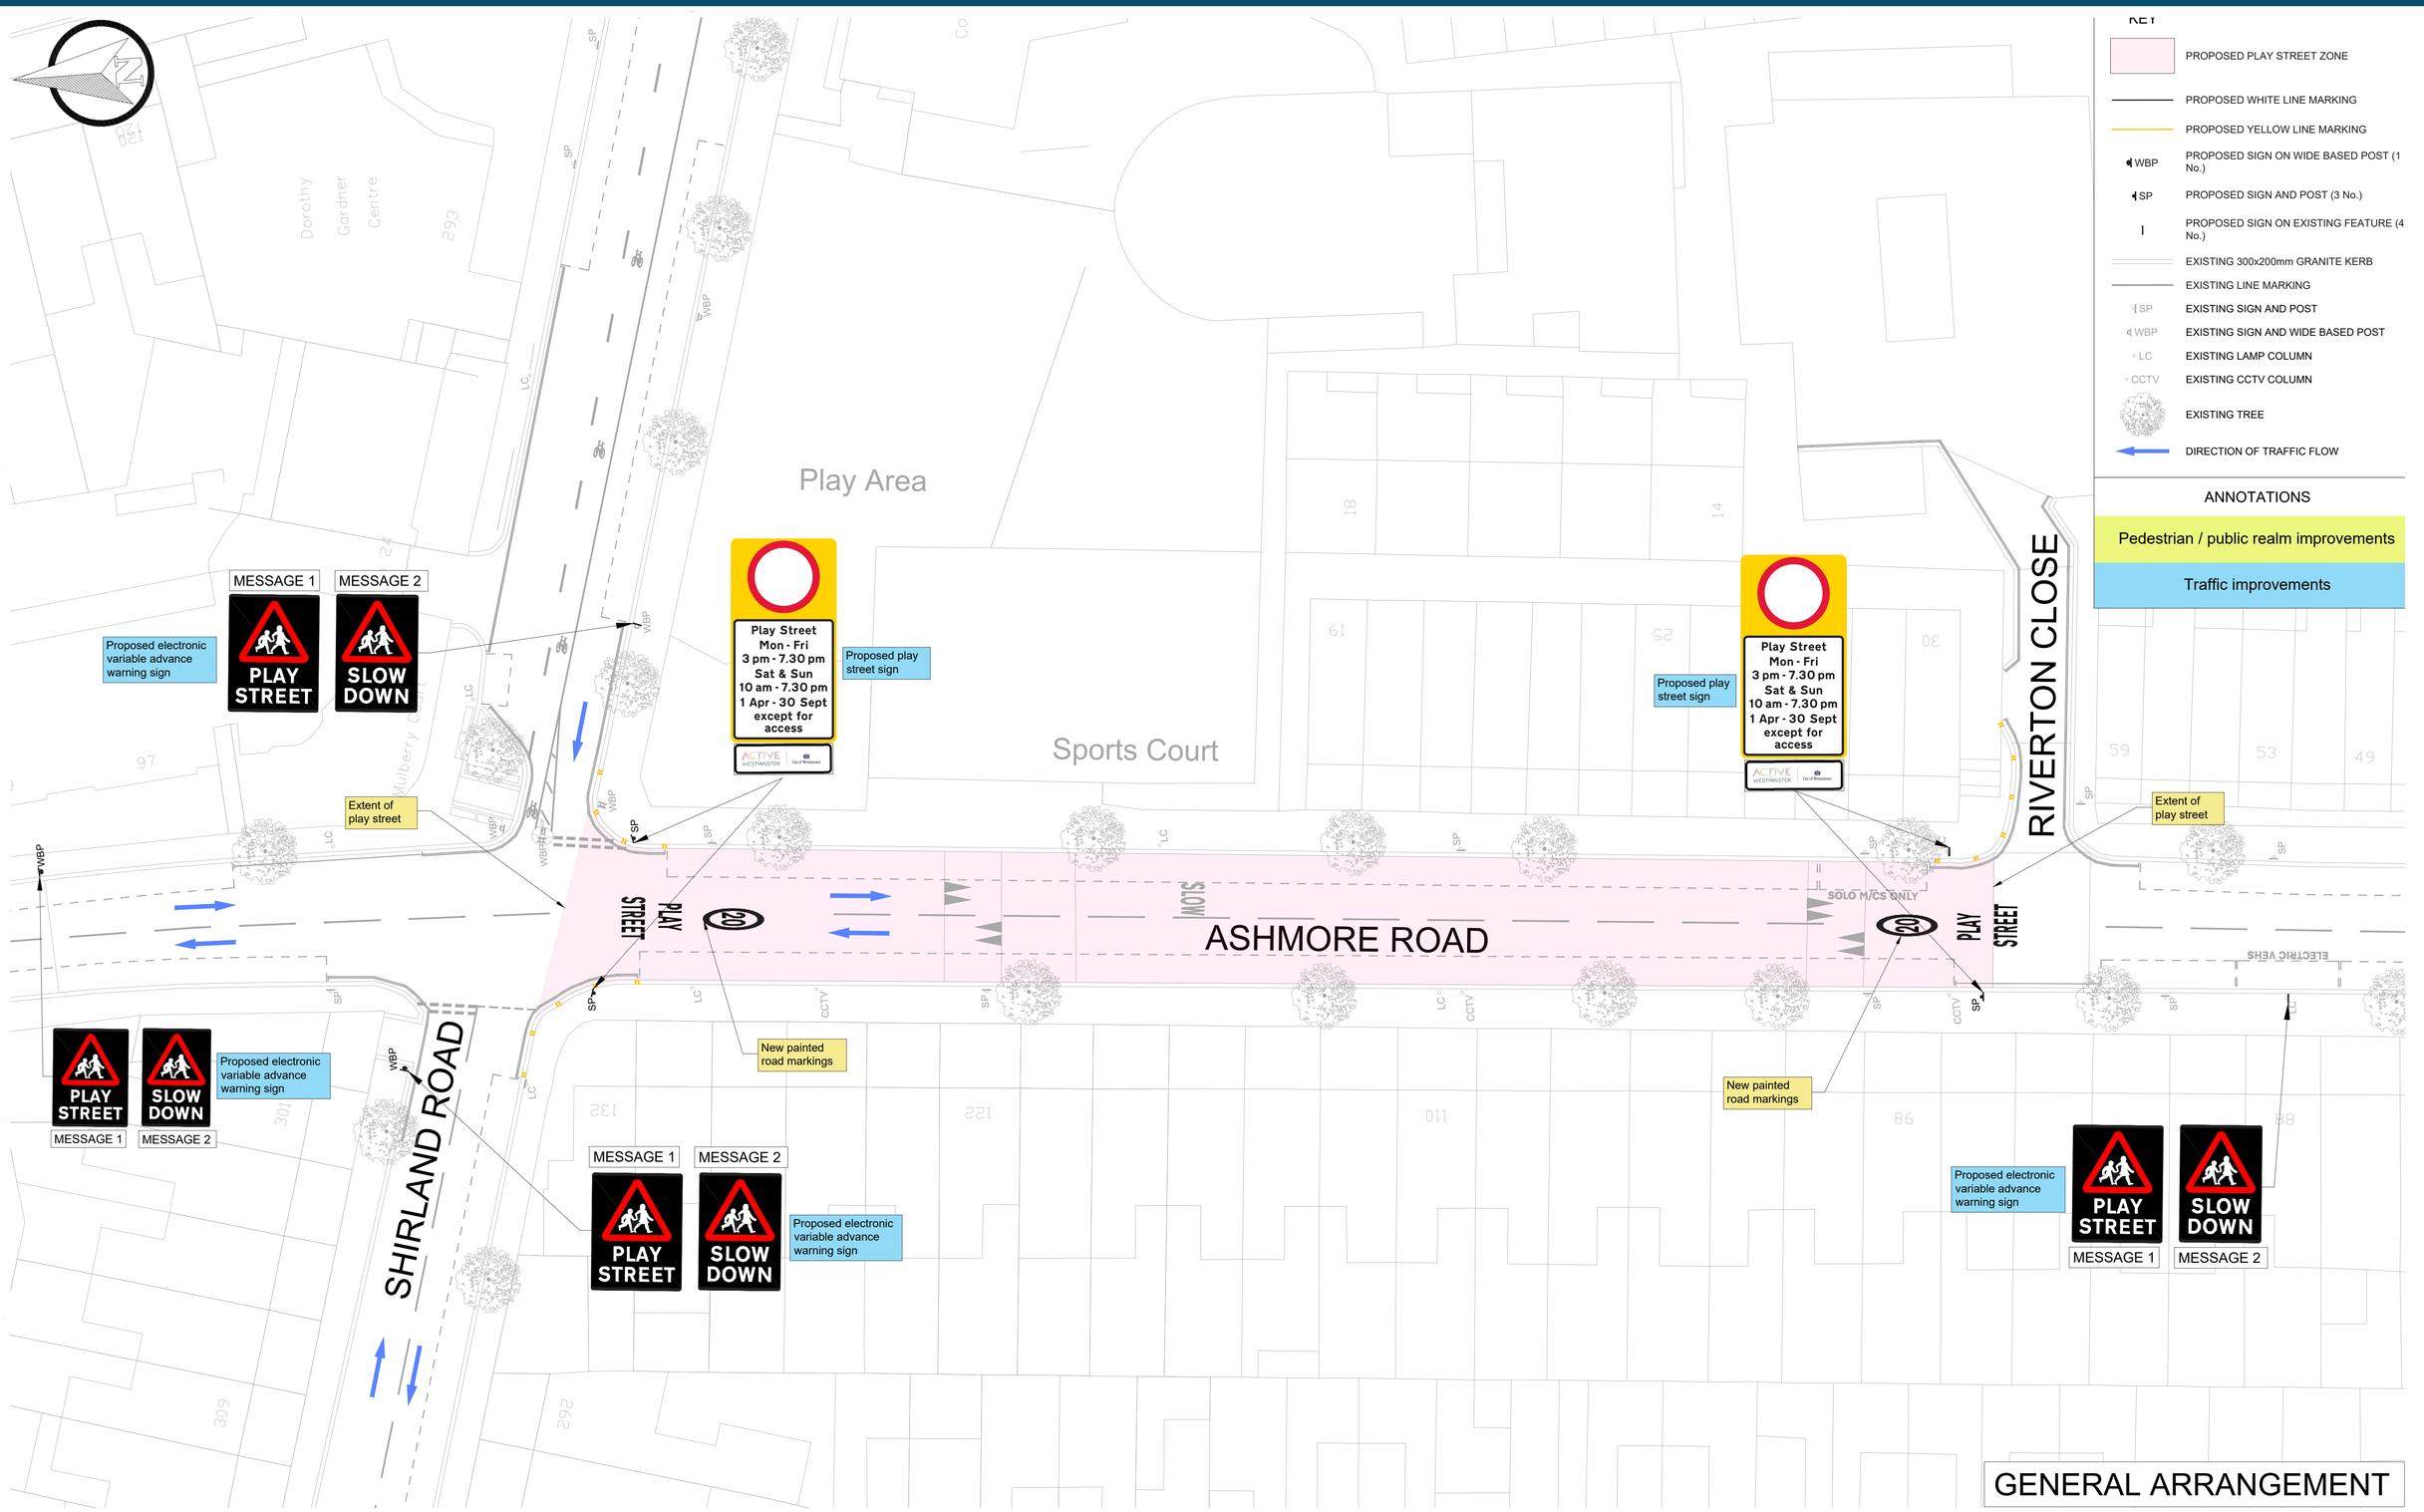


Proposed play street on Ashmore Road
Consultation plan

ACTIVE WESTMINSTER | City of Westminster

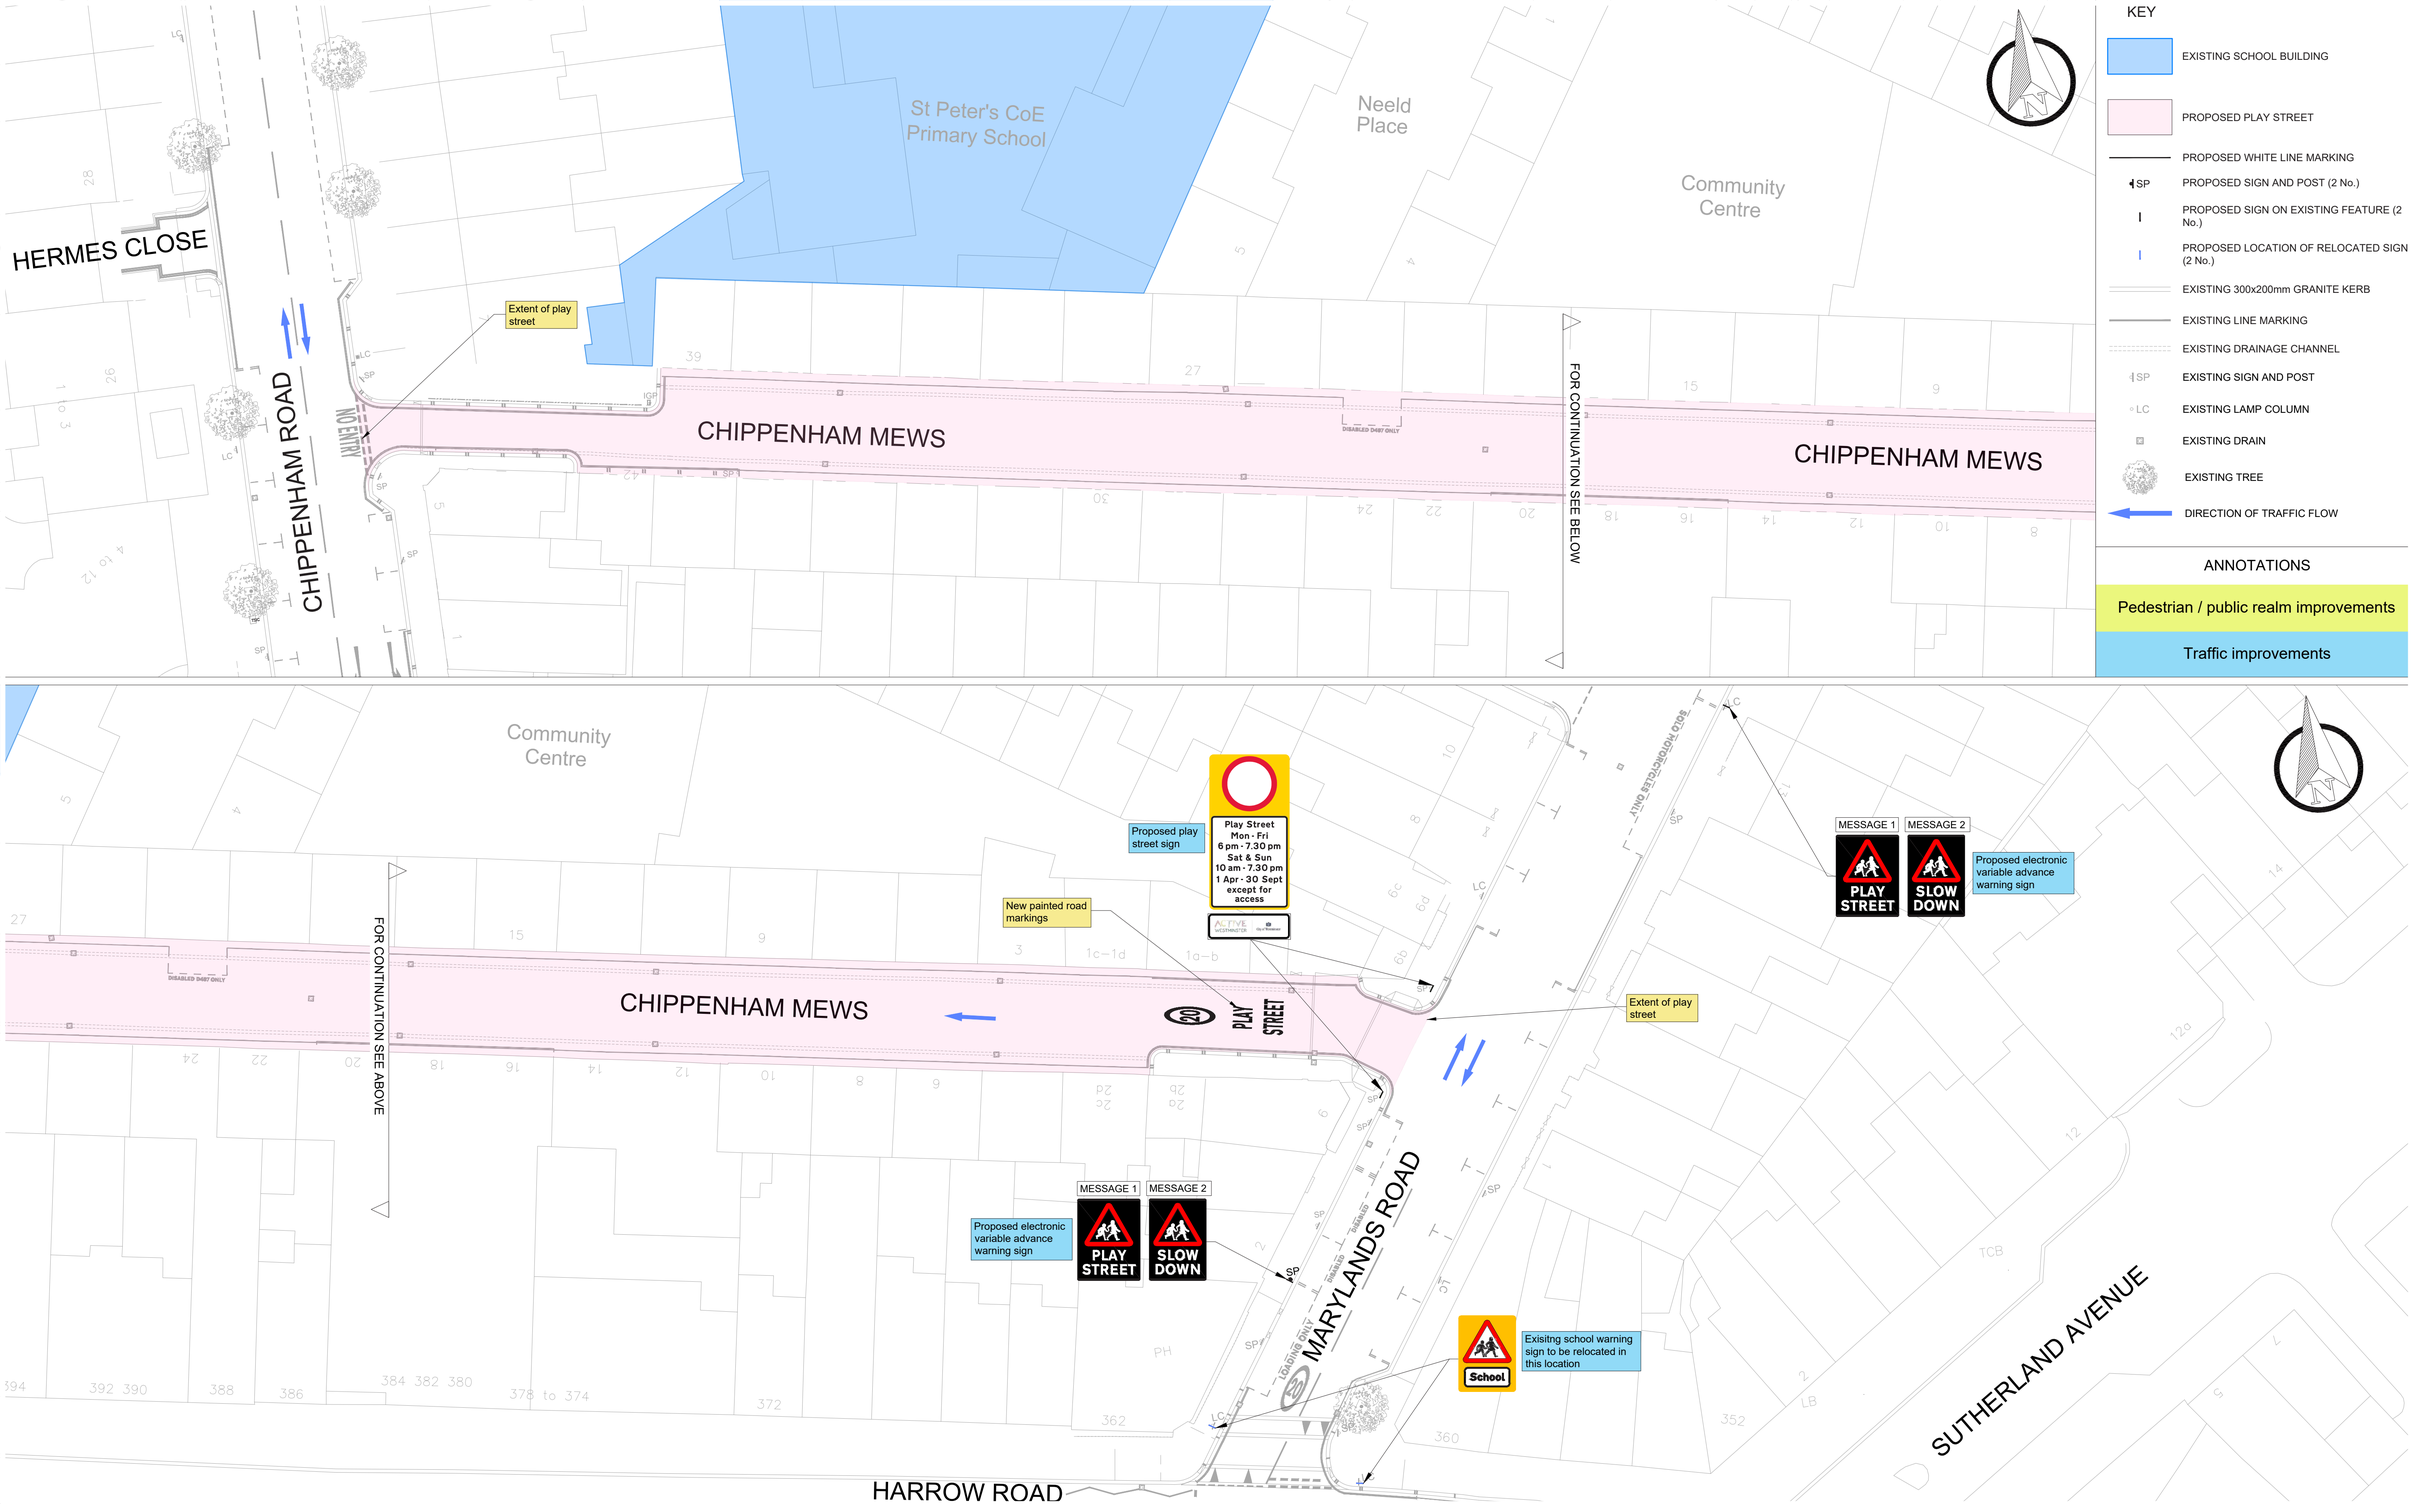

Proposed play street on Chippenham Mews
Consultation plan

ACTIVE WESTMINSTER | City of Westminster