
NOTES:

1. ALL DIMENSIONS ARE IN METRES UNLESS OTHERWISE STATED.
2. THIS DRAWING CONTAINS COLOURED LINES / INFORMATION THAT MAY NOT BE CLEAR IF REPRODUCED IN BLACK & WHITE.

KEY:

- CARRIAGEWAY
- FOOTWAY
- CYCLE TRACK
- SHARED USE PATH
- HARD SURFACE / ISLAND
- RAISED TABLE
- VERGE / LANDSCAPING
- EARTHWORKS
- MAINTENANCE LAY-BY
- TREE PLANTING
- TRAMLINE AND LADDER PAVING
- CORDUROY PAVING
- BLISTER TACTILE PAVING (CONTROLLED CROSSING - RED COLOUR)
- BLISTER TACTILE PAVING (UNCONTROLLED CROSSING - BUFF COLOUR)
- ROAD MARKING
- TRAFFIC SIGNAL POLE
- LIMIT OF WORKS

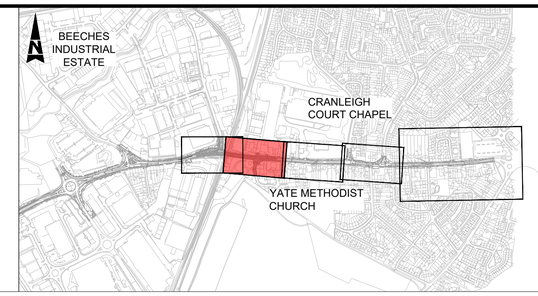

KEY PLAN
N.T.S

FOR CONTINUATION SEE DRAWING NO. 5231408-ATK-HGN-A432-DR-CH-000023

FOR CONTINUATION SEE DRAWING NO. 5231408-ATK-HGN-A432-DR-CH-000025

WESTBOUND LANE 3.0m
EASTBOUND LANE 3.0m
SEPARATOR 0.5m
2-WAY CYCLE TRACK 2.5m
FOOTWAY VARYING WIDTH 1.8m TO 2.8m

Care Horizons
Lightweight Tool Hire
Esso

9960.000
9980.000
10000.000
10020.000
10040.000
10060.000
10080.000
10100.000
10120.000
10140.000

STATION ROAD
WESTLEIGH CL

BUS STOP


CYCLE STANDS (5 NO'S)

EXISTING BUS SHELTER TO BE RELOCATED AND REORIENTED


MAINTENANCE BAY (LENGTH 7.0m, WIDTH 2.0m)

4

16

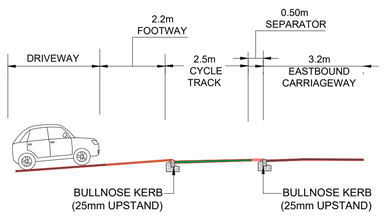

29 000024 TYPICAL CROSS SECTION FOR DRIVEWAY LOCATION
NTS

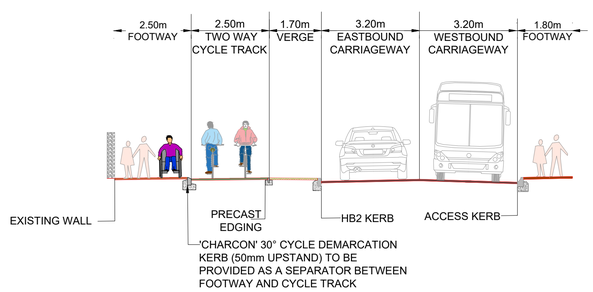

30 000024 TYPICAL CROSS SECTION DETAILS
NTS

FOR CONSTRUCTION

Scale 1:250
5m 0m 5m 10m 15m

SPEED LIMIT 30mph

DRAWING NO:- 5231408-ATK-HGN-A432-DR-CH-000024
SCALE : 1:250
REVISION NO. C01

Funded by UK Government

SCHEME DRAWING
A4174-A432 CYCLE CORRIDOR
SECTION - 9
NORTH ROAD JUNCTION TO KENNEDY WAY (SHEET 2 OF 5)