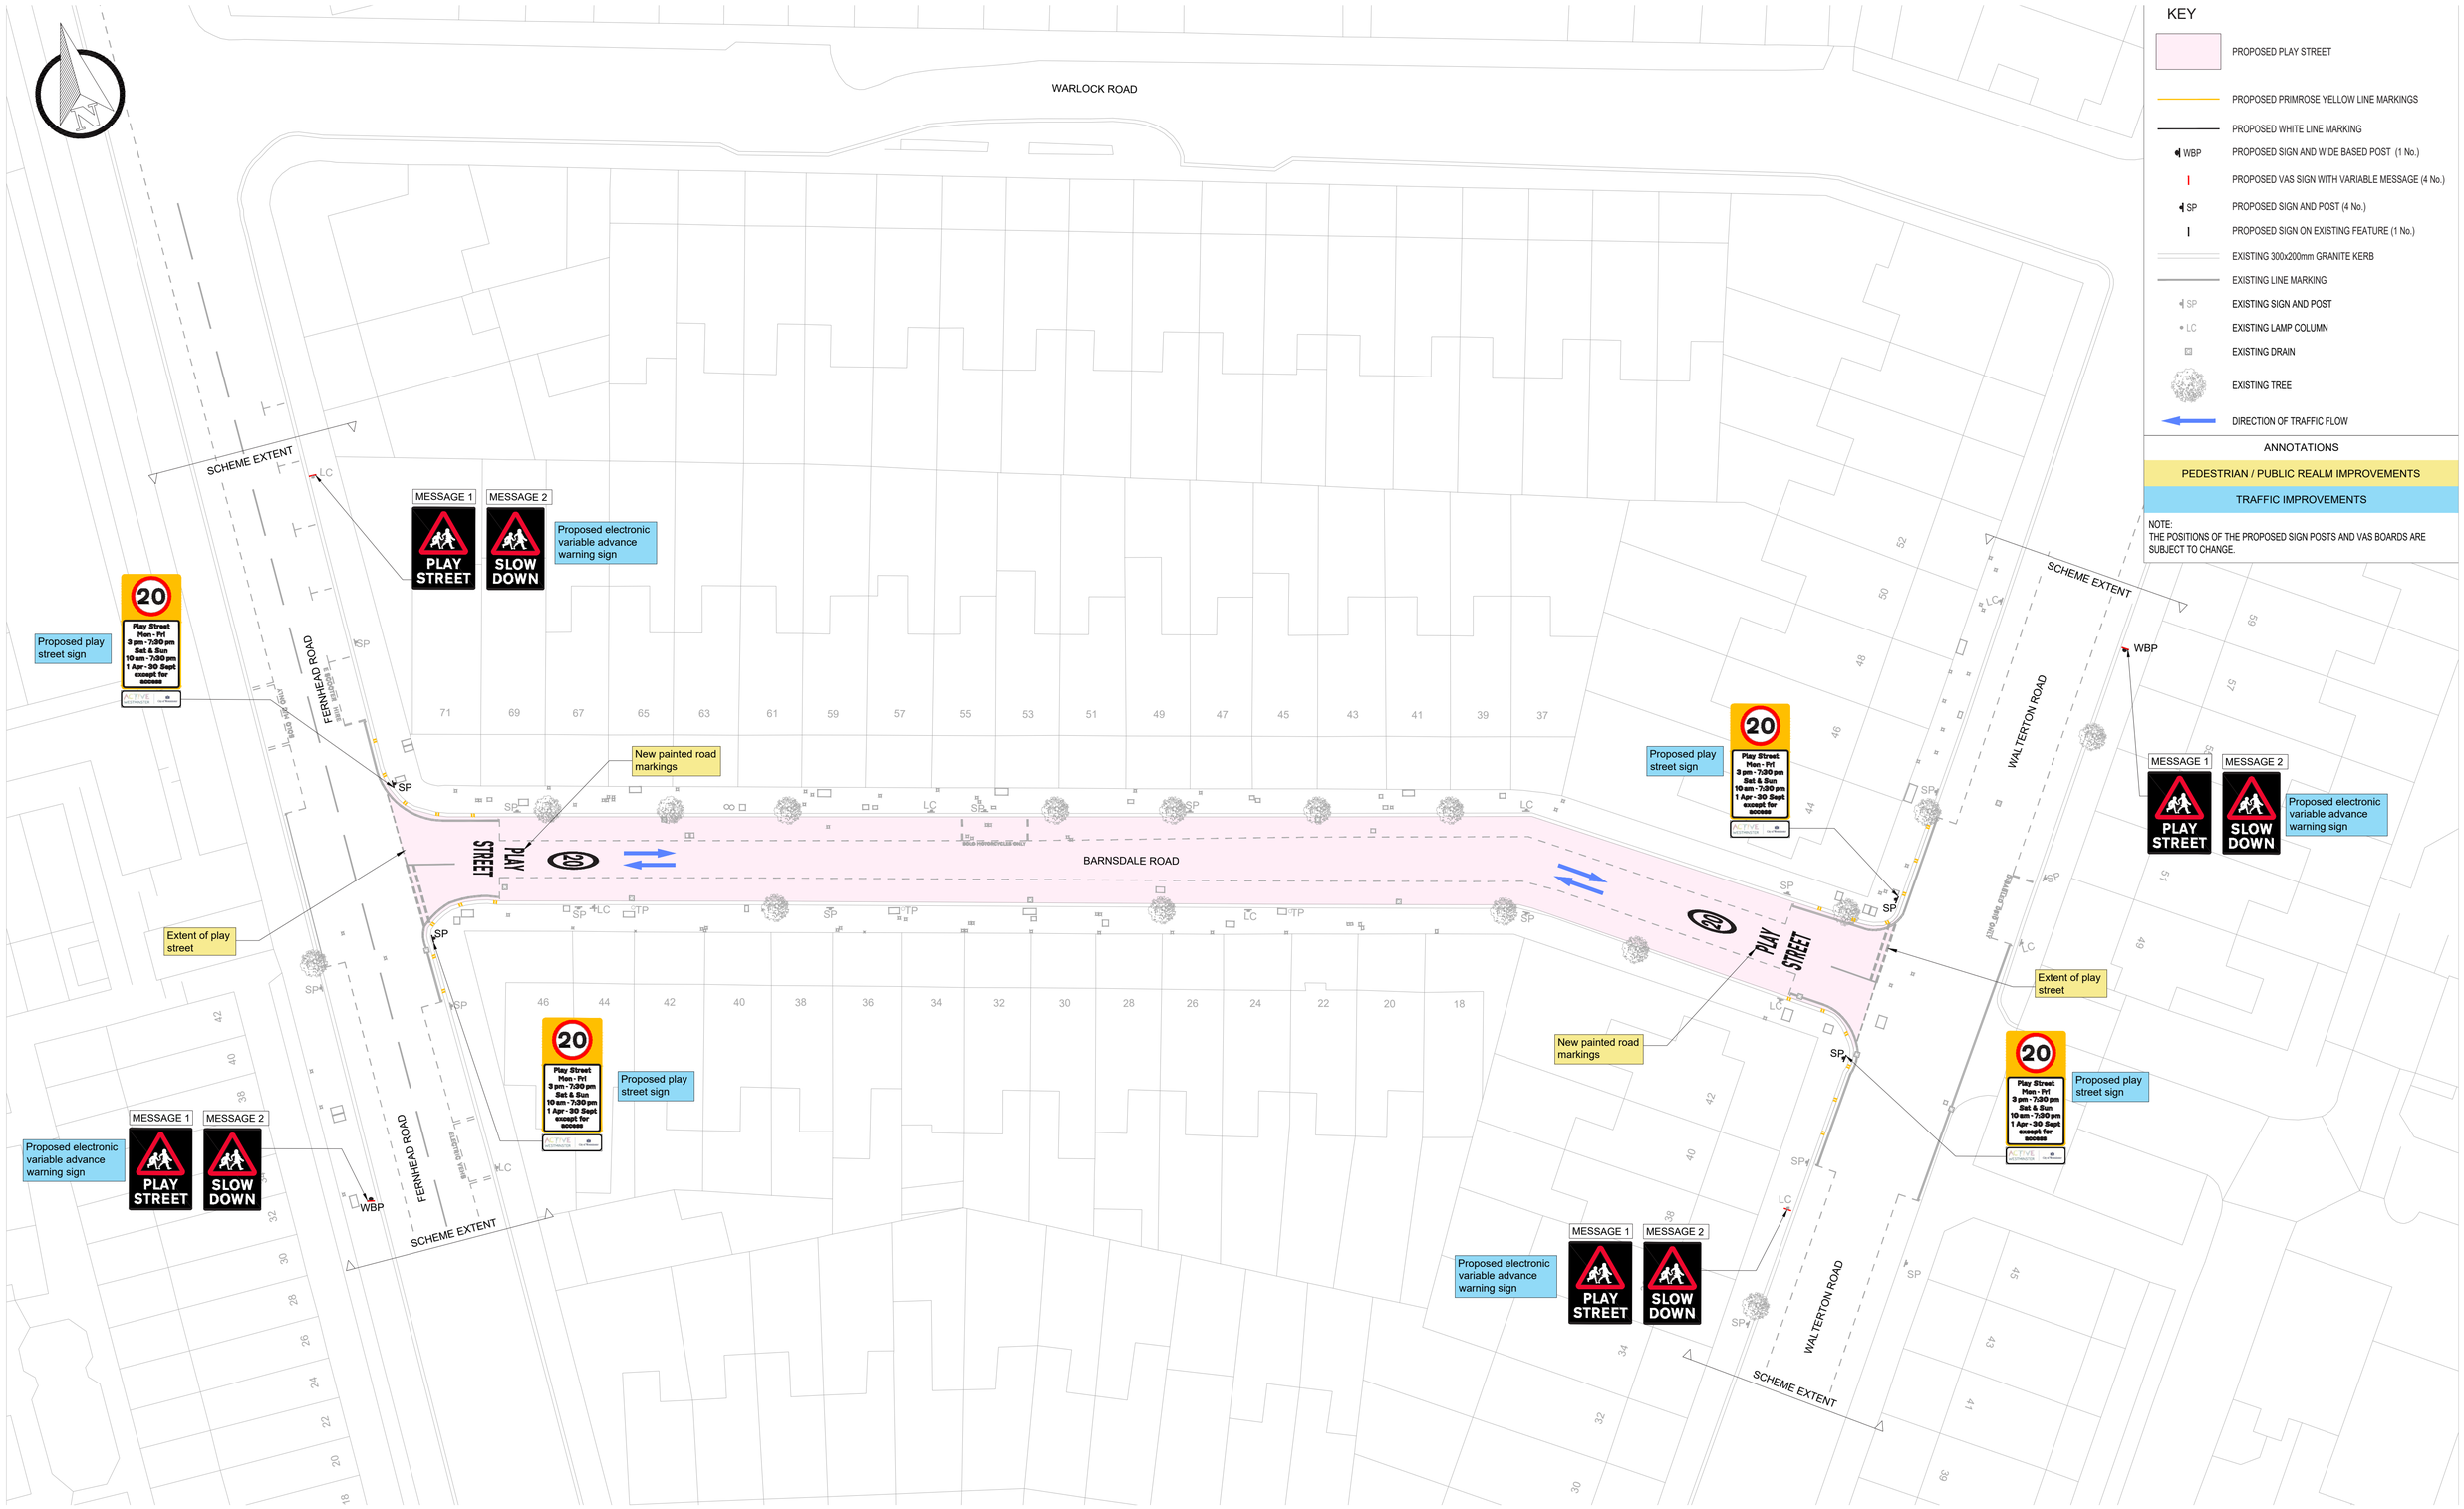



# Proposed Play Street on Barnsdale Road
# Consultation Plan

ACTIVE WESTMINSTER | City of Westminster